


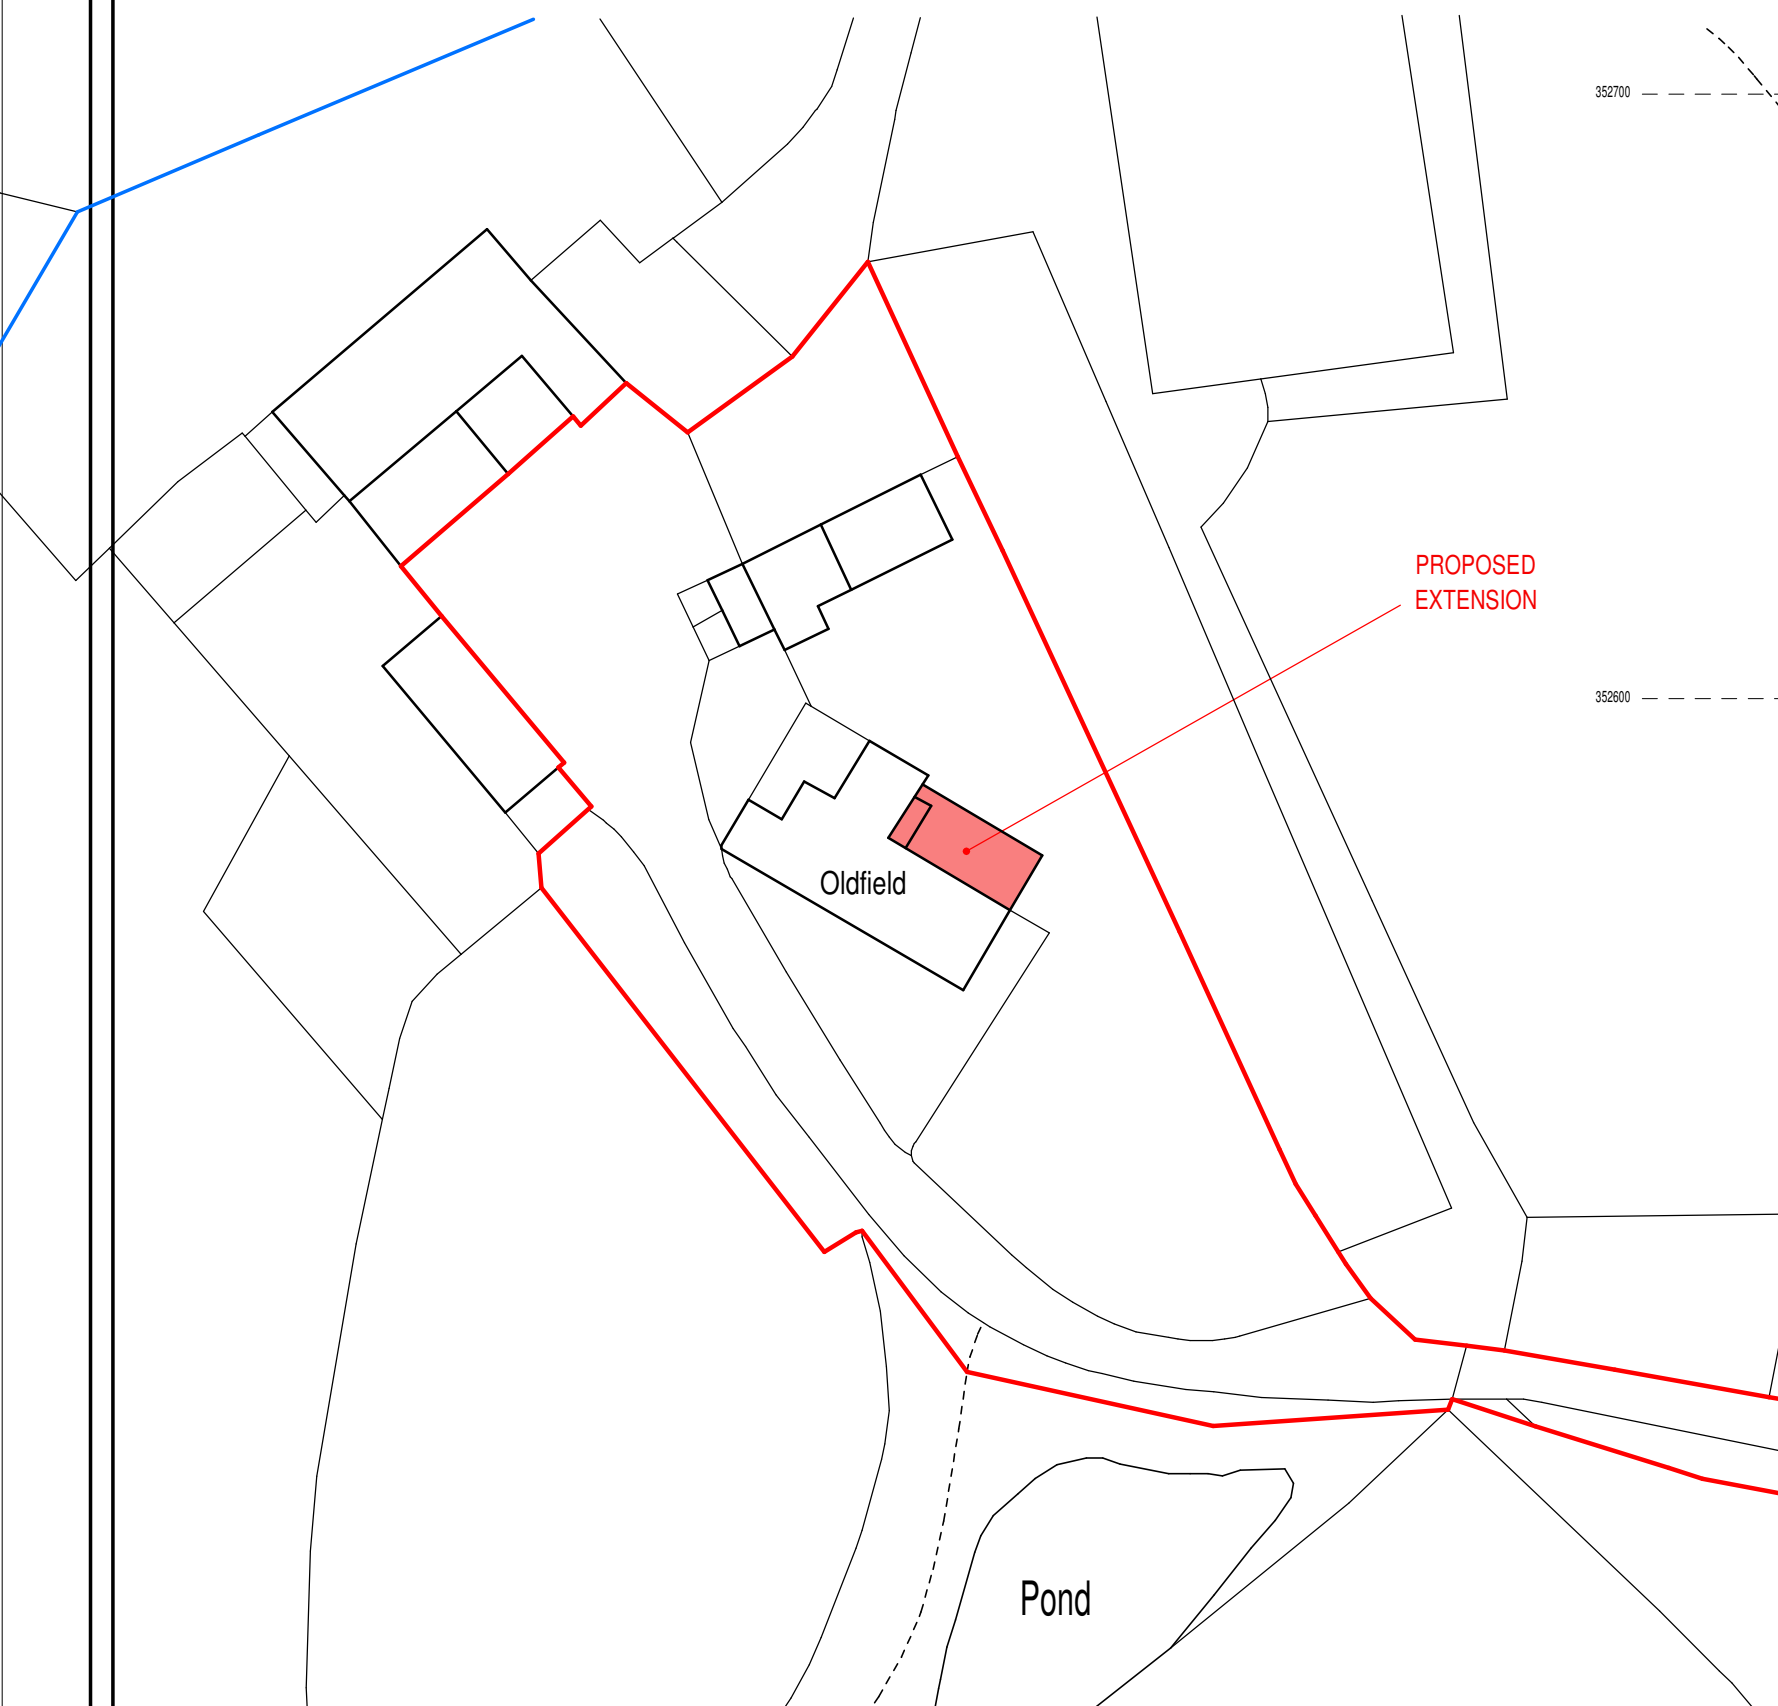
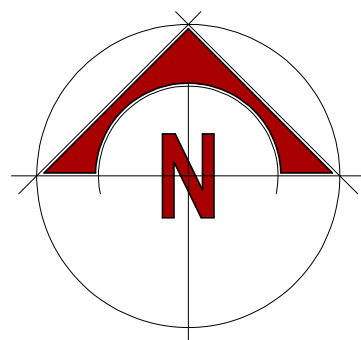


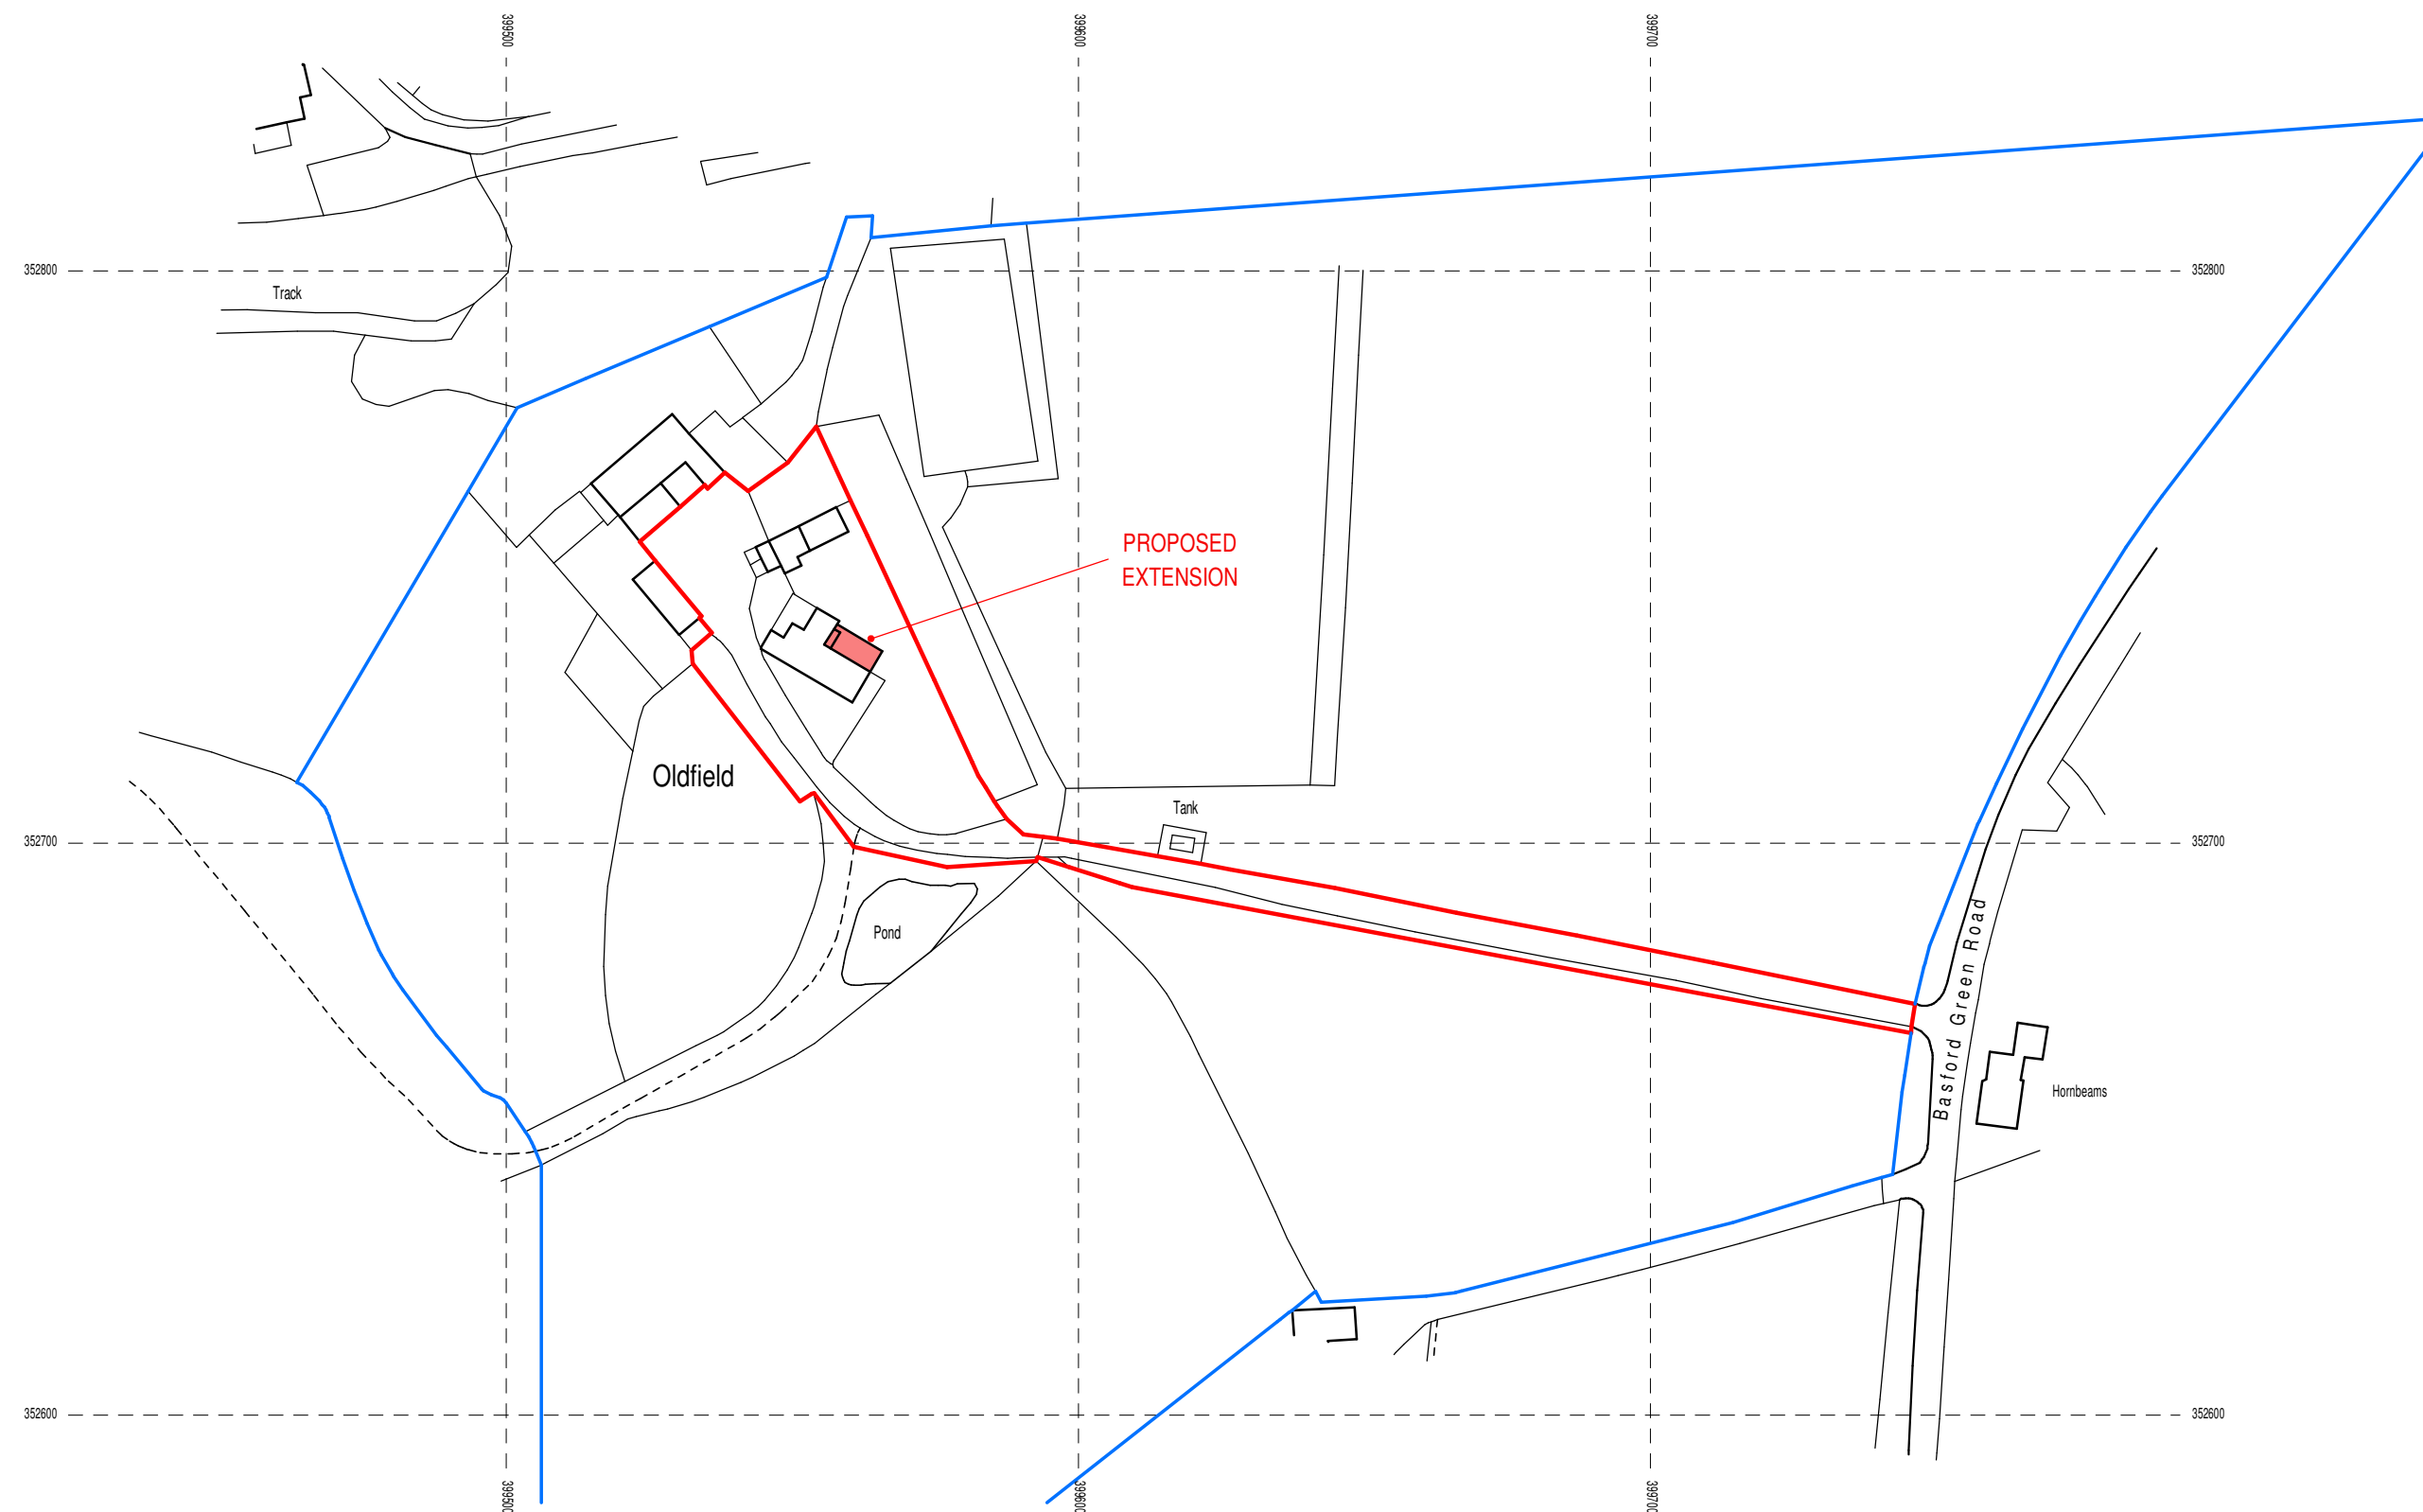

Block Plan

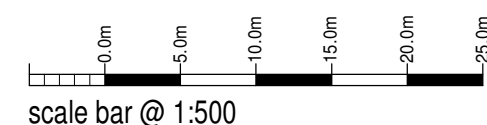

Location Plan

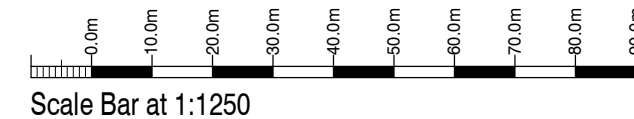

© Crown Copyright 2008. All rights reserved.
Licence number 100020449

Mr R Skelson

Proposed Rear Extension to
Oldfield, Basford Green Road,
Basford, Leek,
Staffs, ST13 7ET
Planning Proposal
Location + Block Plan

Date	Sheet	Scale
August 2021	A2	1:1250 + 1:500
Drw No.	Rev.	Drawn
2020-2551-06	-	RG



10 Cawdry Buildings, Fountain Street, Leek. ST13 6JP
Telephone: 01538 386002
E-mail: info@sammonsltd.co.uk
Web: www.sammonsltd.co.uk

This drawing is copyright.
All dimensions must be checked prior to commencement.