


ROBERT L FORD

private architectural practitioner and rural development consultant


PARKSIDE PARK ROAD LEEK STAFFORDSHIRE ST13 8JT

roblford@phonecoop.coop 01538 389290 / 07969 68 68 86

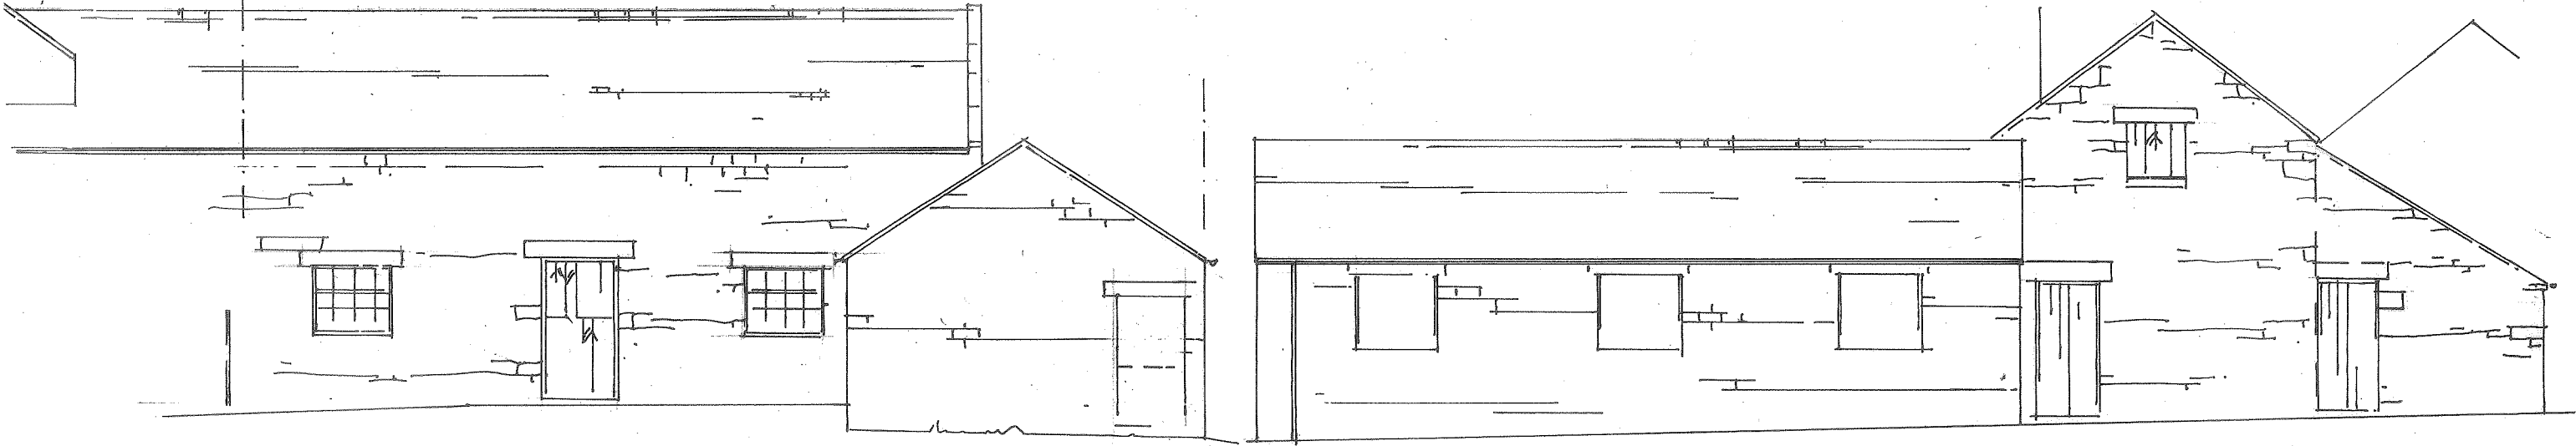


SOUTH EAST

NORTH EAST

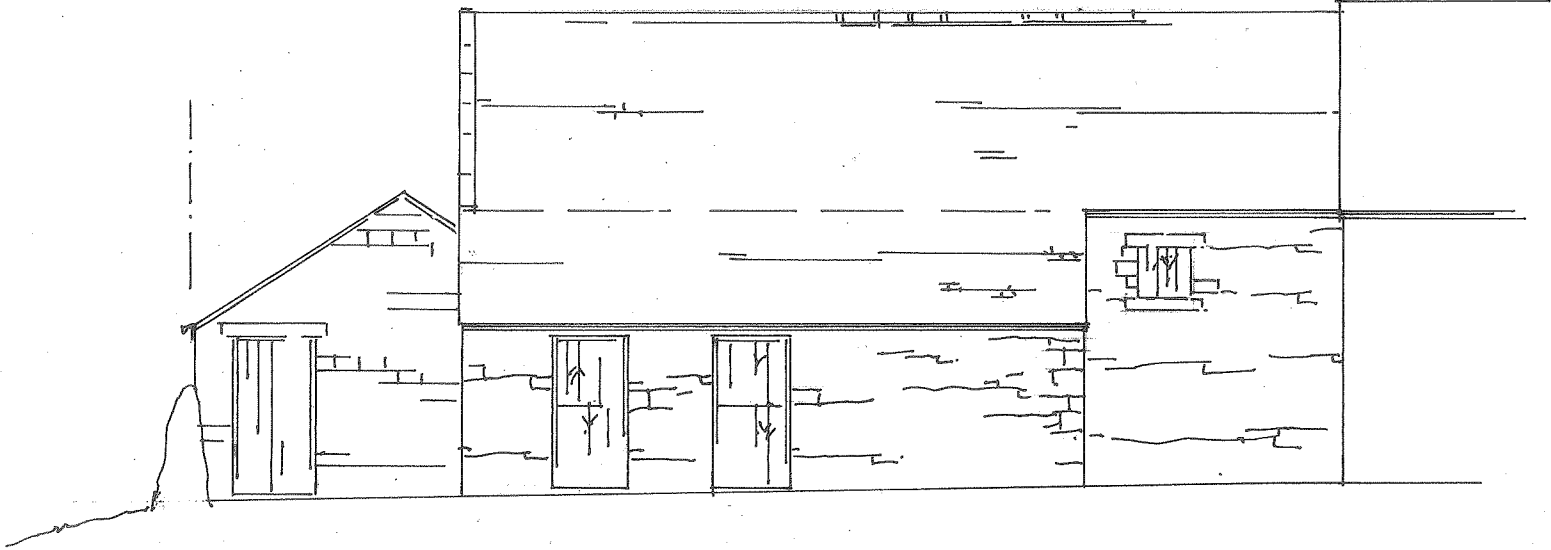


NORTH WEST

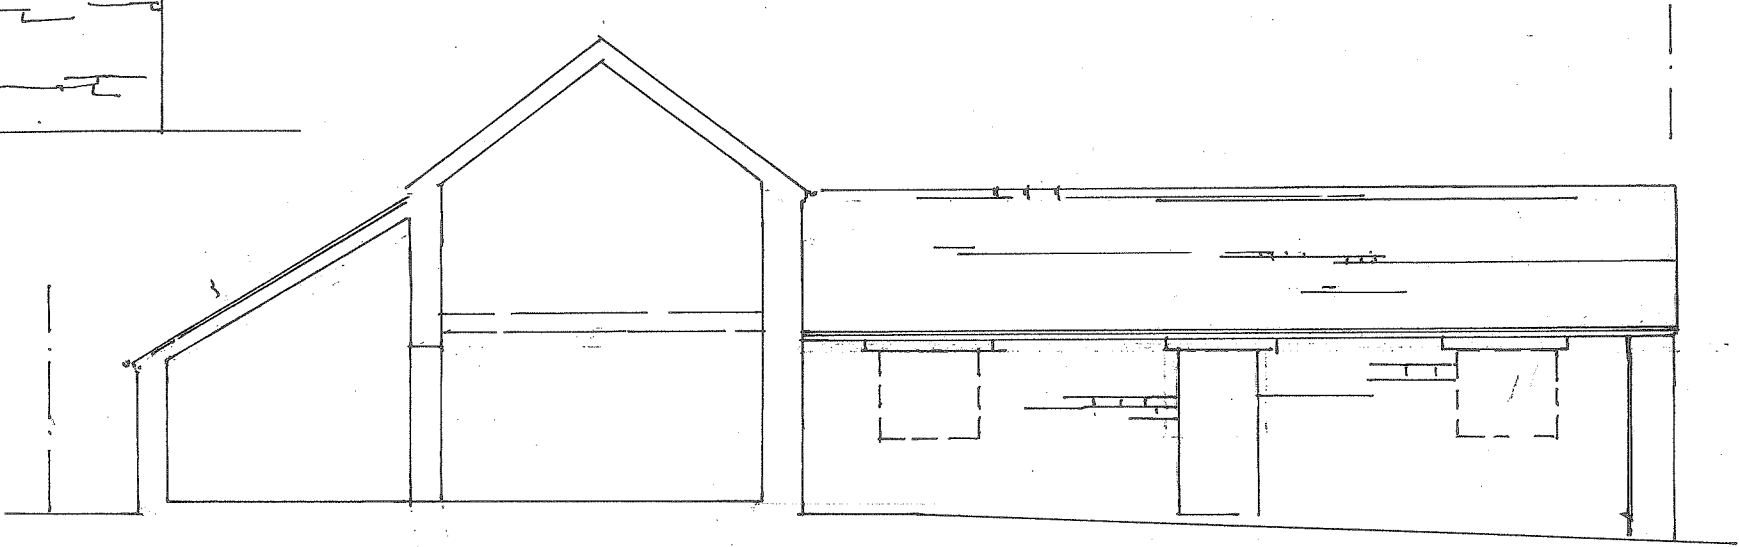

SOUTH WEST

1 METRE X 5 METRES AT 1:100 SCALE

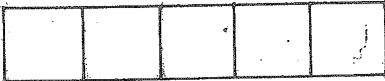

DRAWING NO. LAB 03 ELEVATIONS AS EXISTING scale at A3 1:100

**PROPOSED CONVERSION OF AN AGRICULTURAL BUILDING (TRADITIONAL BARN / SHIPPON) TO
A DWELLING HOUSE (GPDO CLASS Q) AT LANE ENDS FARM ASHBOURNE ROAD BRADNOP
STAFFORDSHIRE ST13 7HA**

08 2021