




KEY:

— SITE BOUNDARY

Notes:

1. ALL DIMENSIONS ARE IN MILLIMETRES.
2. THIS DRAWING TO BE READ IN CONJUNCTION WITH THE ARCHITECTS / ENGINEERS DRAWINGS.

Ordnance Survey®
Ukmapcentre.com

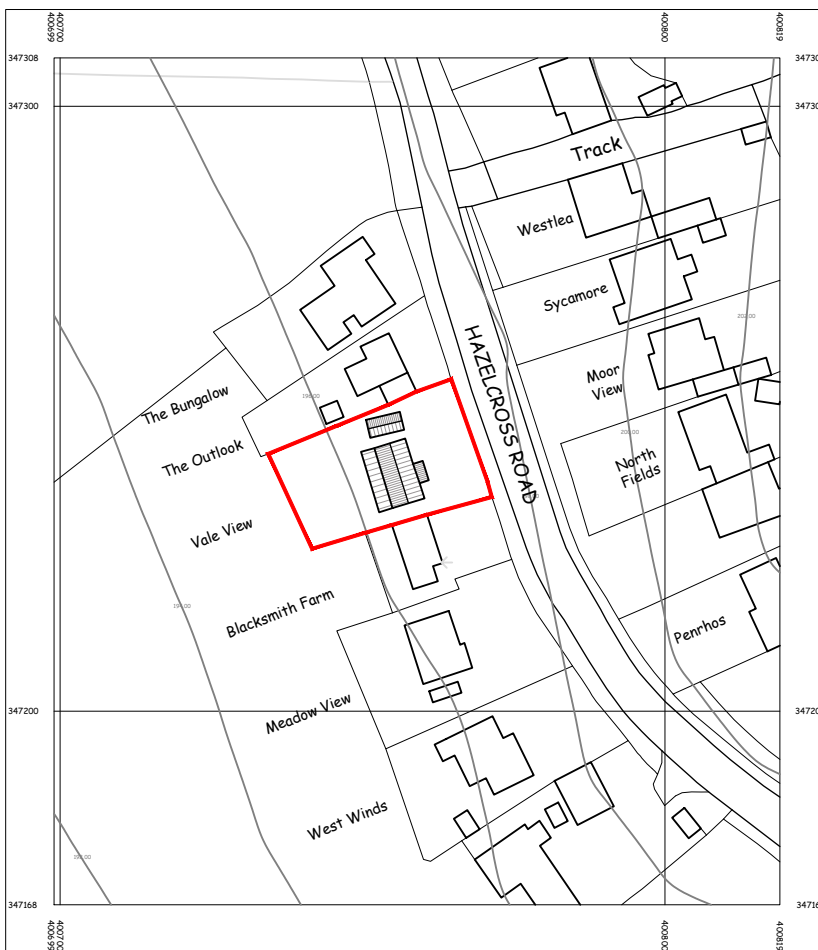

Serial number: 220104
© Crown copyright and database right 2021
Ordnance Survey licence 100048957
Reproduction in whole or in part is prohibited
without the prior permission of Ordnance Survey

SITE LOCATION

(SCALE: 1:1250)

Rev.	Revision Description	Dm	Date	Client:	Suitability:	Drawing No.	Revision
				MR & MRS SAUNDERS	PLANNING	VALE-VIEW-IDS-507-DR-A-05-10-001	/
				Drawing Type:	Index No.:		
				AUTOCAD	IDS-2021-507		
				Title:			
				GENERAL ARRANGEMENT			
				VALE-VIEW HAZELCROSS ROAD KINGSLEY ST10 2AX - SITE LOCATION			
				Scales:	Date:	Drawn by:	Checked by:
				1:1250 @A4	JUL 2021	SPW	
FOR GUIDANCE ONLY							
				Tel: 01889 568573 e-mail: enquires@idsdesigns.co.uk			
				Drawing Design & Copyright of: Ideal Design Solutions.			