

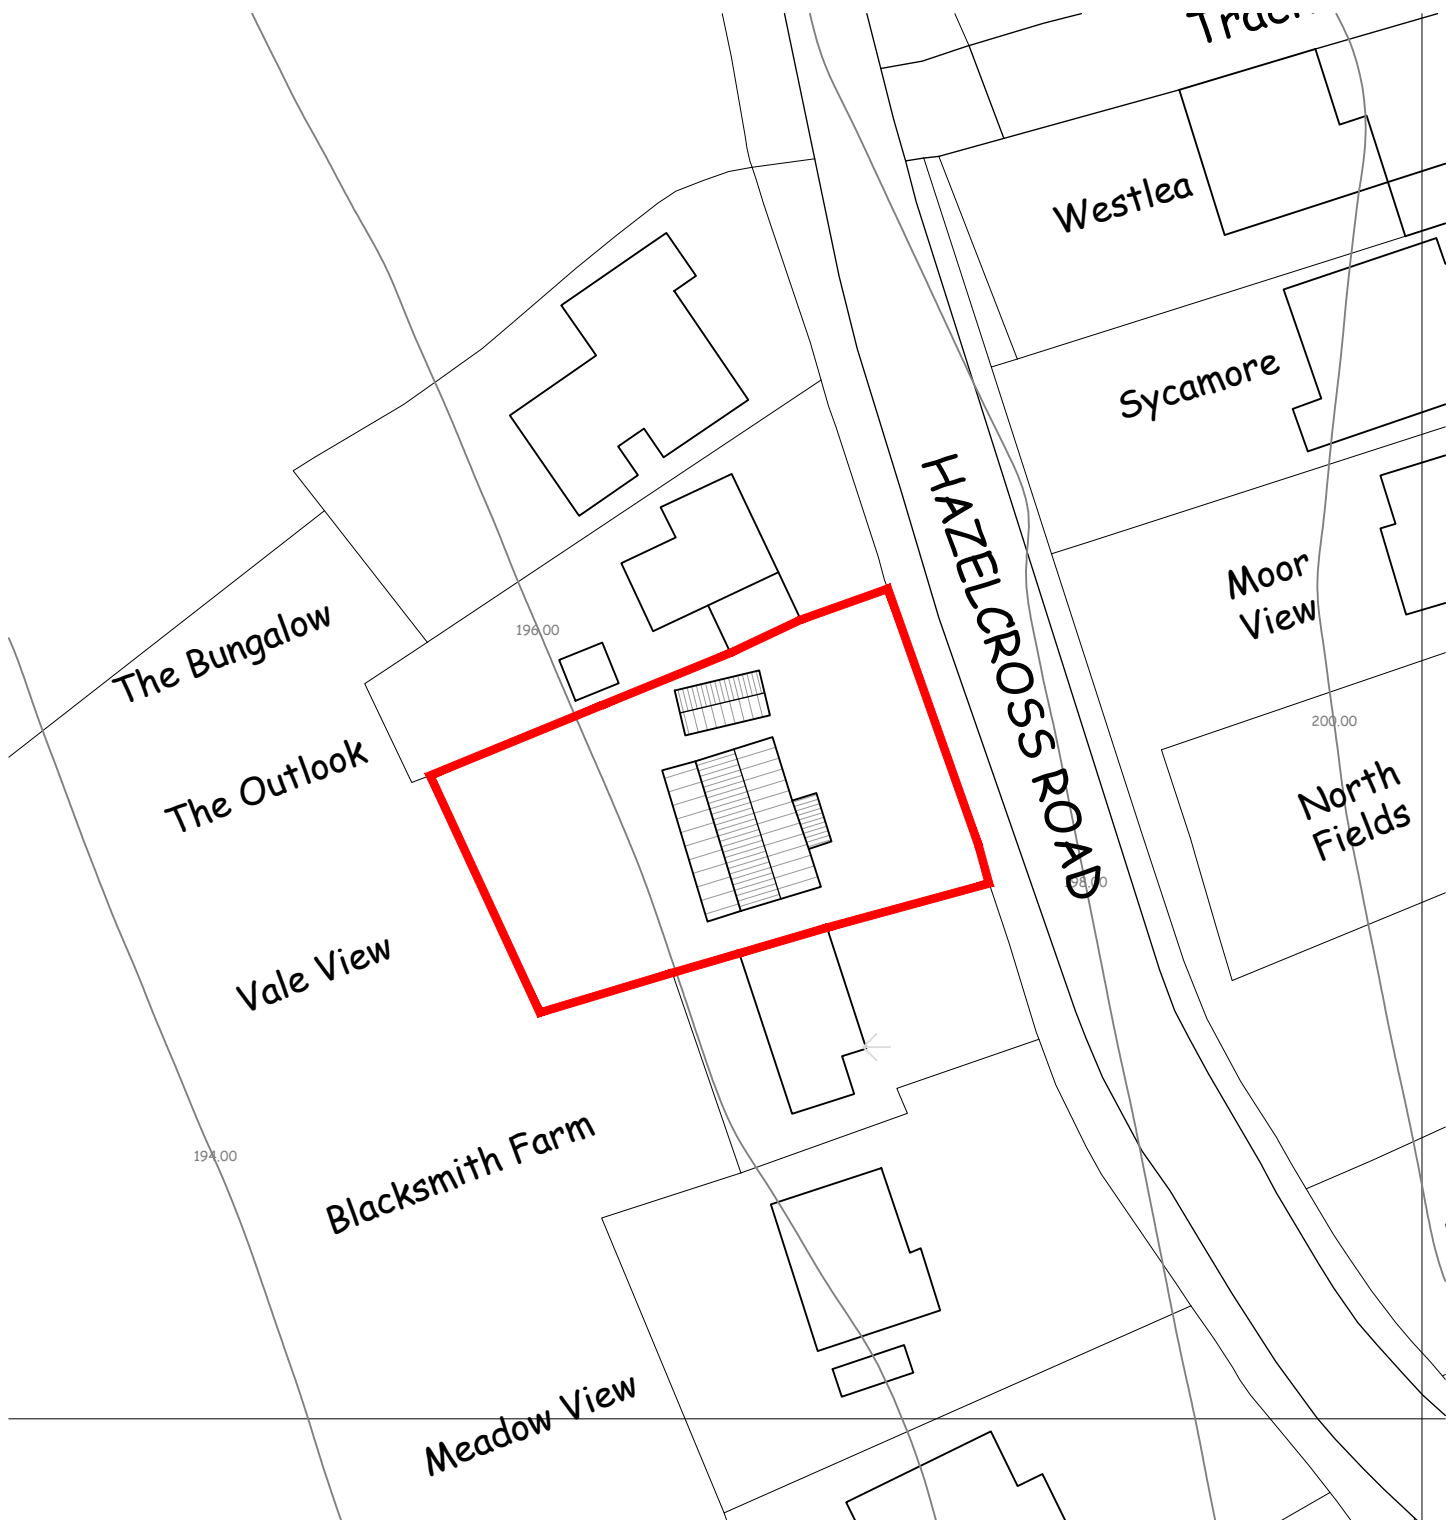
Notes:

1. ALL DIMENSIONS ARE IN MILLIMETRES.
2. THIS DRAWING TO BE READ IN CONJUNCTION WITH THE ARCHITECTS / ENGINEERS DRAWINGS.



KEY:

SITE BOUNDARY

**BLOCK PLAN**

(SCALE: 1:500)

Rev.	Revision Description	Dm	Date	Client:	MR & MRS SAUNDERS	Suitability:	PLANNING	Drawing No:	VALE-VIEW-IDS-507-DR-A-05-10-002	Revision	/
				Drawing Type:	AUTOCAD	Index No.:	IDS-2021-507				
FOR GUIDANCE ONLY				Title:	GENERAL ARRANGEMENT VALE-VIEW HAZELCROSS ROAD KINGSLEY ST10 2AX - BLOCK PLAN						
				Scales:	1:500 @A4	Date:	JUL 2021	Drawn by:	SPW	Checked by:	
								Tel: 01889 568573 e-mail: enquires@idsdesigns.co.uk			
								Drawing Design & Copyright of: Ideal Design Solutions.			