
NOTES:

1. DO NOT SCALE IF IN DOUBT ASK. ALL DIMENSIONS ARE IN MILLIMETRES UNLESS NOTED OTHERWISE, ALL LEVELS ARE IN METRES.


2. THIS DRAWING TO BE READ IN CONJUNCTION WITH THE ARCHITECTS / ENGINEERS DRAWINGS.

3. ALL WORKMANSHIP & MATERIALS ARE TO COMPLY WITH THE SPECIFICATION, BUILDING REGULATIONS, RELEVANT BRITISH STANDARDS AND MANUFACTURERS RECOMMENDATIONS.


4. ALL DIMENSIONS AND SETTING OUT ARE TO BE CHECKED ON SITE AND ANY DISCREPANCIES ARE TO BE REPORTED TO THE CONTRACT ADMINISTRATOR IMMEDIATELY.

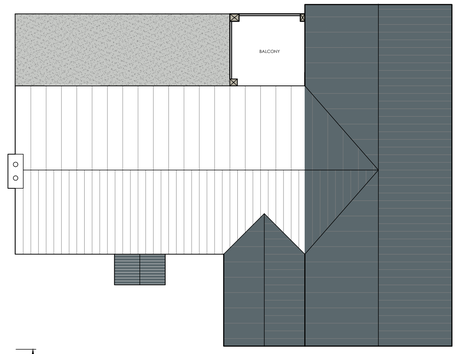

PROPOSED ROOF PLAN
(Scale 1:100)

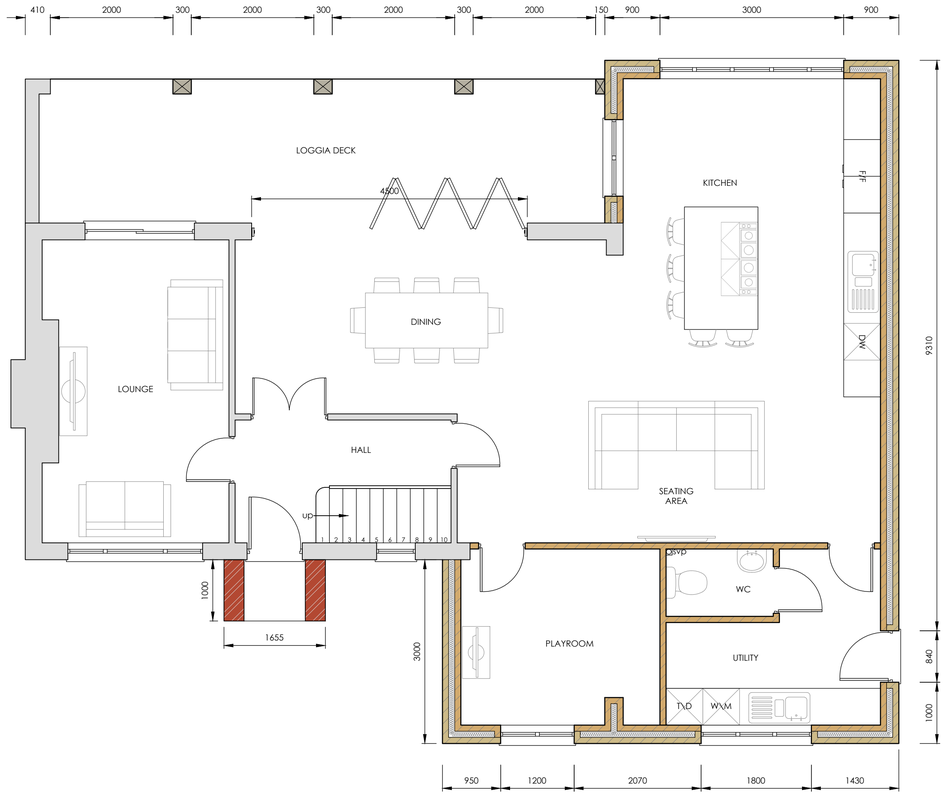

PROPOSED GROUND FLOOR PLAN
(Scale 1:50)

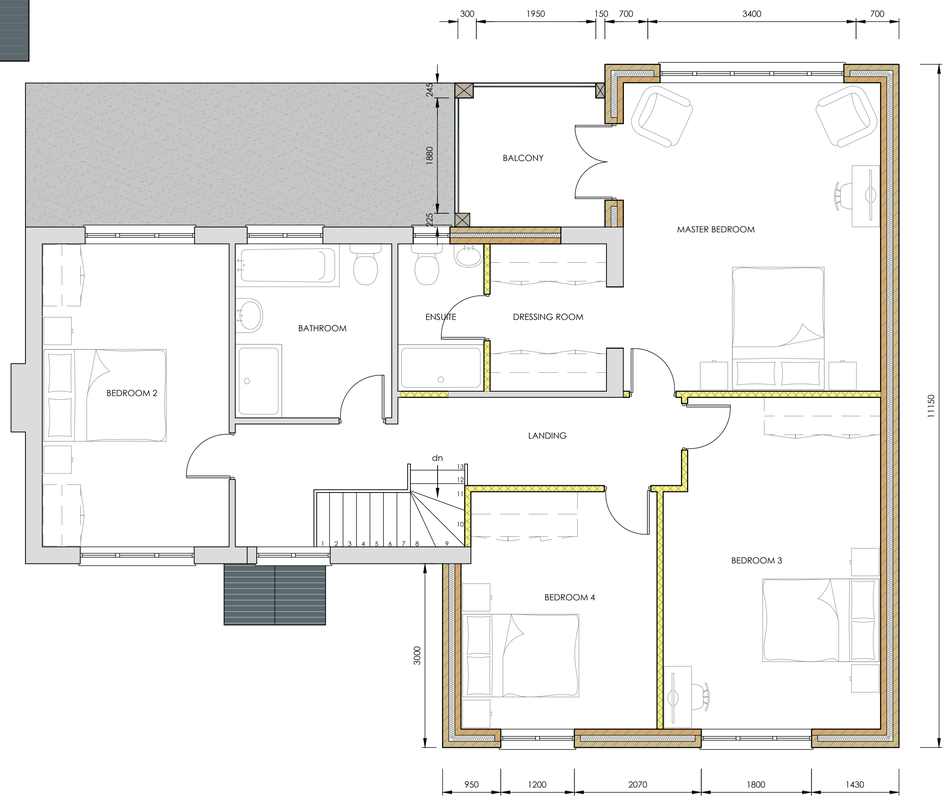

PROPOSED FIRST FLOOR PLAN
(Scale 1:50)




FRONT ELEVATION
(Scale 1:100)



SIDE ELEVATION
(Scale 1:100)



REAR ELEVATION
(Scale 1:100)

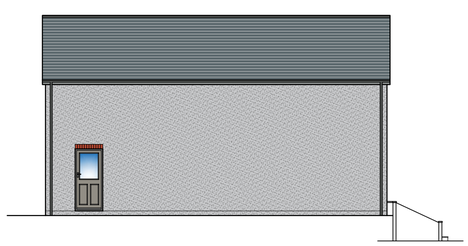

SIDE ELEVATION
(Scale 1:100)

FOR GUIDANCE ONLY

SCALE
1:50 — 0mm, 10mm, 20mm, 50mm
1:75 — 0mm, 38mm, 75mm, 188mm
1:100 — 0mm, 1000mm, 2000mm, 5000mm

Do Not Scale this Drawing if in Doubt Ask.
Do Not Derive Dimensions from Digital Media

Rev.	Revision Description	Drn	Date
A	FLOOR PLAN & ELEVATIONS REVISED TO CLIENTS COMMENTS	SPW	JUL 2021

Client: LIAM SAUNDER

Suitability: PLANNING

Drawing No: VALE-VIEW-IDS-507-DR-A-00-10-006

Revision: B

Drawing Type: AutoCAD

Index No.: IDS-2021-507

Title: VALE VIEW, HAZELCROSS ROAD, KINGSLEY, ST10 2AX
PROPOSED FLOOR PLANS & ELEVATIONS

Scales: 1:50 @A1 & 1:100 @A3

Date: JUL 2021

Drawn by: SPW

Checked by:

IDEAL DESIGN SOLUTIONS
Tel: 01889 568573
e-mail: enquiries@idsdesigns.co.uk

Drawing Design & Copyright of: Ideal Design Solutions.