
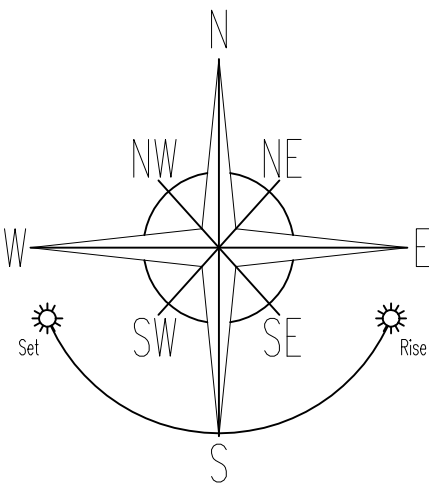


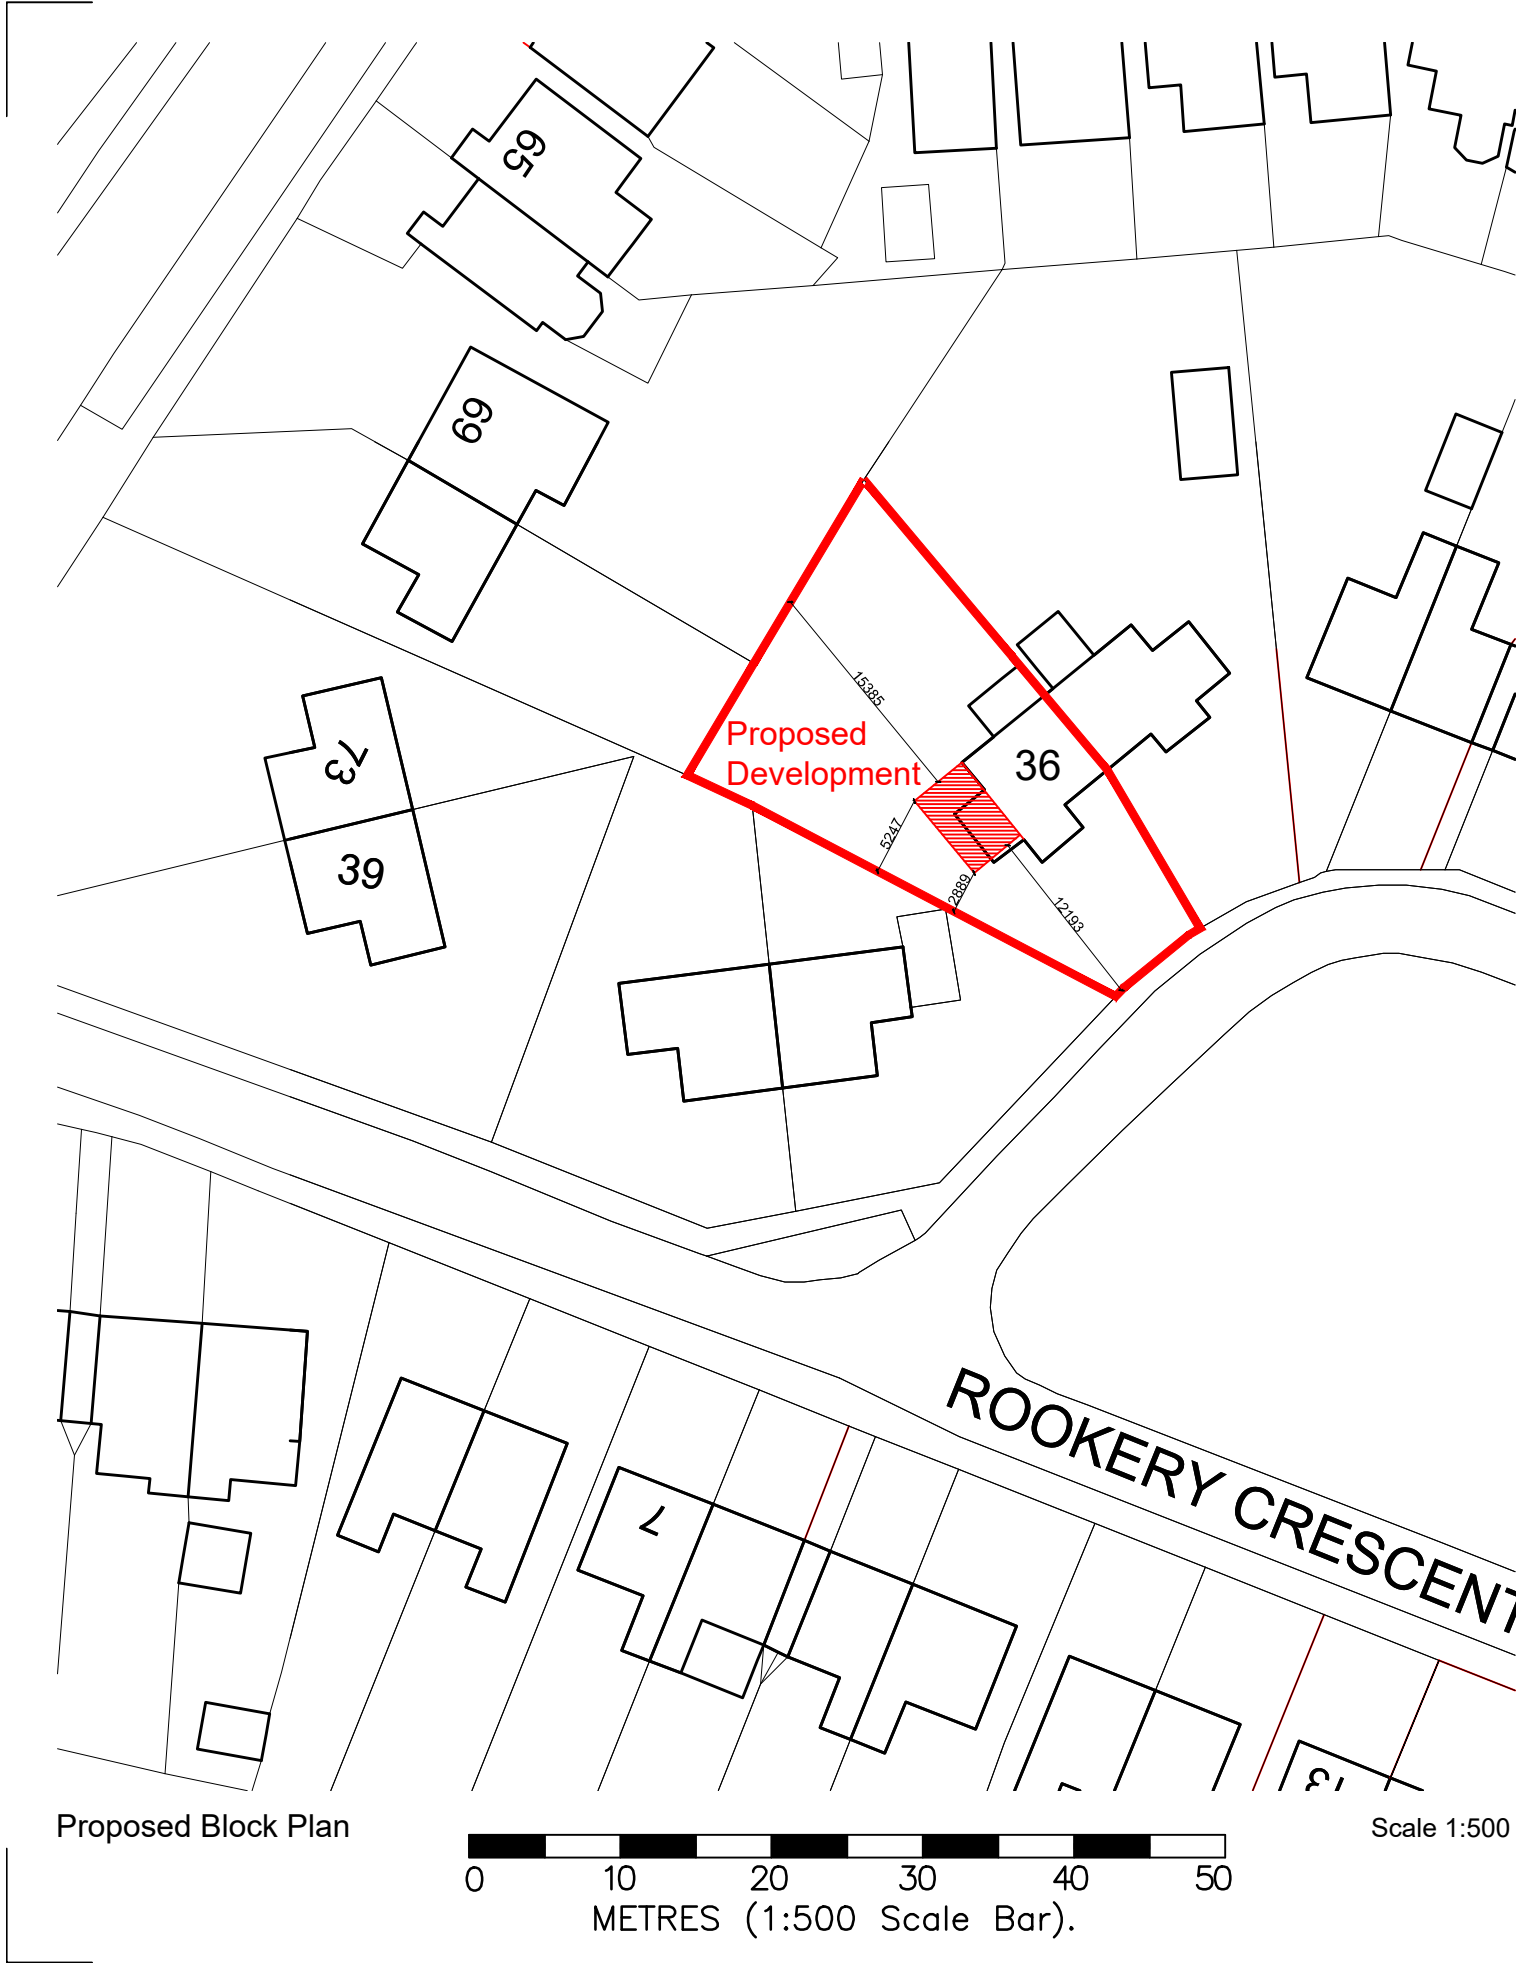

NOTES

ALL DIMENSIONS TO BE CHECKED ON SITE PRIOR TO CONSTRUCTION OR MANUFACTURE.

ROOKERY CRESCENT

36

32

39

69

65

12

7

13

14

15

Ordnance Survey, (c) Crown Copyright 2021. All rights reserved. Licence number 100022432

Scale 0 10 20 30 40 50 metre

LOCATION PLAN
(SCALE 1:1250)

**SUBJECT TO PLANNING
APPROVAL.**

Rev	Comments	Date
A	Planning Amendments	26/08/2021
PROJECT Proposed two storey side extension @ 36 Rookery Crescent Cresswell Staffs ST119RA.		
DRAWING TITLE Location Plan and Block Plan.		
STATUS Planning Approval		
DRAWN *	CHECKED *	DRAWING NO. 1036_AS[0]01
SCALE @A3 As Shown		REV. A
DATE 26/08/2021		