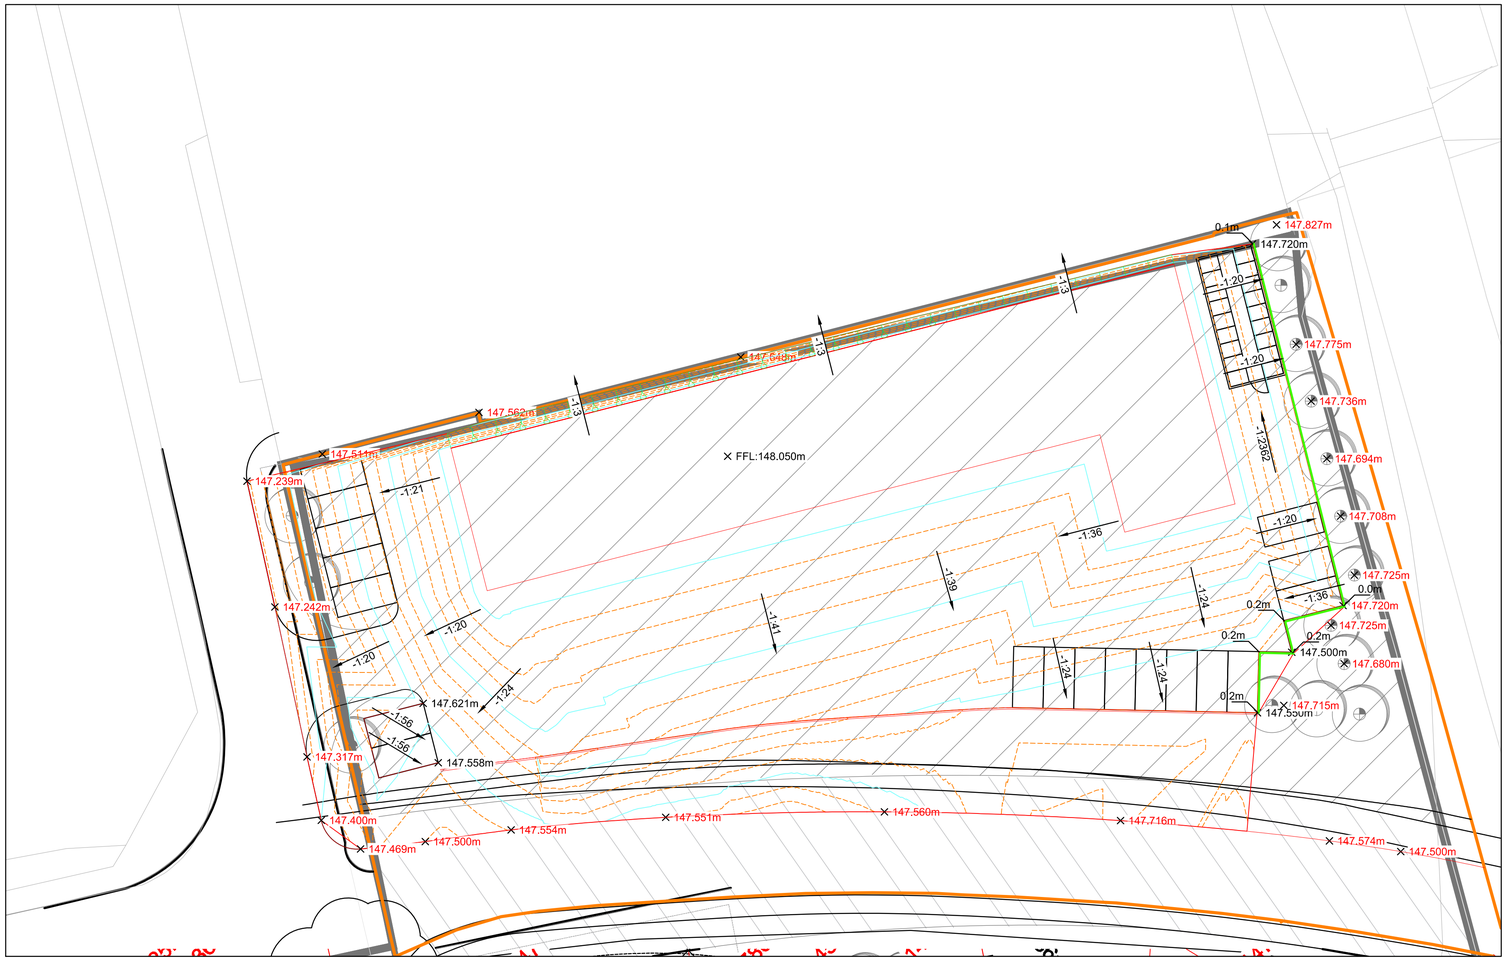

GENERAL NOTES

1. DRAWINGS ARE TO BE READ IN CONJUNCTION WITH ALL RELEVANT SPECIFICATIONS, ENGINEERS, ARCHITECTS & SERVICES DRAWINGS, INCLUDING APPROVED BUILDERS WORK DRAWINGS. CONTRACTOR TO NOTIFY ENGINEER OF DISCREPANCIES BETWEEN STRUCTURAL DRAWINGS AND SPECIFICATIONS OR OTHER DRAWINGS.

2. ALL DIMENSIONS ARE IN MILLIMETRES UNLESS NOTED OTHERWISE.

3. DO NOT SCALE FROM THIS DRAWING, WORK TO DIMENSIONS OR CO-ORDINATES PROVIDED. ALL LEVELS ARE IN METRES AND ALL DIMENSIONS ARE IN MILLIMETRES, UNLESS OTHERWISE NOTED. ANY AMBIGUITIES, OMISSIONS AND ERRORS ON DRAWINGS, SHALL BE BROUGHT TO THE ENGINEERS ATTENTION IMMEDIATELY.

4. INFORMATION CONTAINED ON THIS DRAWING IS SCHEME DESIGN ONLY AND REQUIRES FURTHER DETAILED DESIGN AND CO-ORDINATION WITH THE CONTRACTOR, DESIGN TEAM AND APPROPRIATE SUB-CONTRACTORS.

KEY

- PROPOSED SURFACE MAJOR CONTOUR (0.5m)
- PROPOSED SURFACE MINOR CONTOUR (0.1m)
- -1.34 SLOPE GRADIENT (FALL)
- 135.200m EXISTING SPOT LEVEL
- 135.200m PROPOSED SPOT LEVEL
- 0.9m PROPOSED RETAINING HEIGHT
- PROPOSED RETAINING WALL
- PROPOSED FLAG ON EDGE / GRAVEL BOARD
- PROPOSED UNDERBUILD
- SITE BOUNDARY

No	DATE	DRAWN	REV'D ENG.	AMENDMENT
P1	01.09.21	JF	PB	PRELIMINARY ISSUE

STATUS	PURPOSE OF ISSUE
S2	FOR INFORMATION

COPYRIGHT:
The concepts and the information contained in this document are the copyright of Ridge and Partners LLP. Use or copying of the document in whole or in part without written permission of Ridge and Partners LLP constitutes an infringement of copyright.

RIDGE

CLIENT: CASEYS

PROJECT: BARNFIELD, LEEK

DRAFTER	ENGINEER
JF	PB

TITLE: PROPOSED FINISHED LEVELS EMPLOYMENT AREA

SCALE	SHEET	DRAWING No	REV
1:250	A1	BFL-RDG-00-ZZ-DR-C-0007	P1