




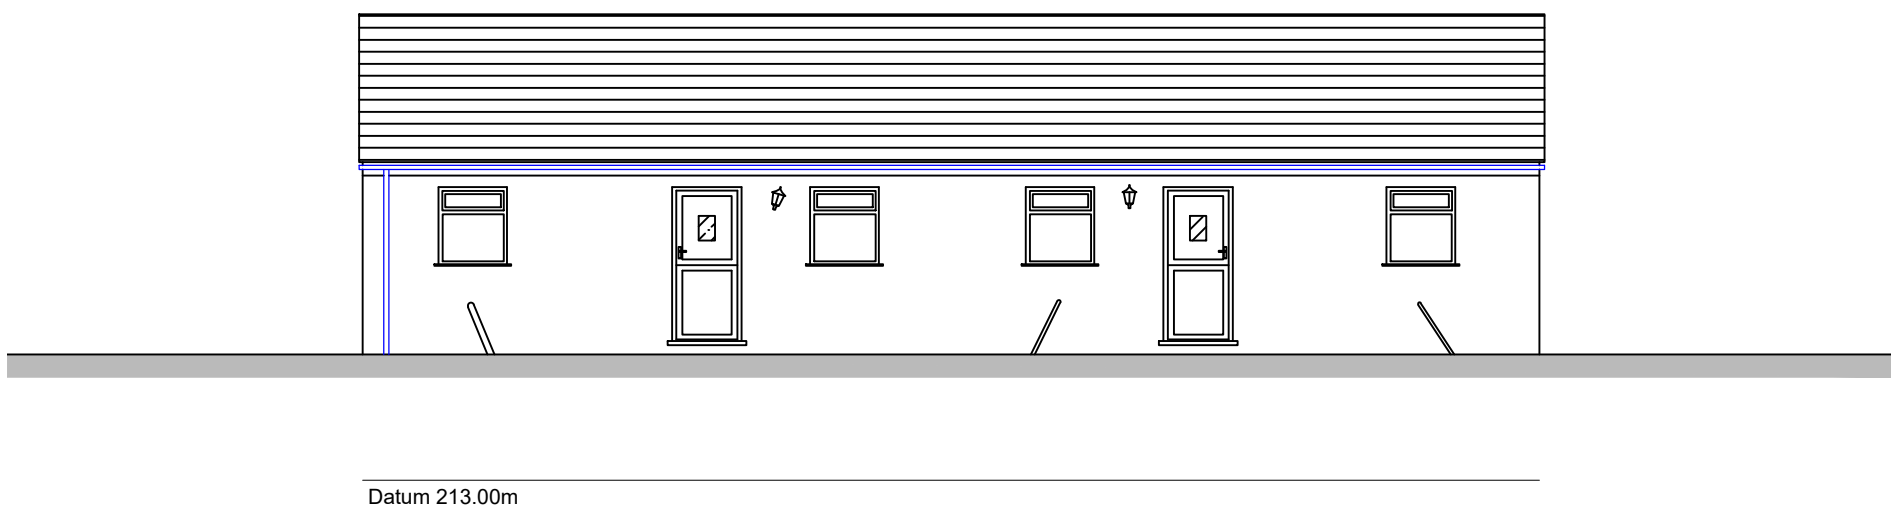


Elevation 1 scale: 1:100 at A1

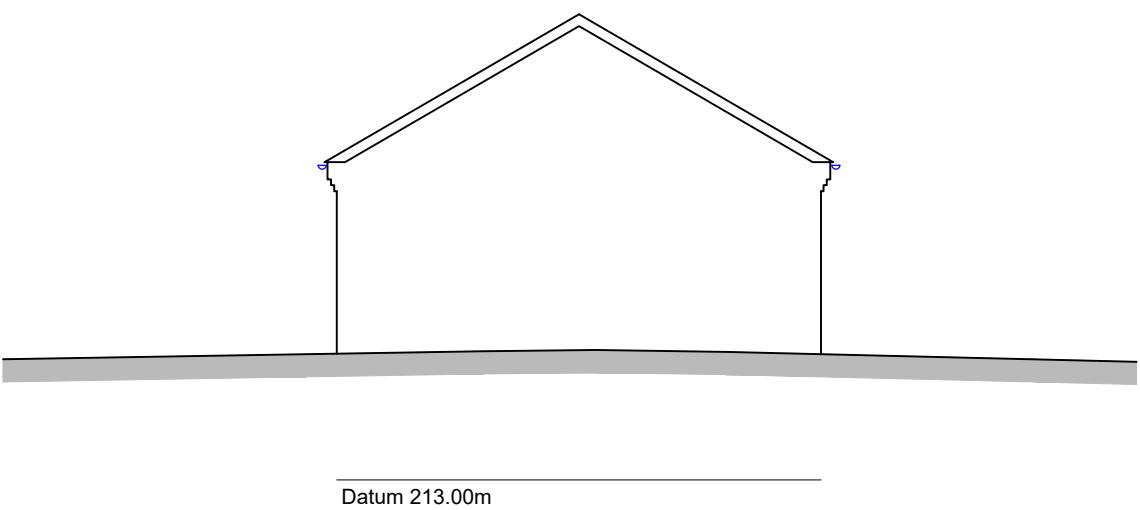


Elevation 2

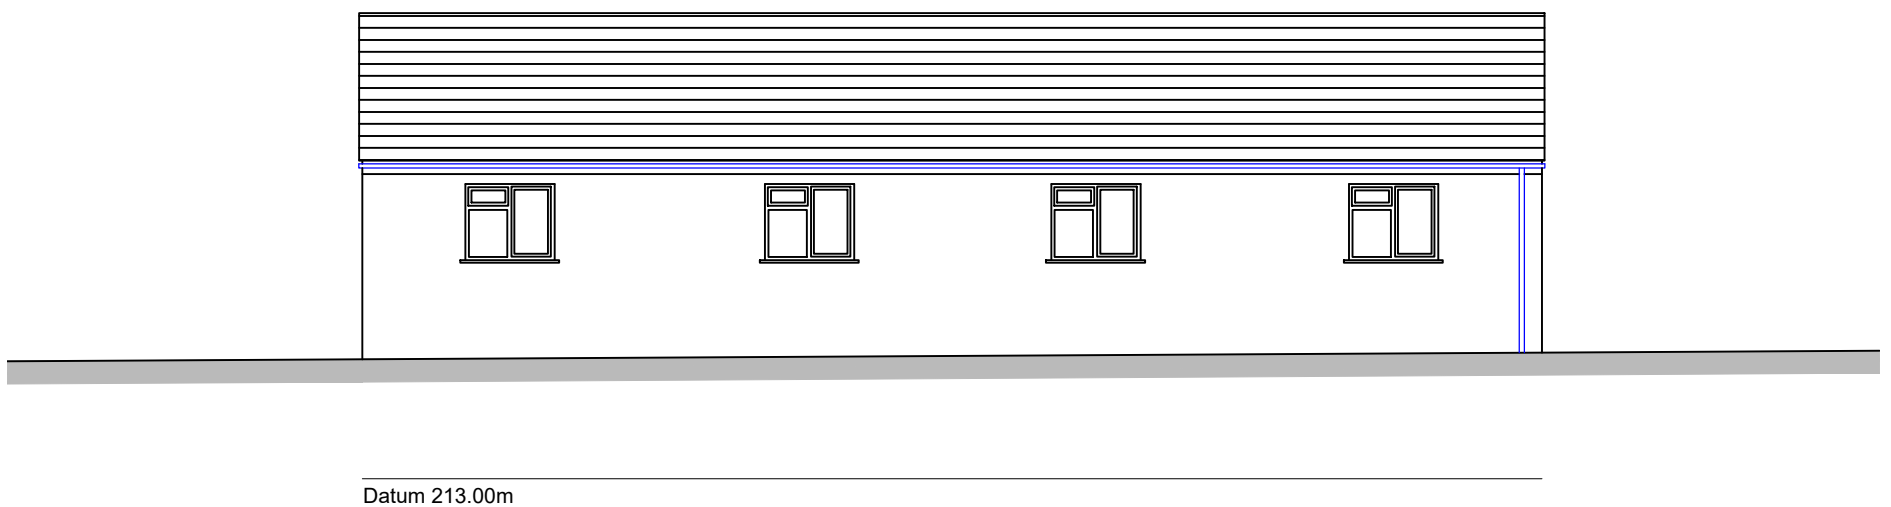

Elevation 3 scale: 1:100 at A1

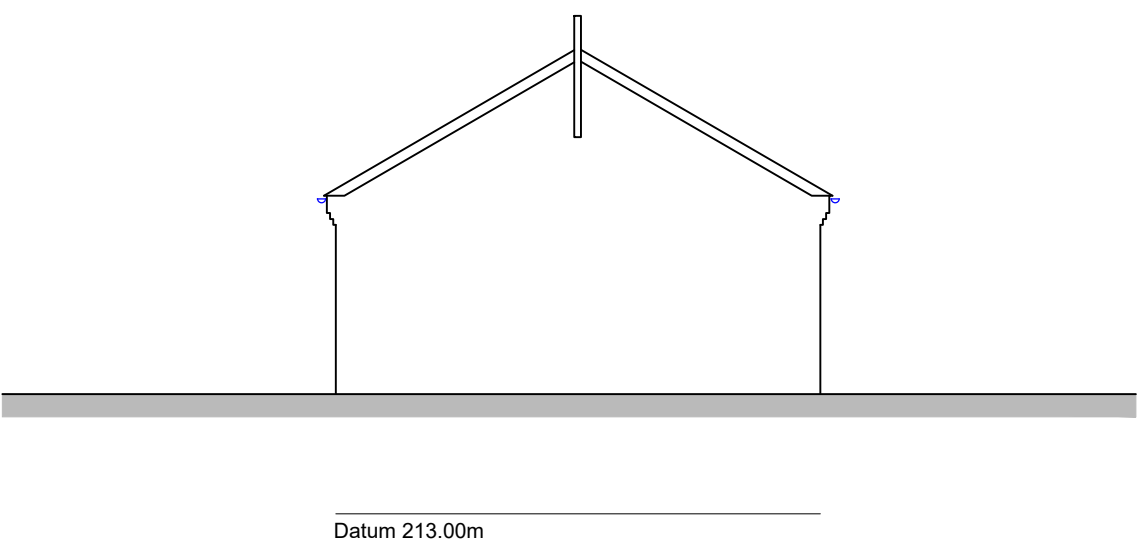


Elevation 4

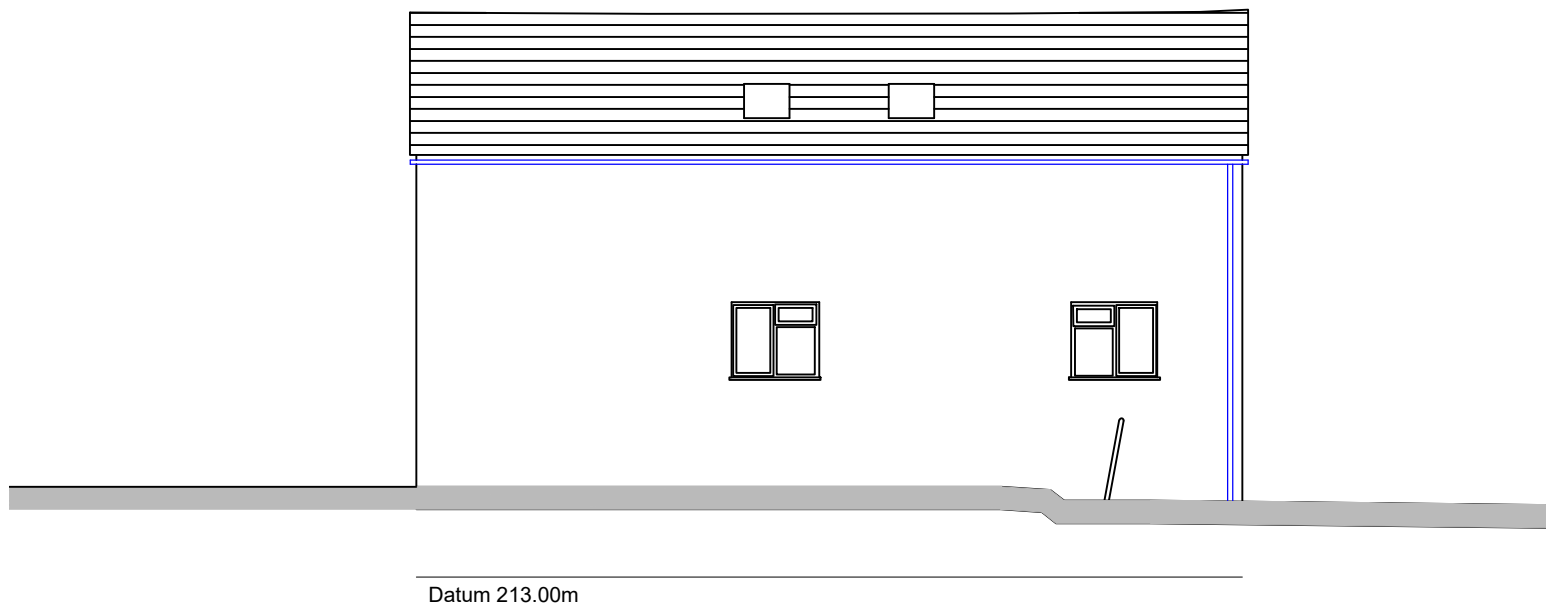

Elevation 5 scale: 1:100 at A1



Elevation 6

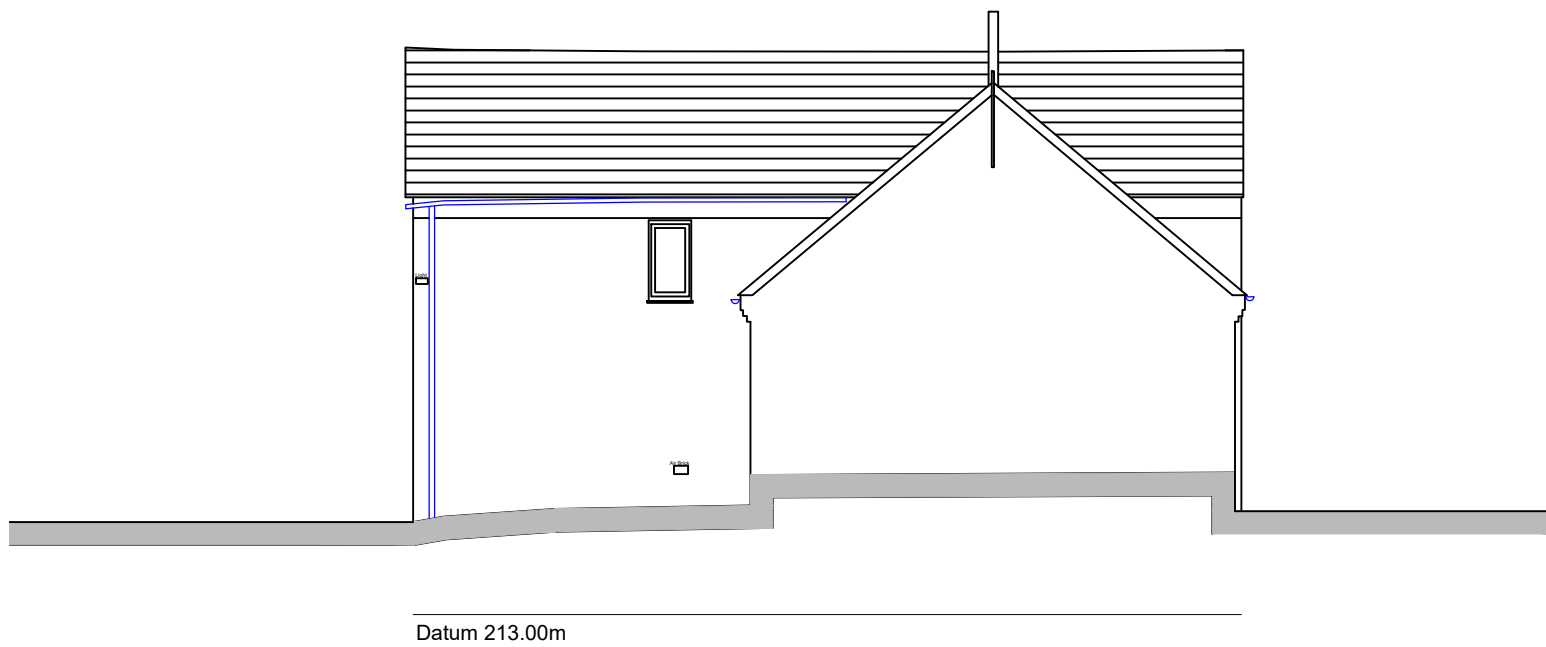

Elevation 7 scale: 1:100 at A1



Elevation 8

Hewitt&CarrArchitects
A: DaisyBank House | 17-19 Leek Road | Cheadle | ST10 1JE
T: 01538 756888
E: enquiries@hcarchitects.co.uk
W: www.hcarchitects.co.uk

Client

Project
Proposed Conversion of Holiday
Accommodation to Single Dwelling
Bradley Elms Farm, Cheadle Rd, Alton
Title
Elevations As Existing

Status
Survey
Date March 21
Scale @A1 1 : 100 @ A1
Project No Drawing No.
AL(0)03
Rev

Drawn DD

Checked

Rev

Survey

18/03/2021