



Copyright of this drawing is vested in the Architect and it must not be copied or reproduced without consent. Figured dimensions only are to be taken from this drawing. All contractors must visit the site and be responsible for taking and checking all dimensions relative to their work. Hewitt&Carr Architects Ltd are to be advised of any variation between drawings and site conditions. CLIENTS ARE ADVISED TO CLARIFY DIMENSIONS WITH THE ARCHITECT PRIOR TO SETTING OUT AND NOT TO SCALE FROM THE DRAWING.


Rev.	Drawn	Comments	Date
A	DD	General Clients Amendments	30/03/21
B	DD	Elevation 9 added	30/04/21
C	DD	Materials notes added	24/08/21

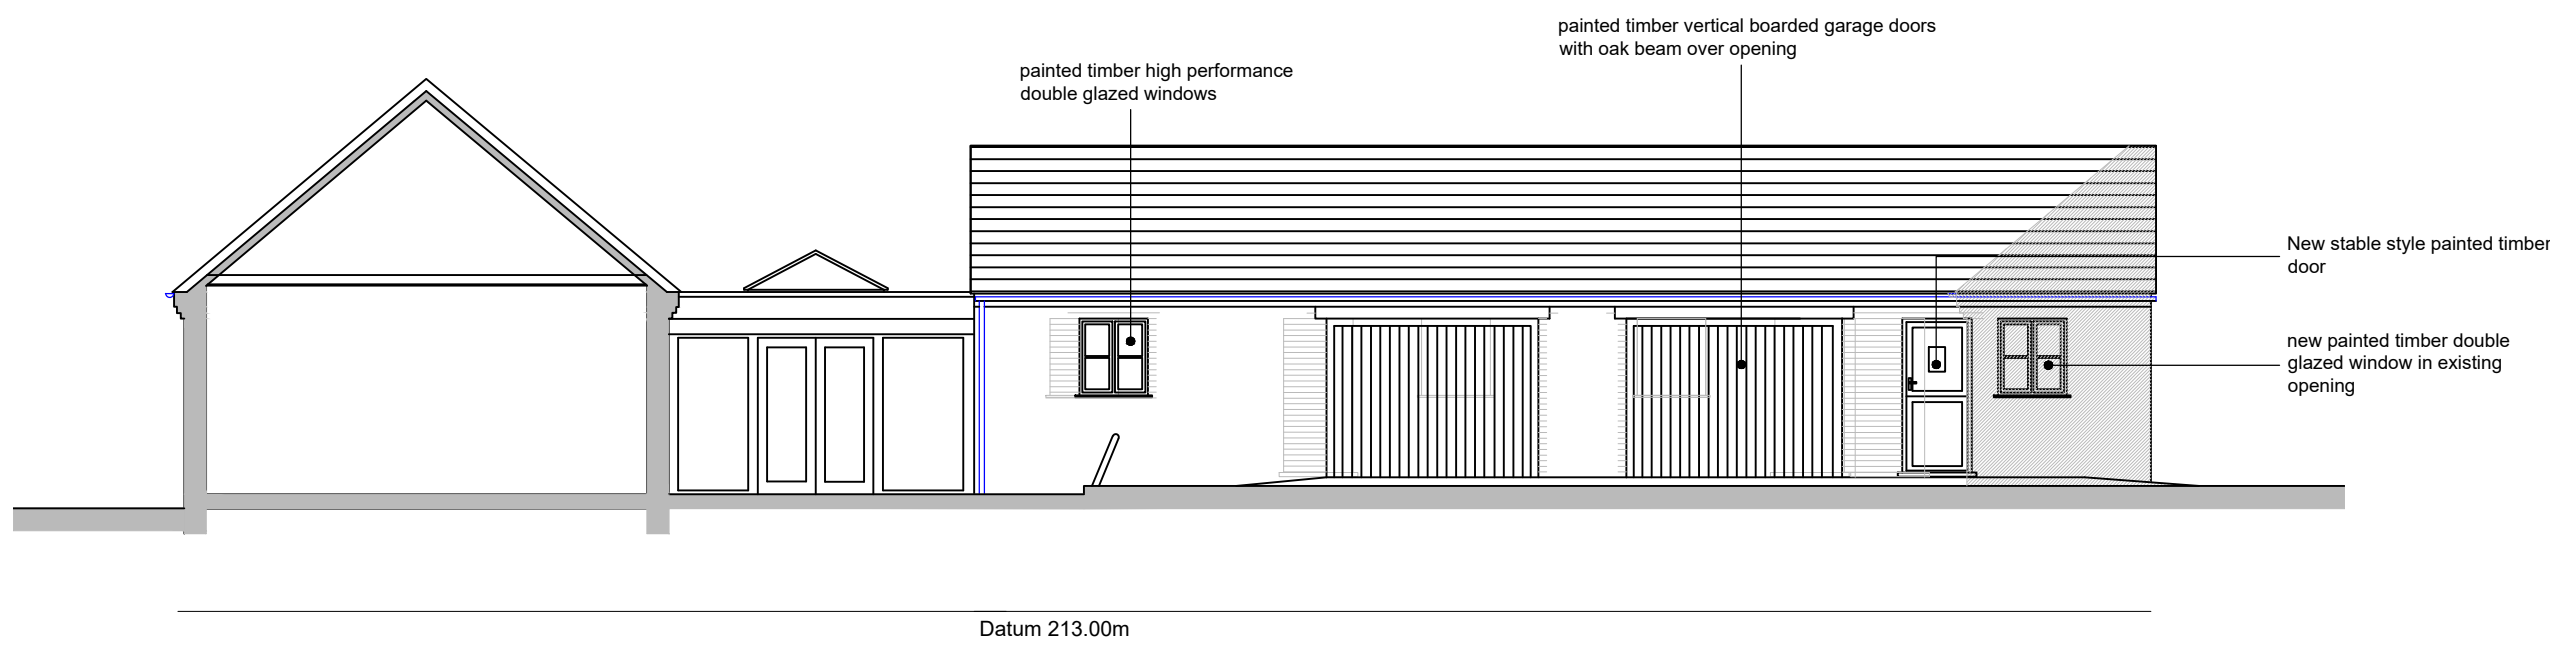


Elevation 1 scale: 1:100 at A1

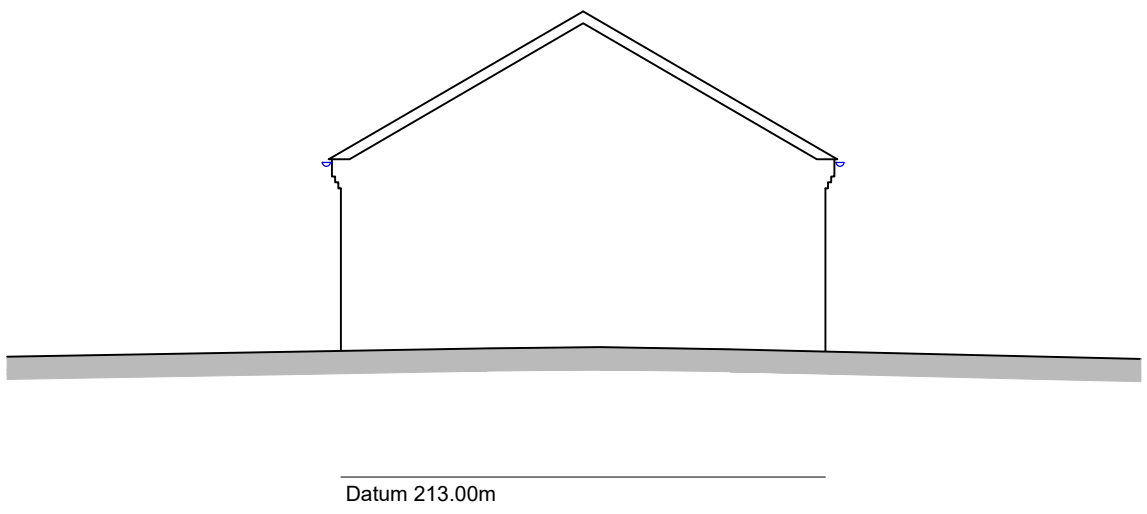

Elevation 2

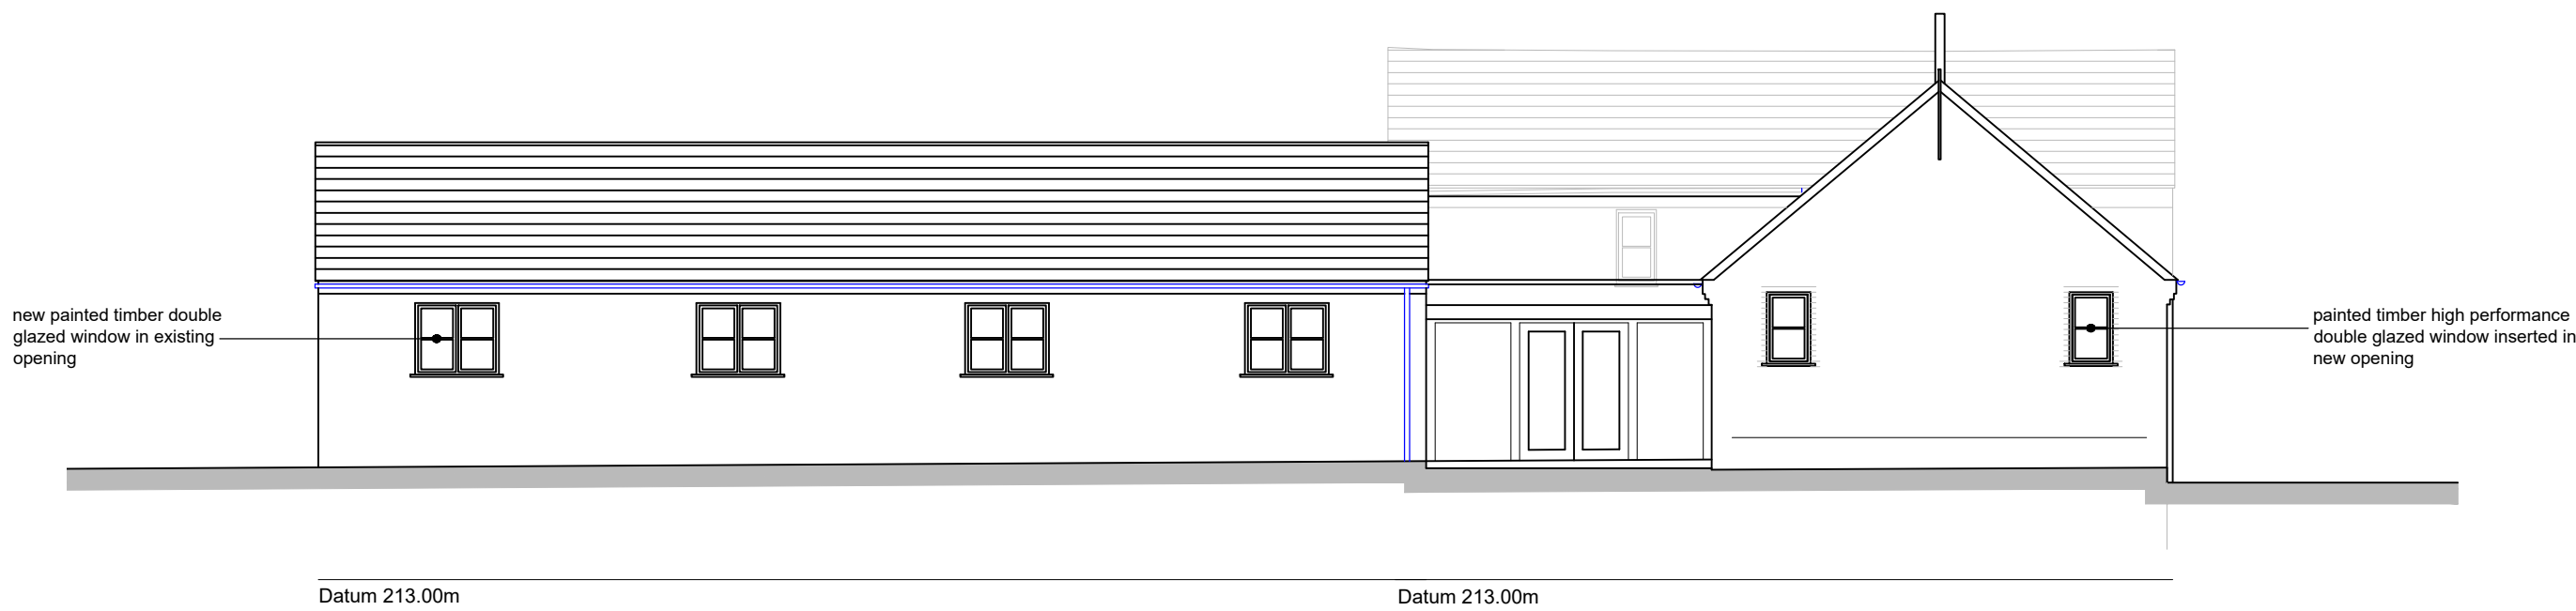


Elevation 3 scale: 1:100 at A1 Elevation 7

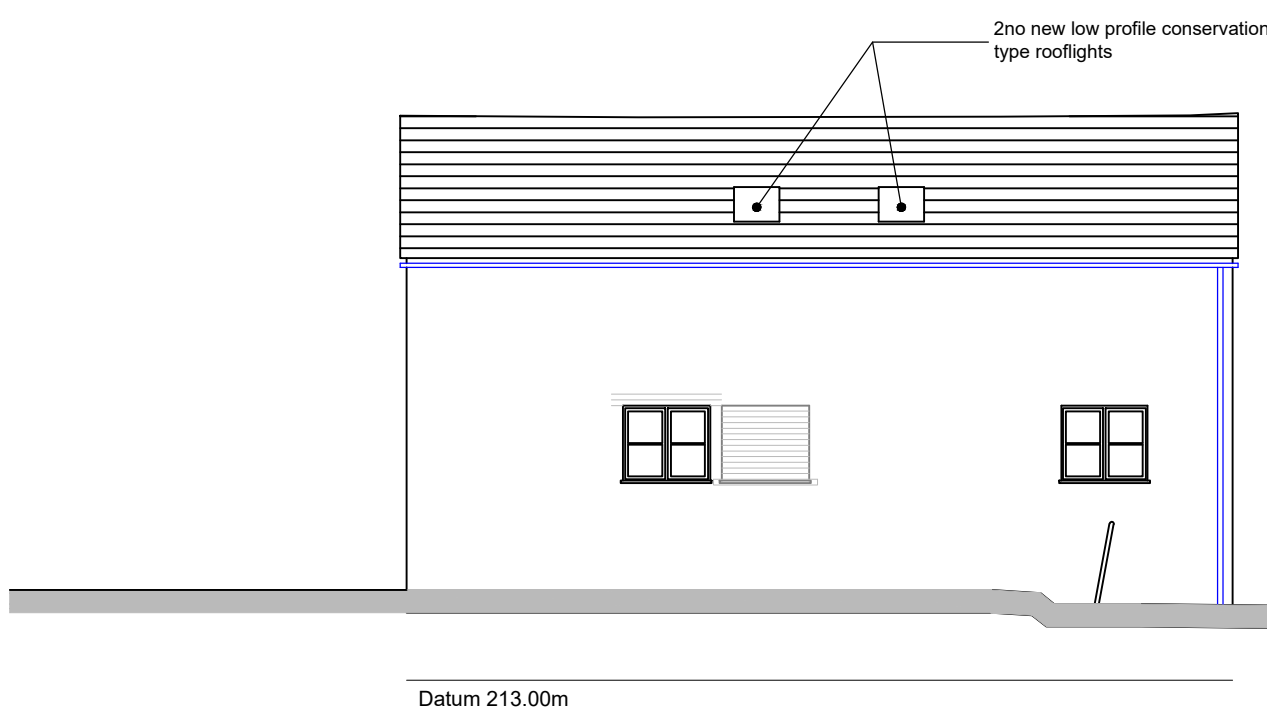

Elevation 5 scale: 1:100 at A1




Elevation 6

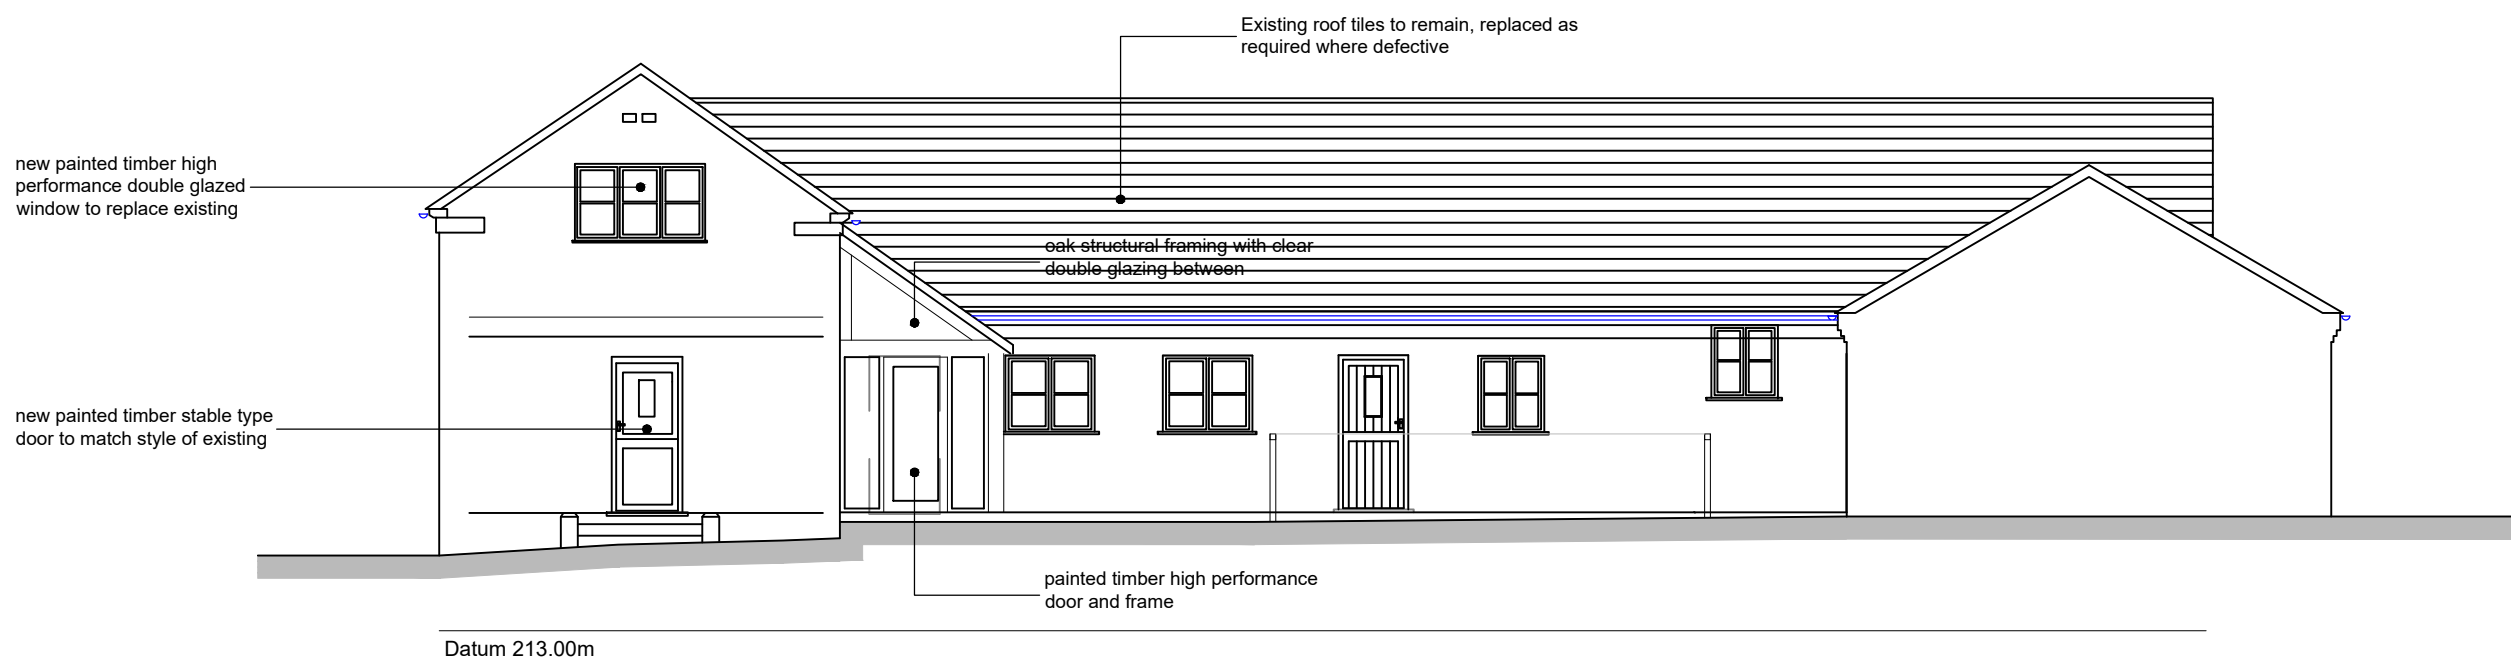

Elevation 8 scale: 1:100 at A1

Elevation 4

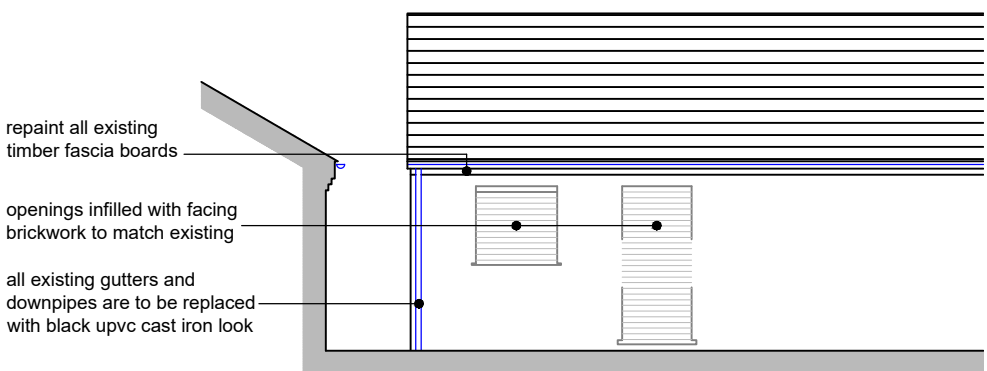

Elevation 9 scale: 1:100 at A1

Hewitt&CarrArchitects

A: DaisyBank House | 17-19 Leek Road | Cheadle | ST10 1JE
T: 01538 756888
E: enquiries@hcarchitects.co.uk
W: www.hcarchitects.co.uk

Client

Project
Proposed Conversion of Holiday
Accommodation to Single Dwelling
Bradley Elms Farm, Cheadle Rd, Alton

Title
Elevations As Proposed

Status
Planning

Date March 21

Scale @A1 1 : 100 @ A1

Project No Drawing No.

AL(0)07

Drawn DD

Checked

Rev C

Planning