
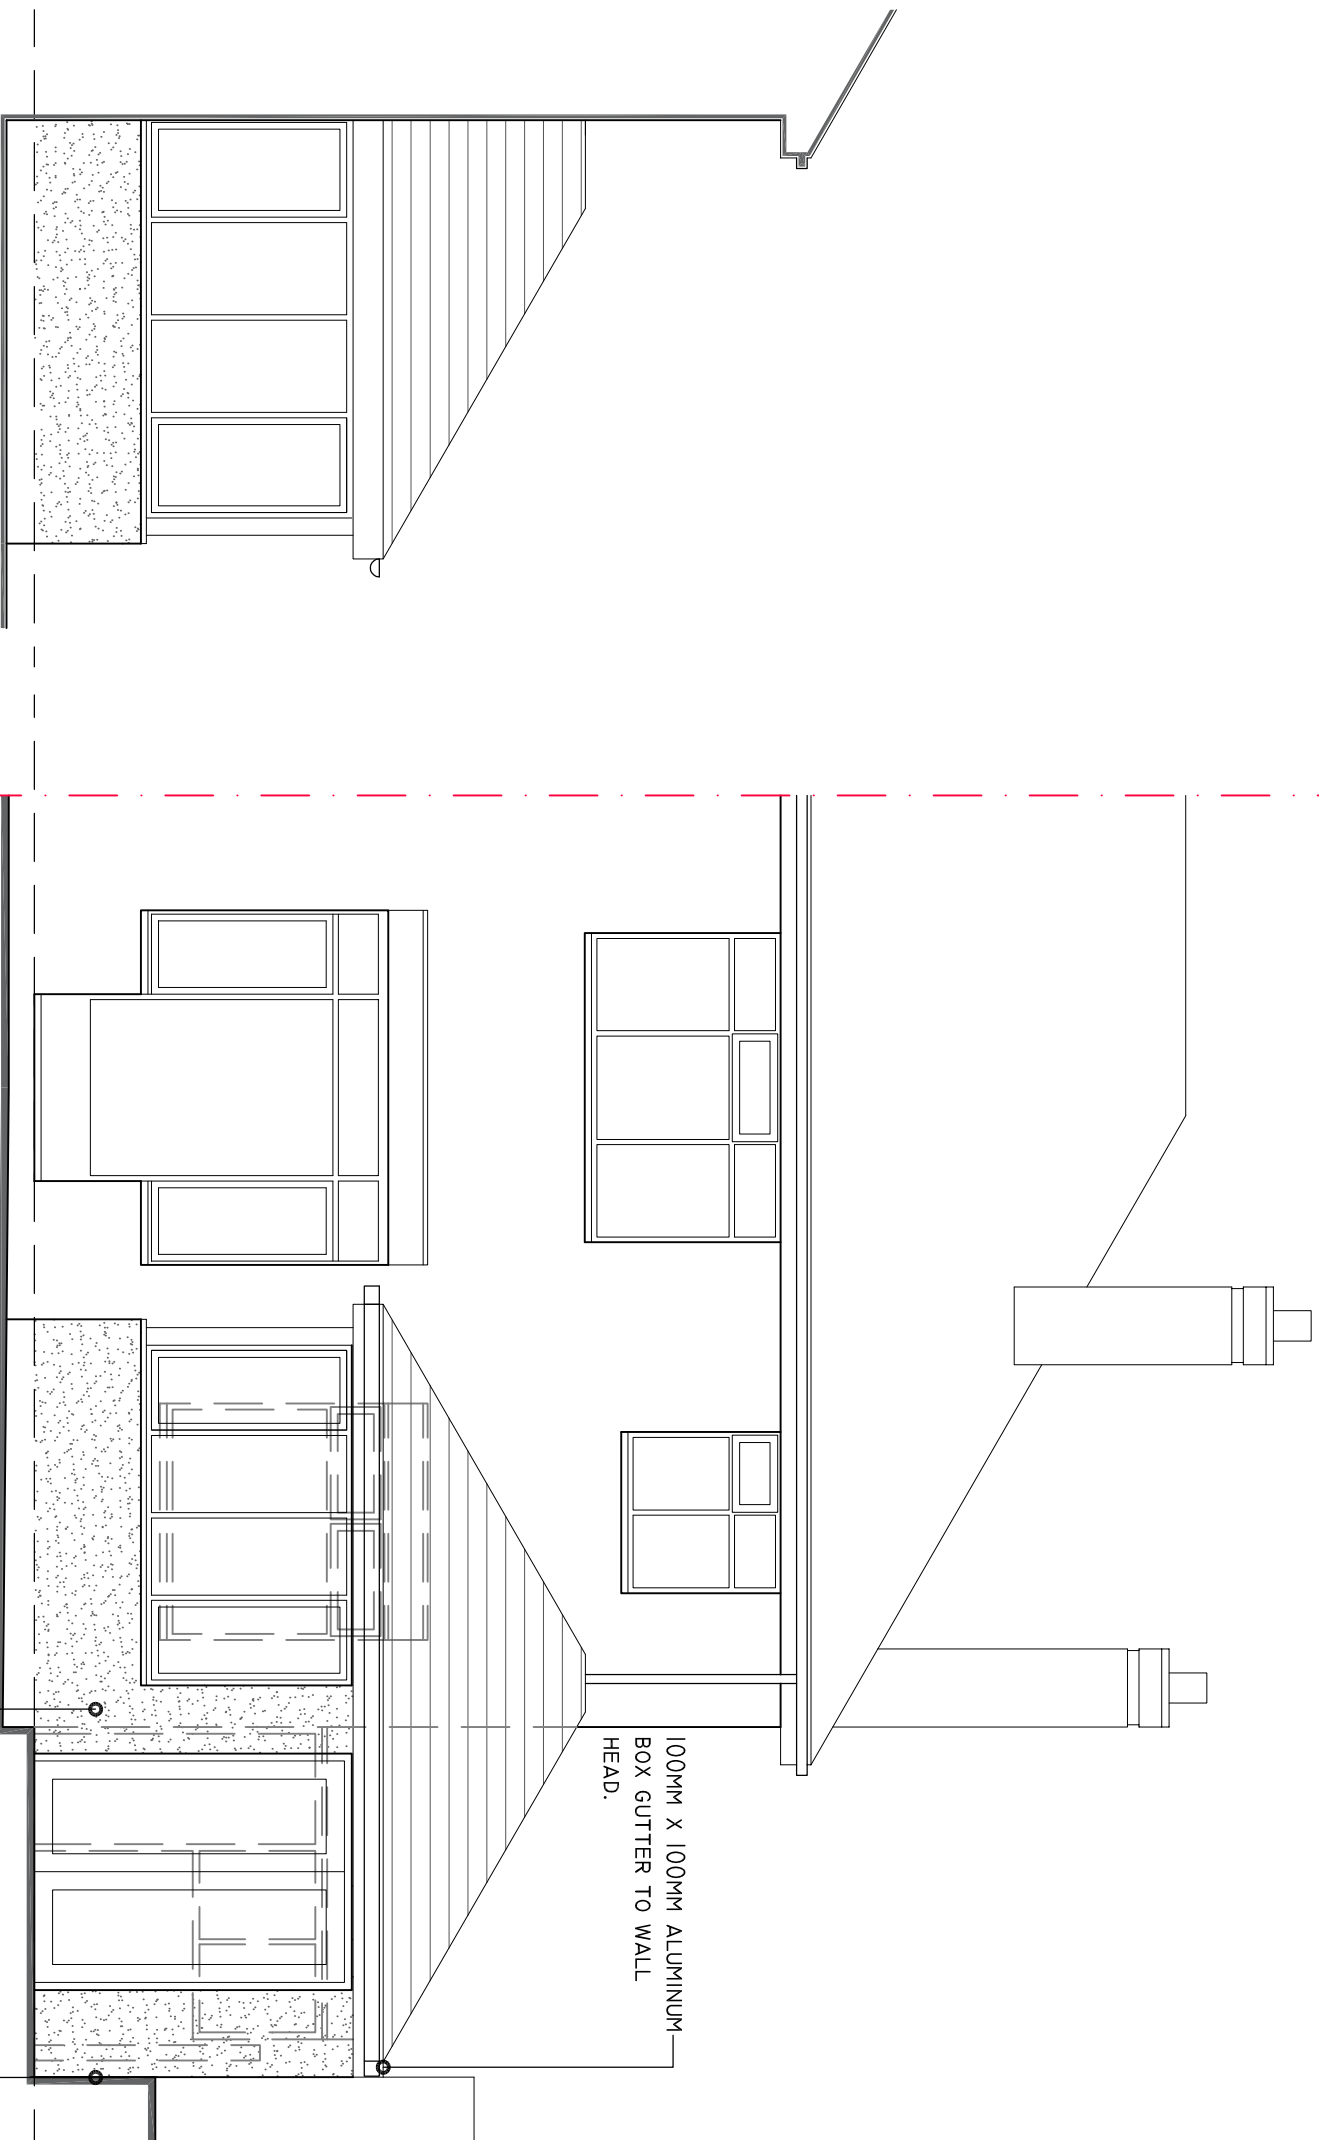
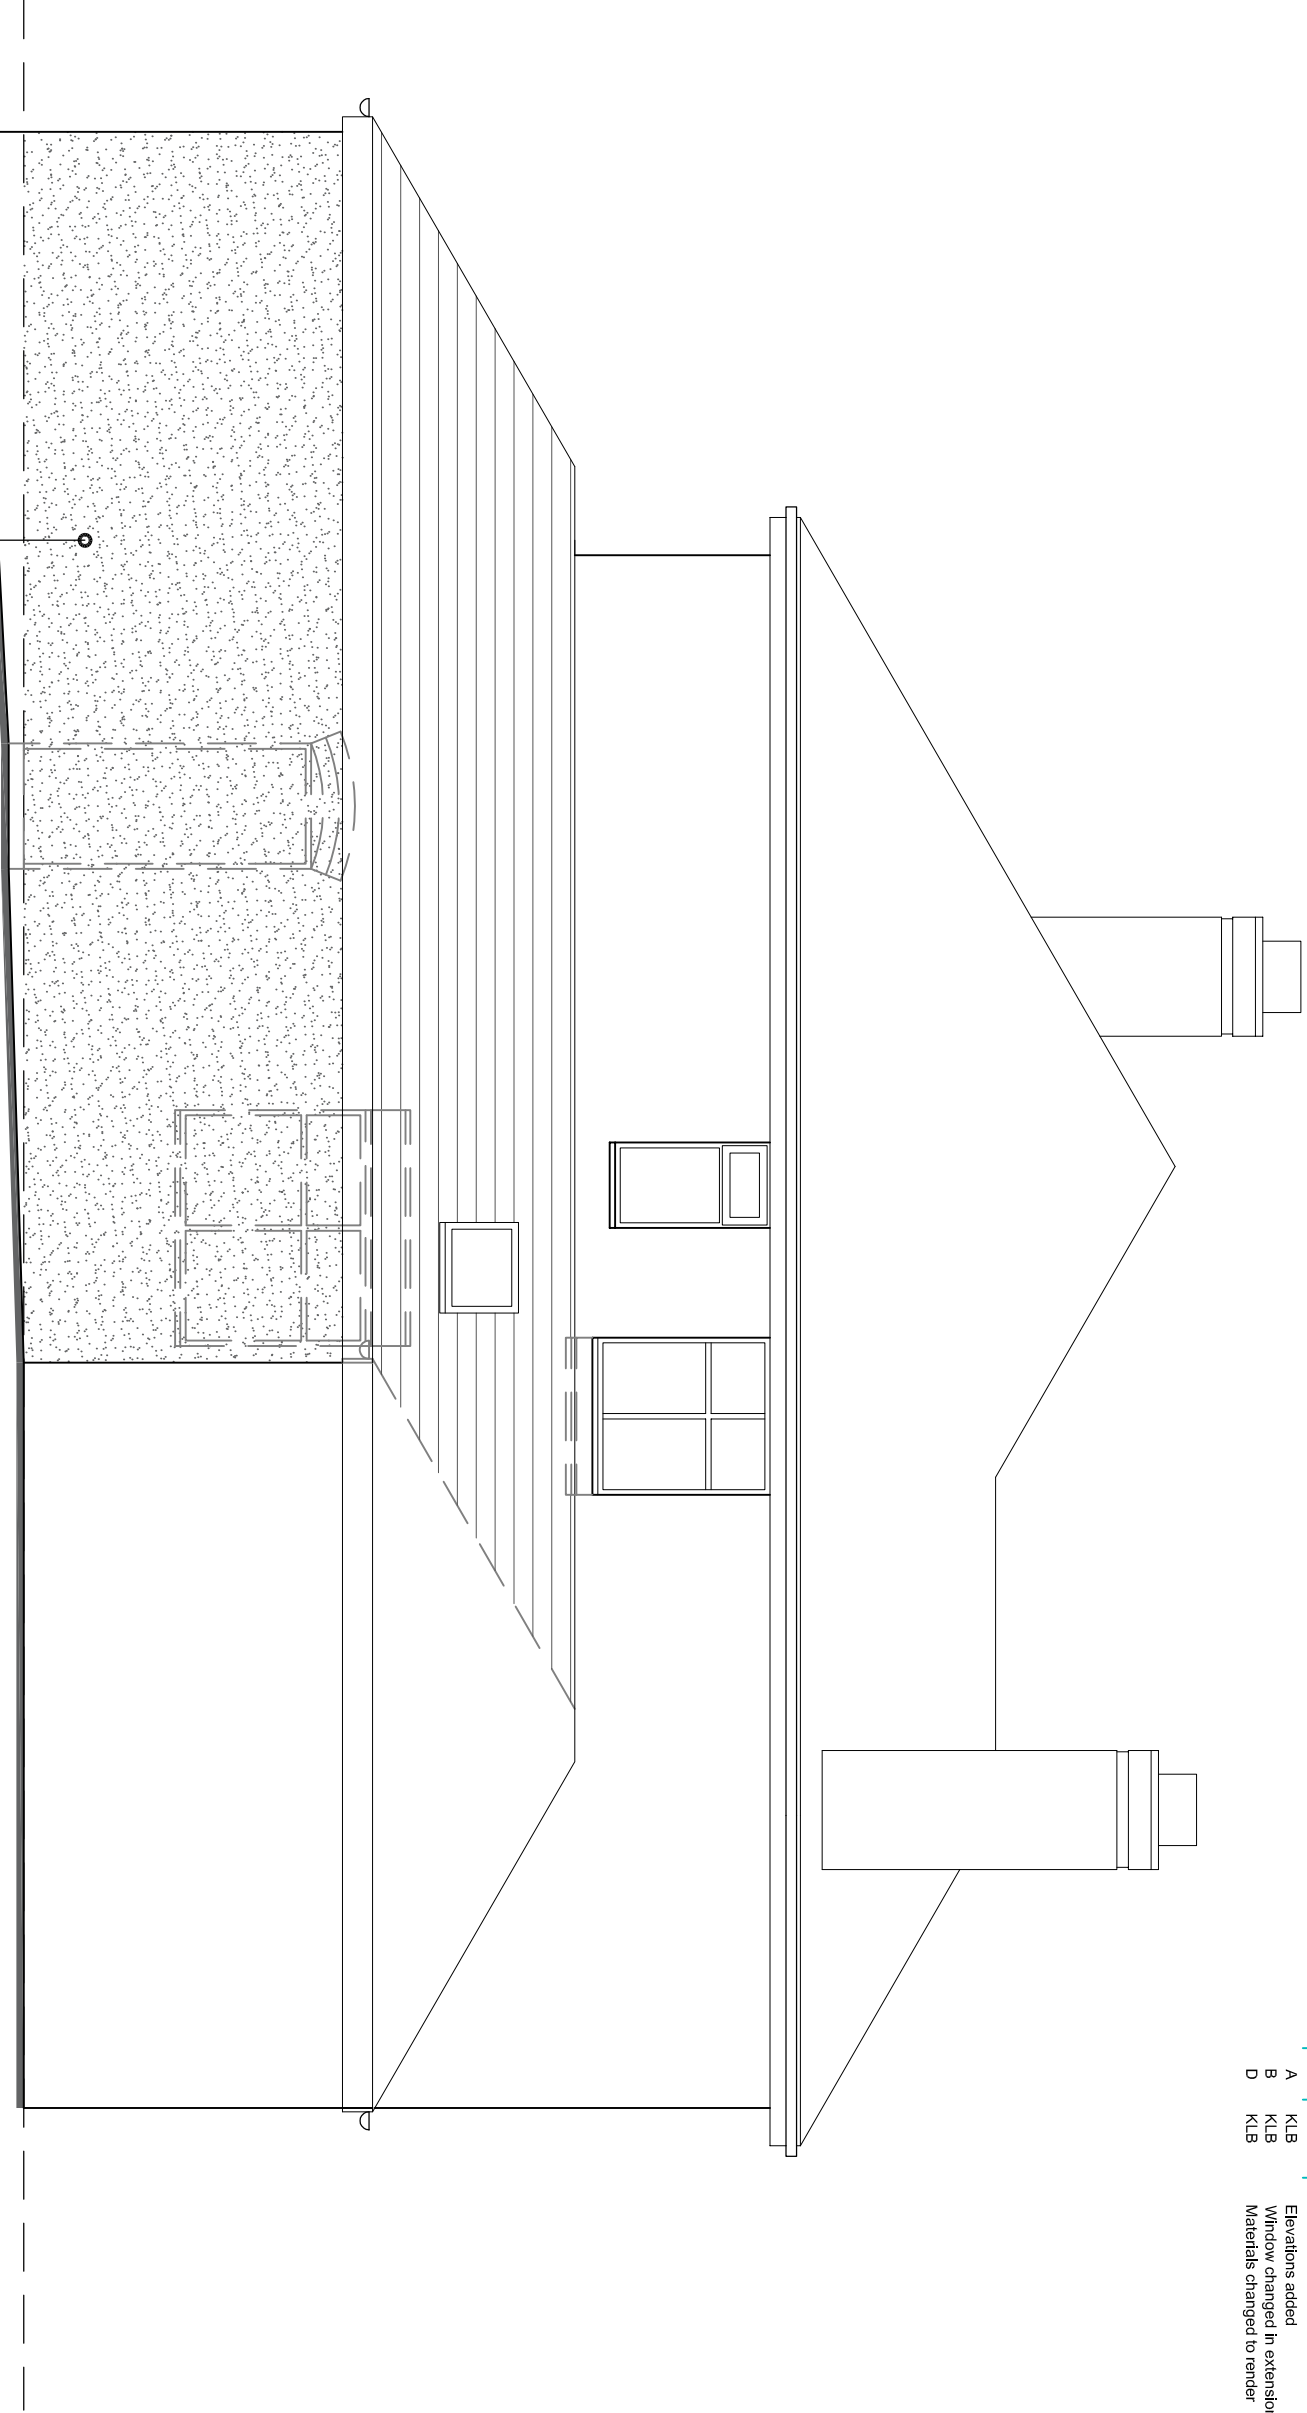


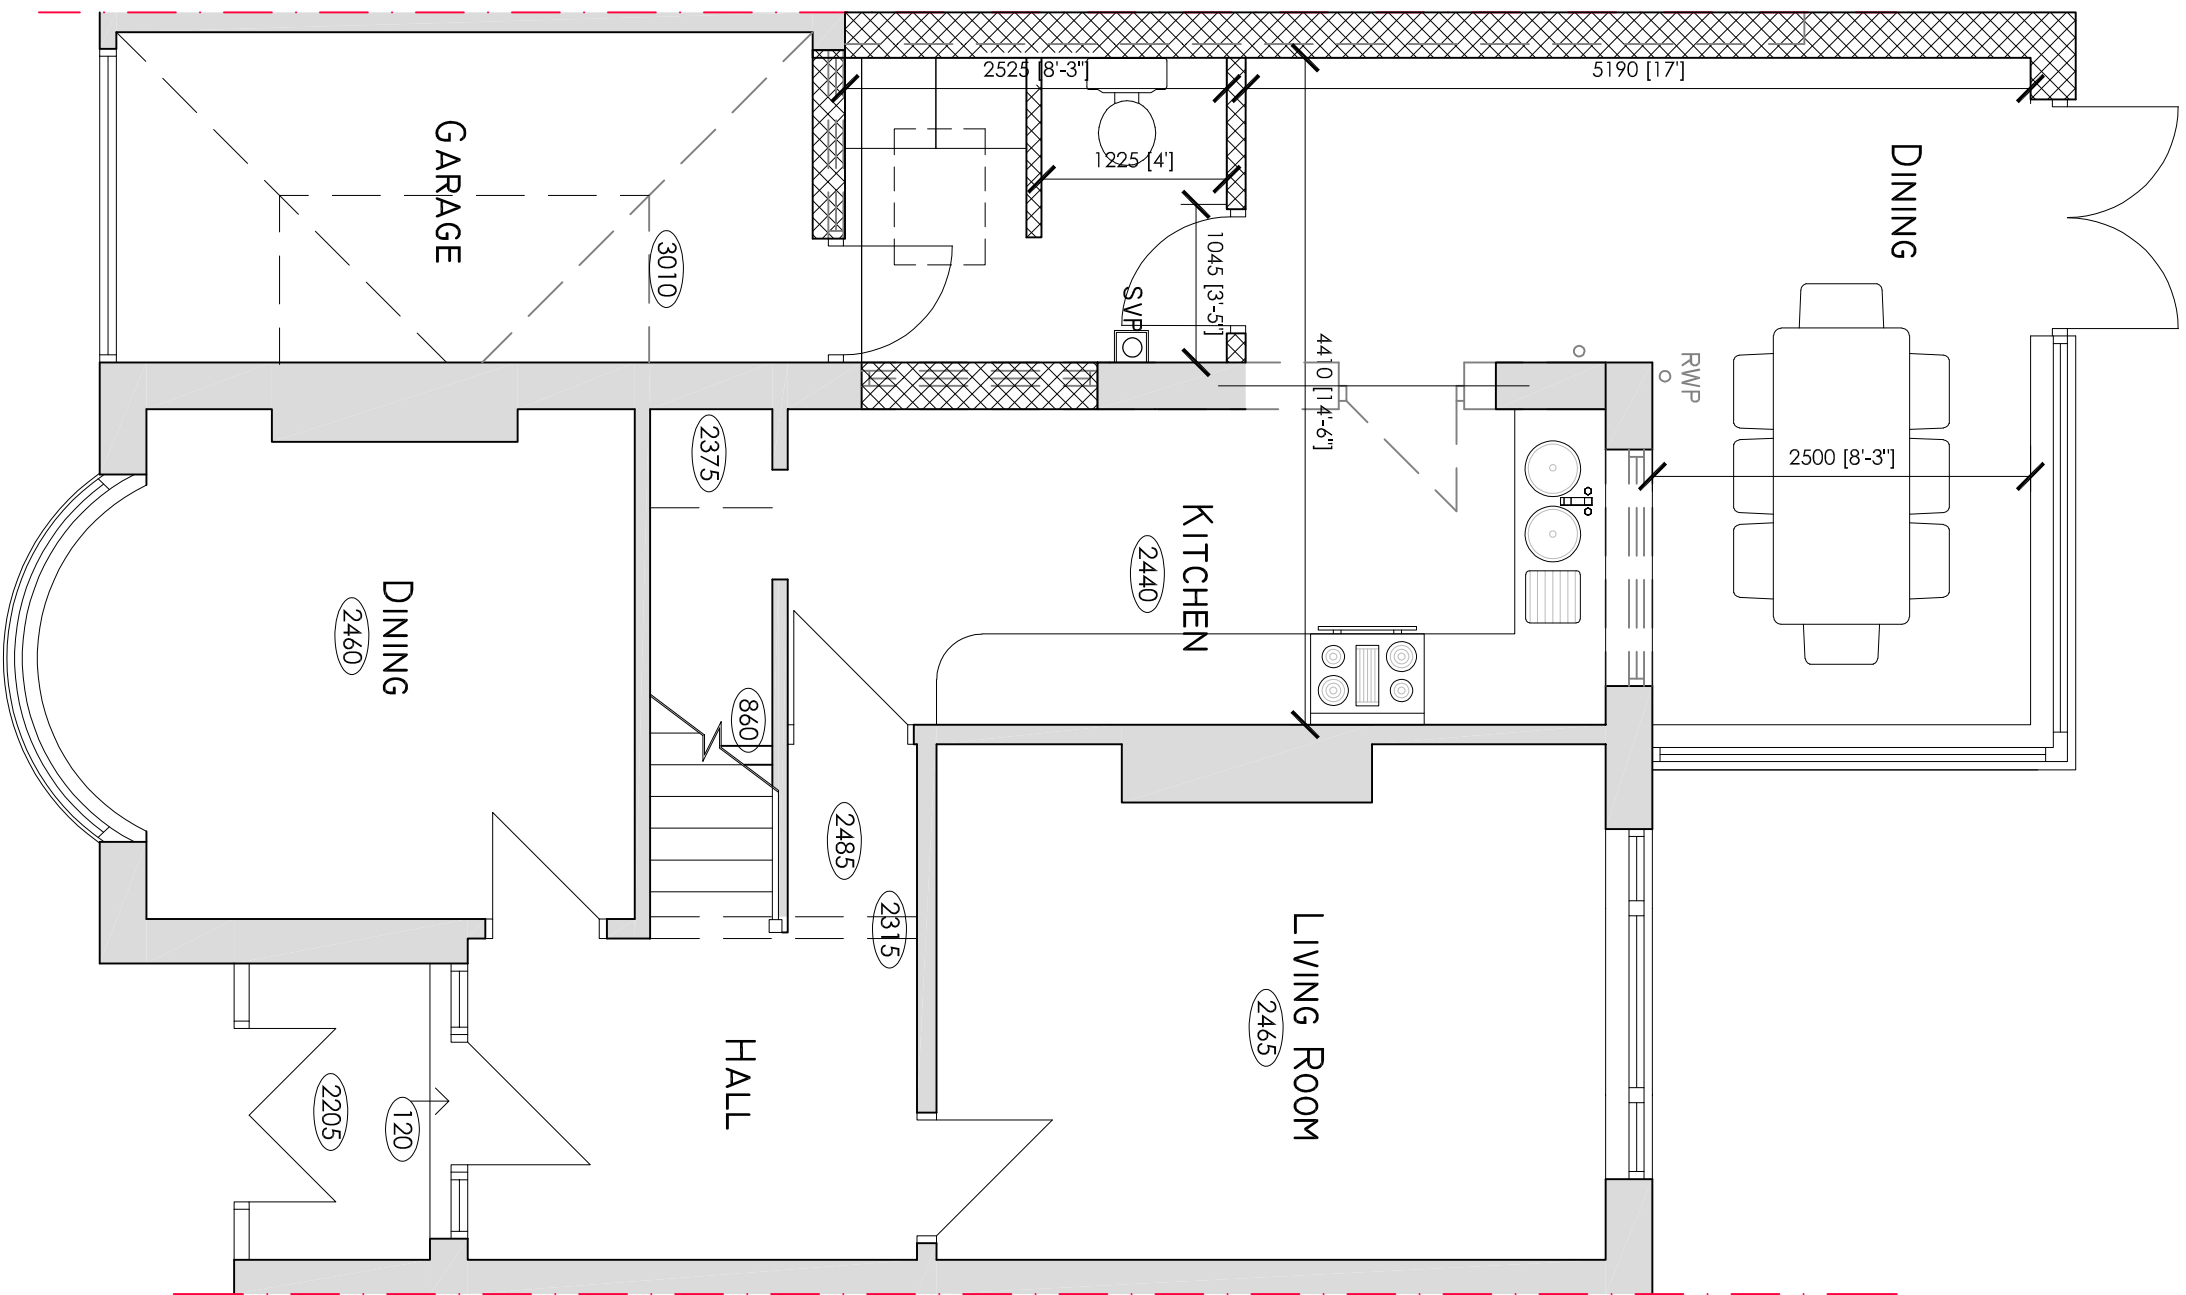

Architects & Development

01782 479644
info@mode-architects.co.uk
www.mode-architects.co.uk

Client Mr & Mrs Colclough

Project Side Extension
to Open up in Existing Kitche
at 2 Ash way, ST2 9DZ

Title Plans as Proposed (option 2)

Status Scheme			
Scale	Date	Drawn	Checked
1:50	Apr '21	KJM	
Drawing No. 21 024 AL (0) 03			Rev D