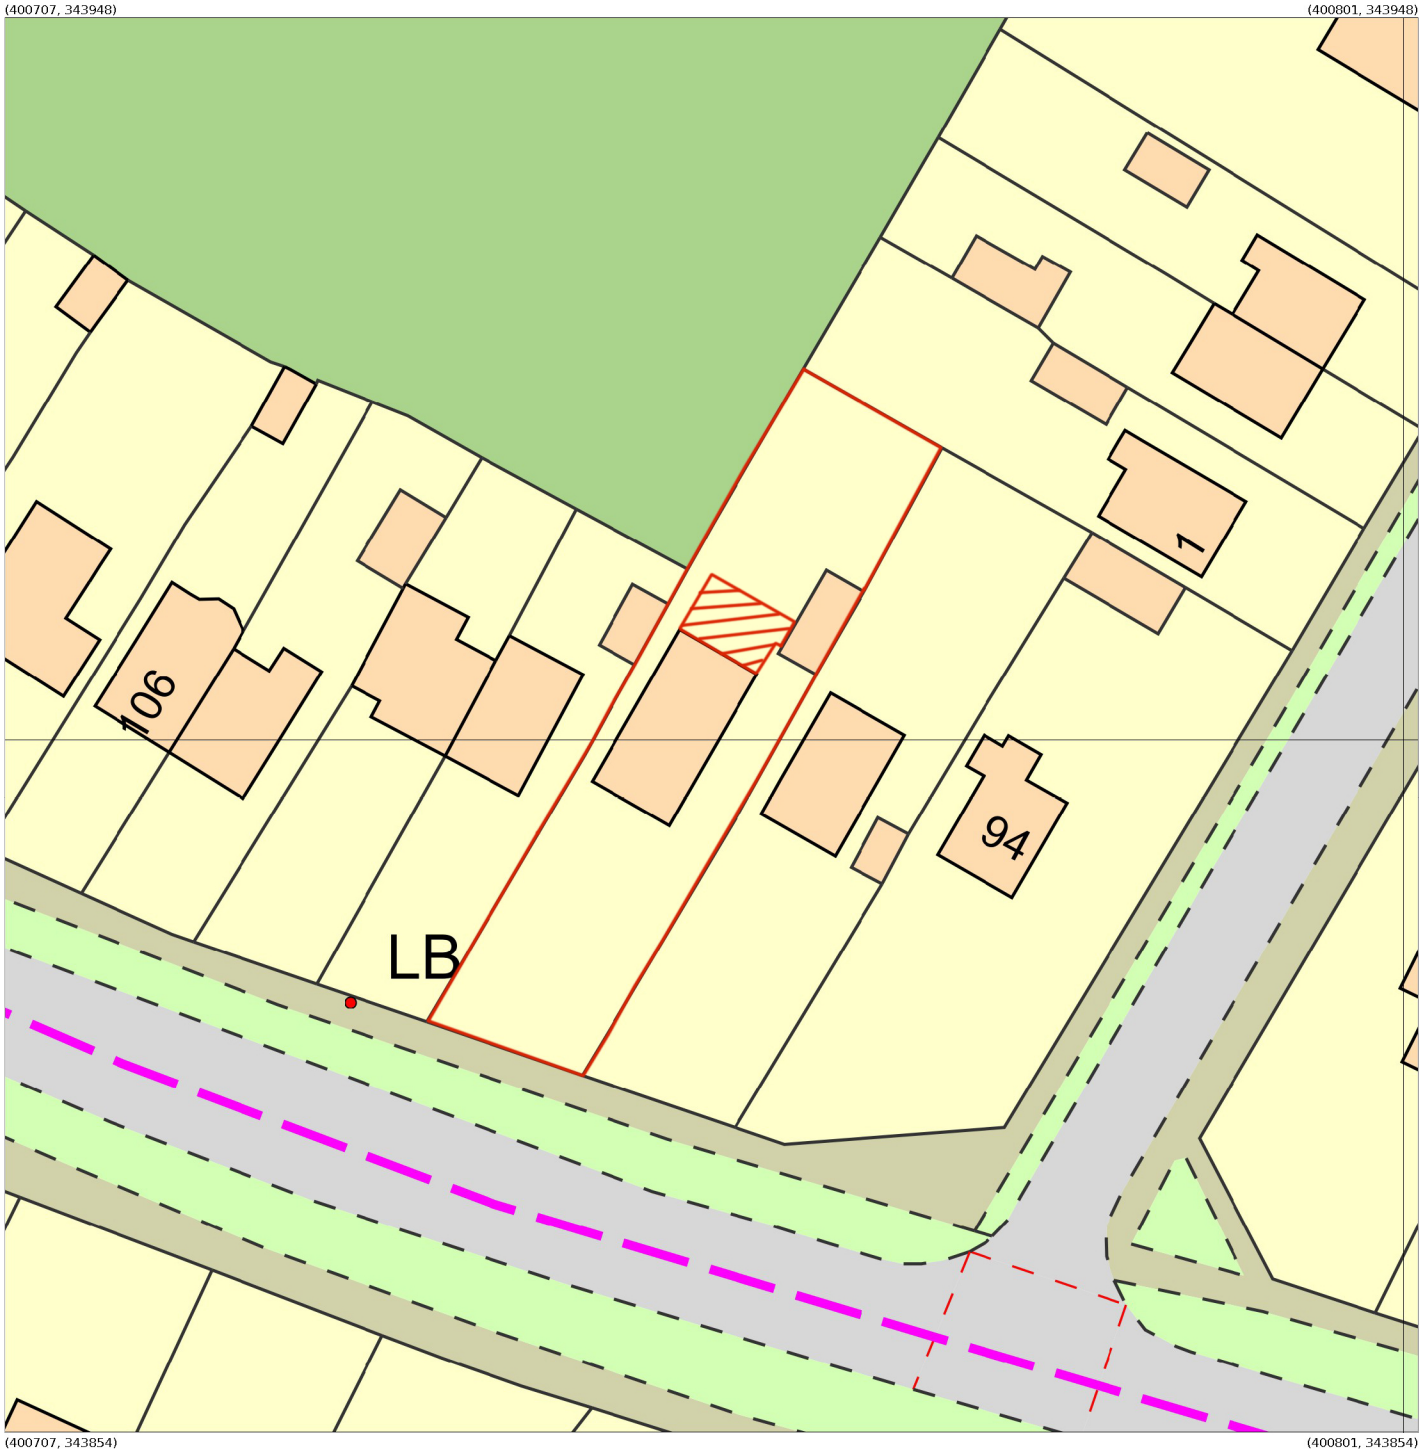


Produced 22 Aug 2021 from the Ordnance Survey MasterMap (Topography) Database and incorporating surveyed revision available at this date.

The representation of a road, track or path is no evidence of a right of way. The representation of features as lines is no evidence of a property boundary.

Metres
0 4 8 12 16 20

1:500

N

98, Leek Rd, Cheadle
ST10 1JL

Supplied by: **Stanfords 22 Aug 2021**
Licence: © Crown Copyright and database rights 2021 OS100035409
Order Licence Reference: Ol1493007
Centre coordinates: 400754 343901