




1:1250 Location Map

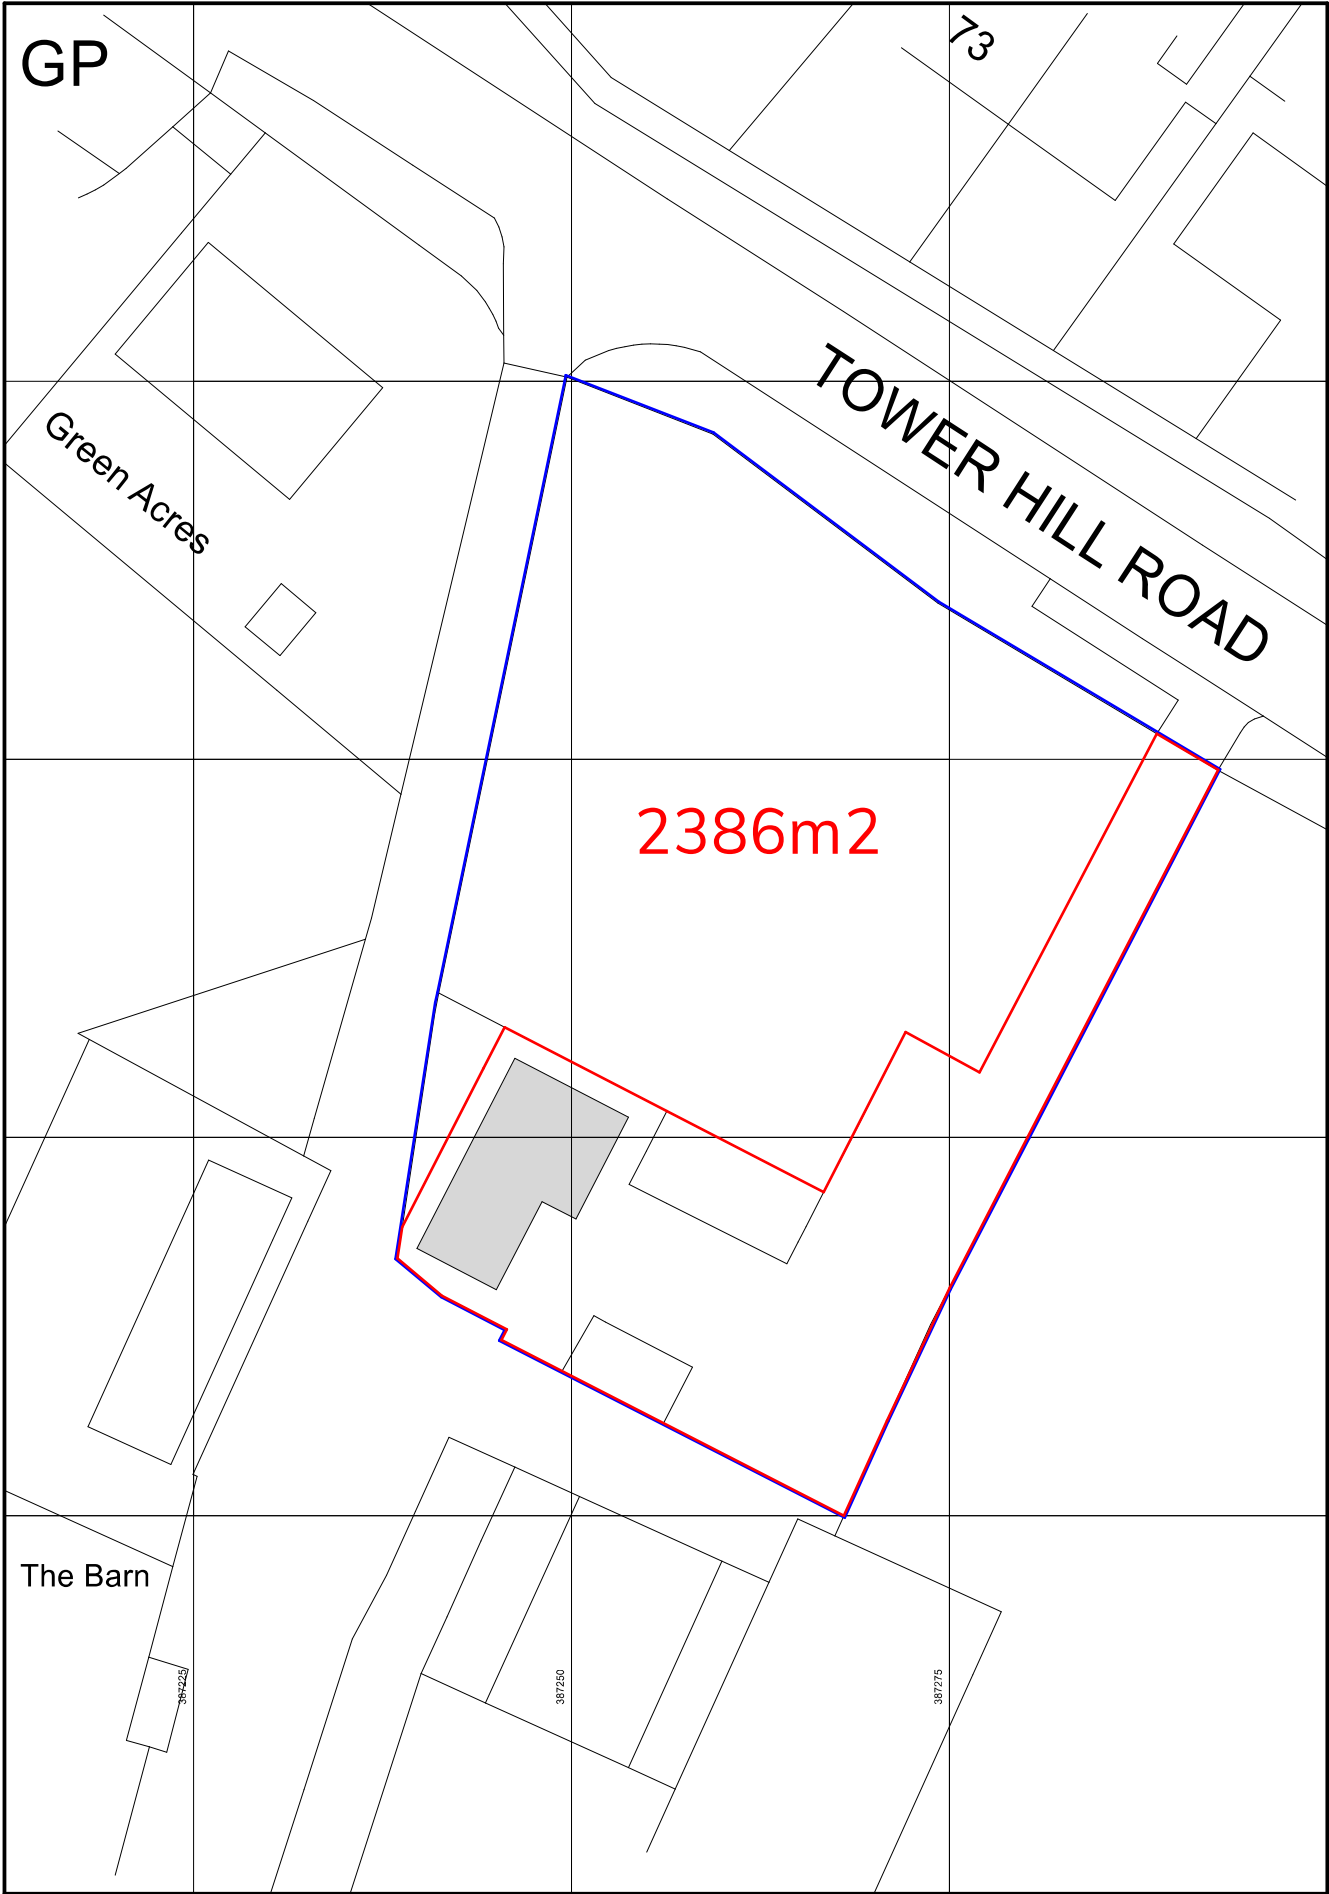

1:500 Block Plan

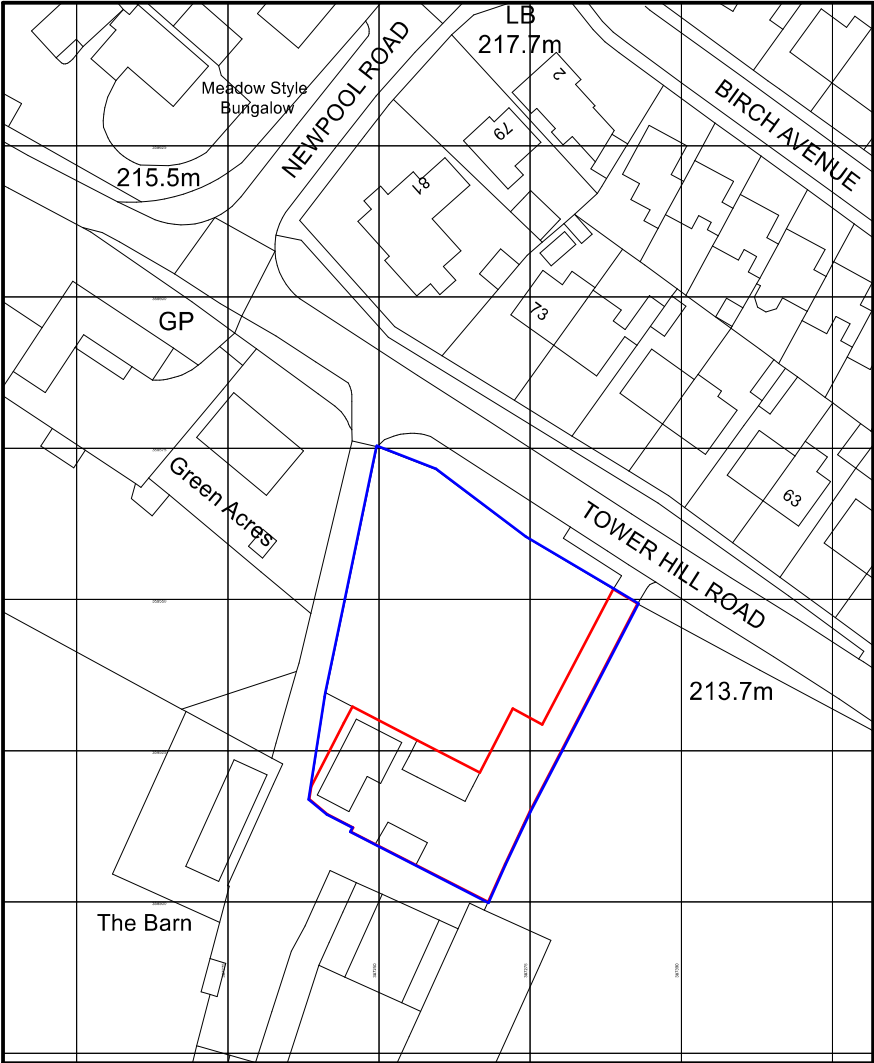

Ordnance Survey, (c) Crown Copyright 2021. All rights reserved. Licence number 100022432

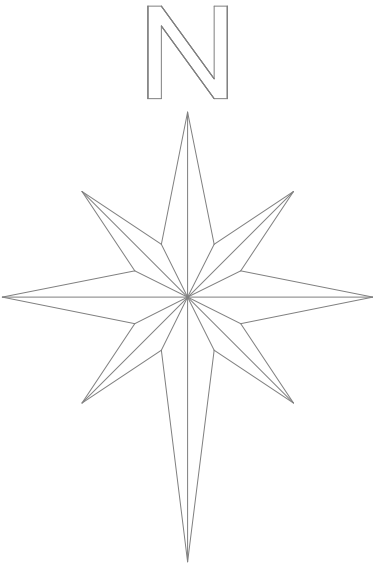

NOTES:
Drawings produced are for planning consent and building regulation approval only and may not cover all elements required to ensure project completion.
All dimensions to be checked on site by contractor.
All discrepancies with the drawings/specifications to be raised and clarified with Elisigood Associates Limited.
All workmanship and materials to comply with current British/European standards, codes of practice & manufacturers instructions.
Drawings remain the property of Elisigood Associates Limited and can not be photocopied (copyright law) or used in any way without the permission of Elisigood Associates Limited.

Elisigood Associates

BUILDING SURVEYING & ARCHITECTURAL DESIGN
21 Main Street
Barton under Needwood
Staffordshire
DE13 8EB

Chislehurst Business Centre
1 Bromley Lane
Chislehurst, Kent
BR7 6LH

Tel: 01283 617 612

Tel: 020 8191 7612

PROJECT:
Proposed Change of Use

SITE:
Meadowstile Farm
Tower Hill Road
Brown Lees
Stoke-On-Trent
ST8 6PA

TITLE:
Existing & Proposed Plans

DATE:
14/07/2021

SCALE:
1:500 & 1:1250

DRAWING No.:
21-016-EPP

DRAWN:
PME

REV:
-