


3 blackbird wat

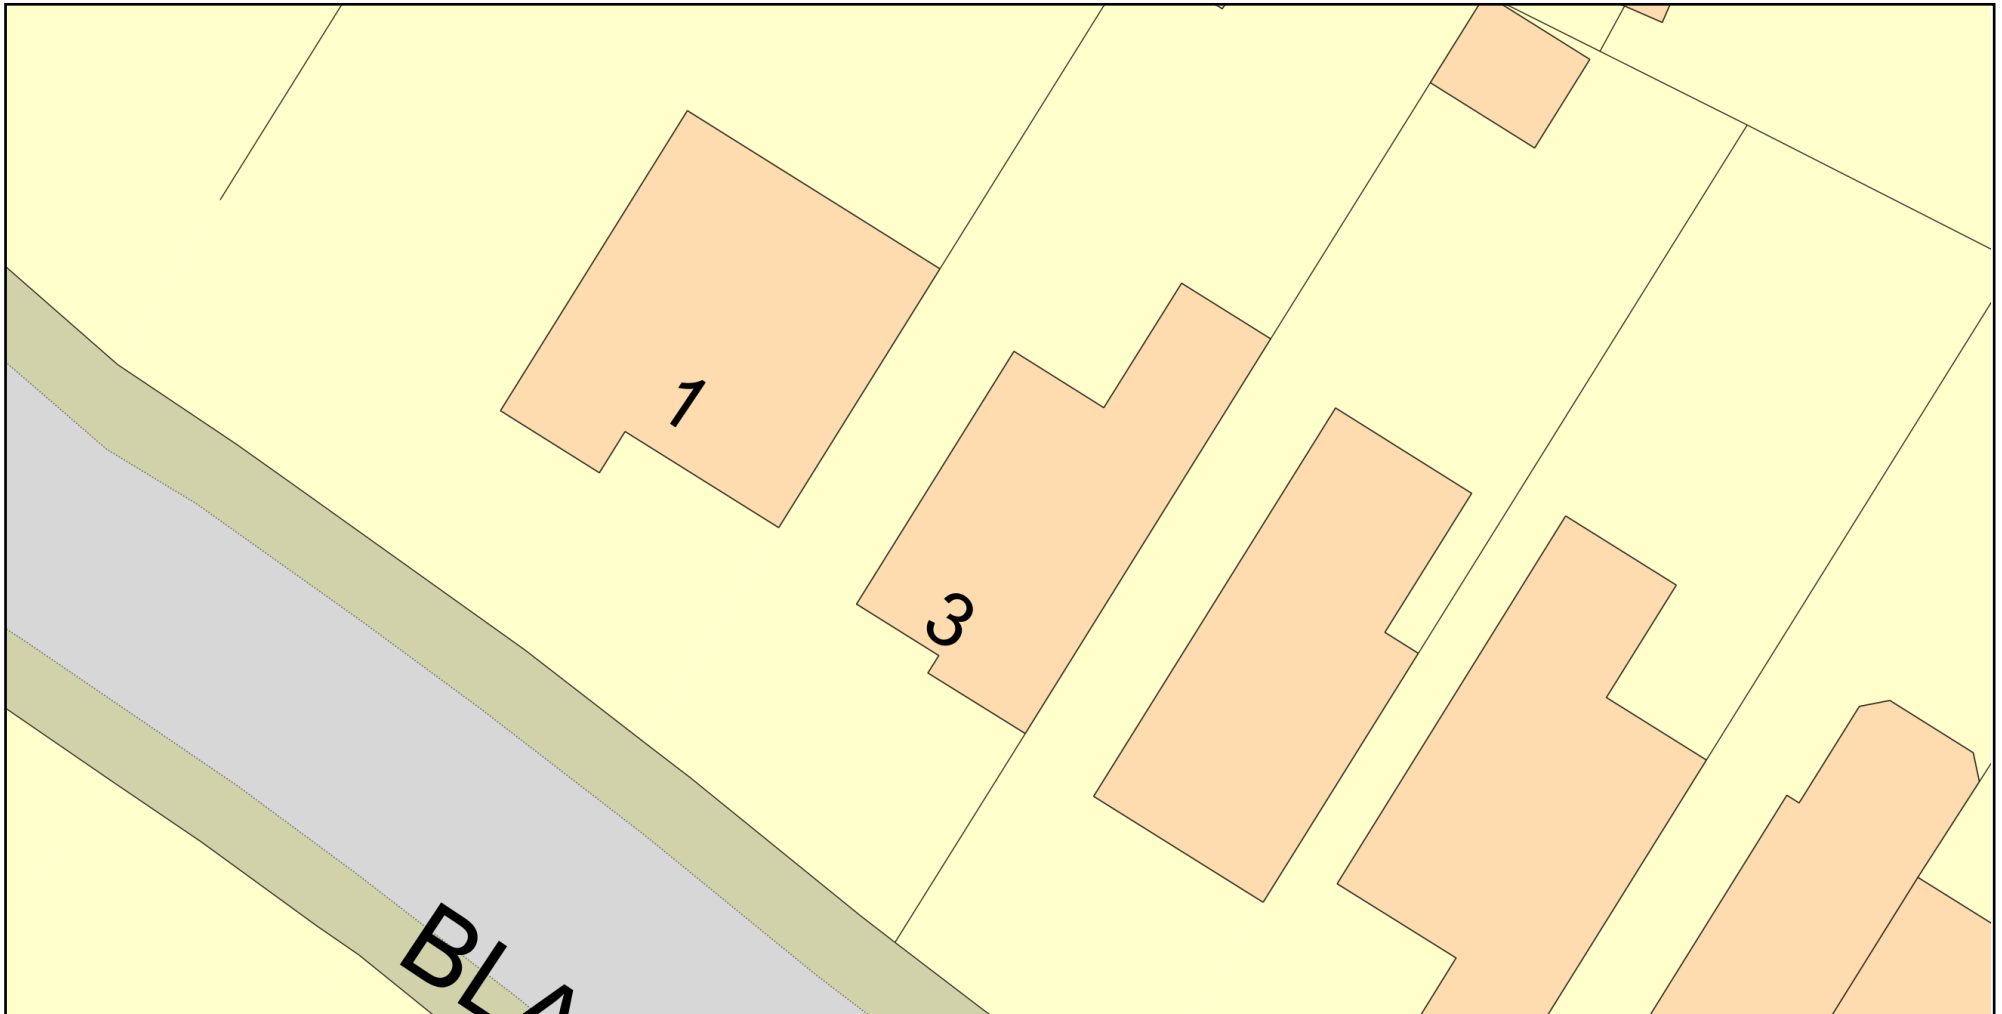

0 10
Metres



Plan Produced for: Lowering of the curb for par

Date Produced: 03 Aug 2021

Plan Reference Number: TQRQM21215075826269

Scale: 1:200 @ A4

© Crown copyright and database rights 2021 OS 100042766