



front 'south' elevation 'as proposed'

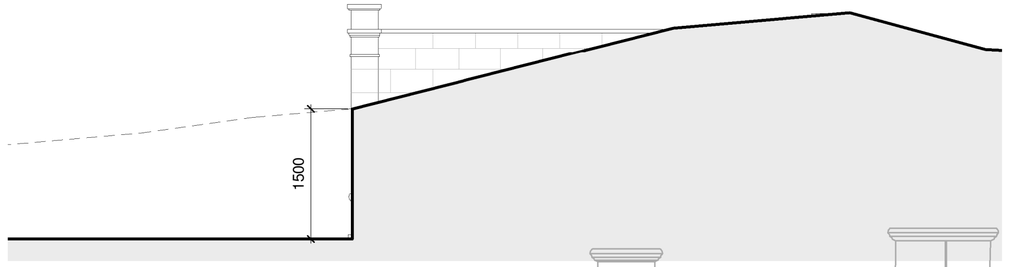

side 'east' elevation 'as proposed'

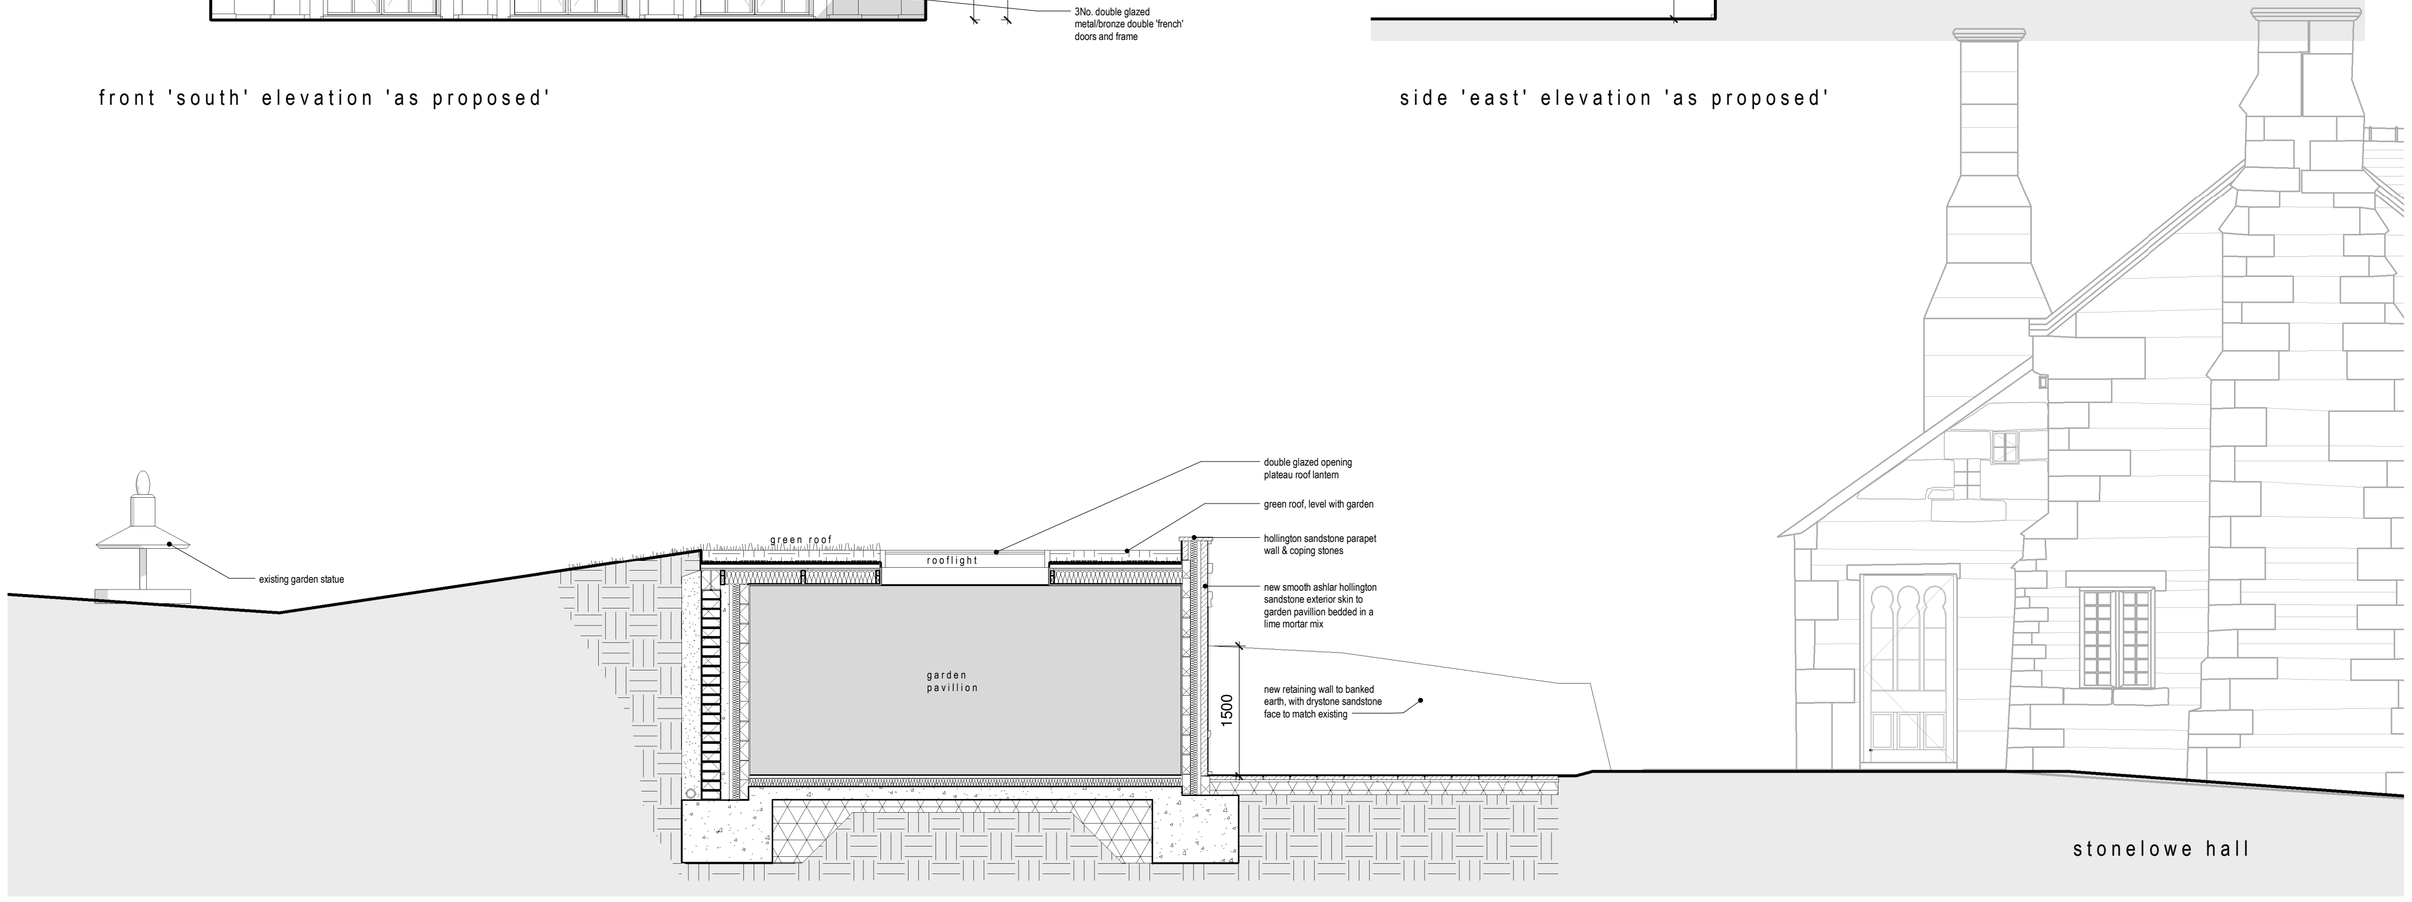

section A:A (looking east) 'as proposed'

0m 5m 10m

Rev	Date	Drawn	Description
F	20.08.2021	ED	Revised for Planning and LBC
E	23.06.2021	SJ	Addition of retaining wall height, and note amendment
D	01.06.2021	SJ	Amendments to Design, Planning/LBC Issue
C	11.05.2021	SJ	Design Amendments to Elevation
B	27.04.2021	SJ	Amendments to design
A	18.11.2020	SJ	Amendments following client feedback

ctd architects
Clerk Bank House
Clerk Bank
LEEK
Staffordshire
ST13 5HE
t : 01538 373477 e : info@ctdarchitects.co.uk
f : 01538 386503 w : www.ctdarchitects.co.uk

ctd architects © 2021
- This drawing is copyright.
- All dimensions to be checked on site before proceeding.
- Contractor must notify the architect of any discrepancies before proceeding.
- Contractor to check/adjust dimensions of new work to suit existing conditions. Do not assume existing structure or details are plumb, square or level.
- All drawings to be read in conjunction with all other consultants drawings and specs.

Client
Mr & Mrs Trigg

Project
Stonelowe Hall - Freestanding Orangery / Garden Pavilion
LONGSDON ST9 9QH

Title
Elevations 'as proposed'

Scale	Size	Drawn	Chk'd	Date
1 : 50	A2	SJ	CH	27.10.2020

Status: PLANNING / LBC APPLICATION

Job No. 0645 | Drawing No AL05 | Rev. F