


Existing Elevations 1-100




Front

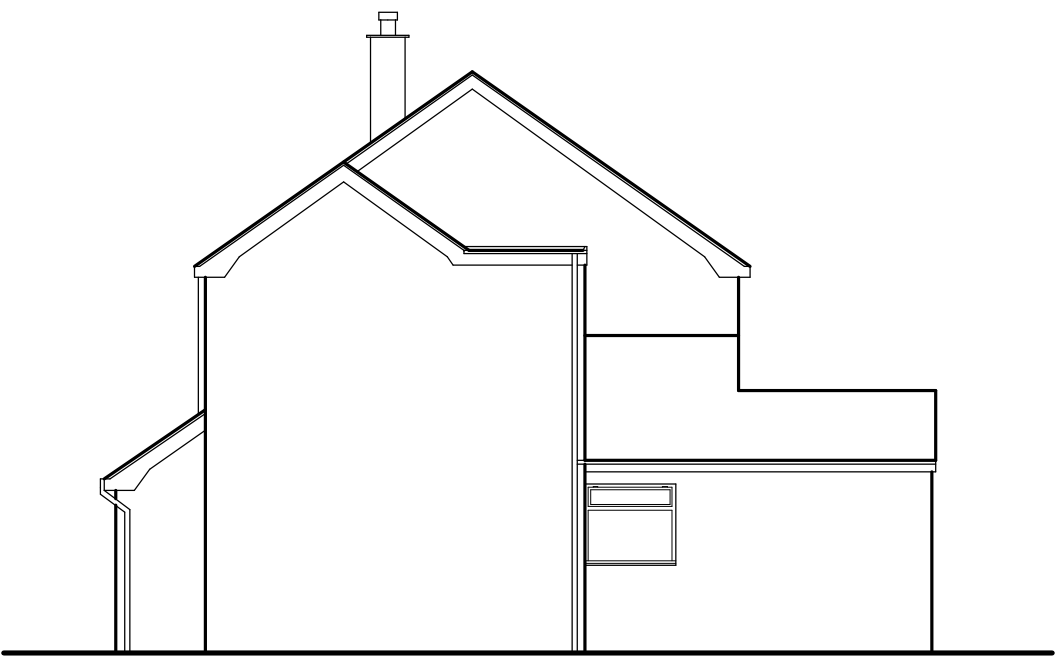


Side (N)




Rear

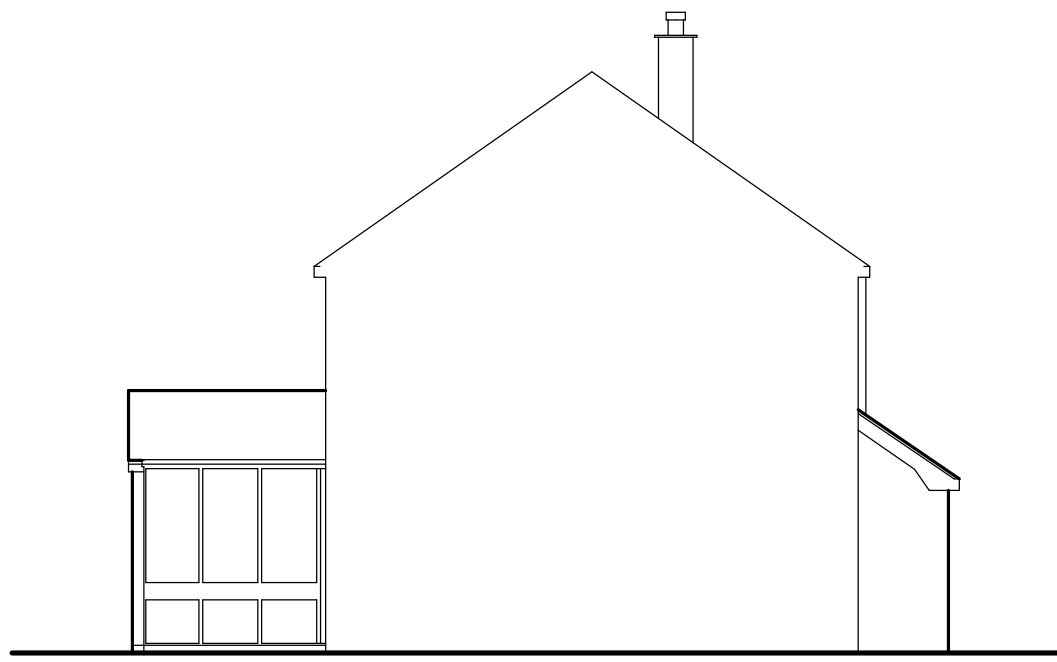


Side (S)

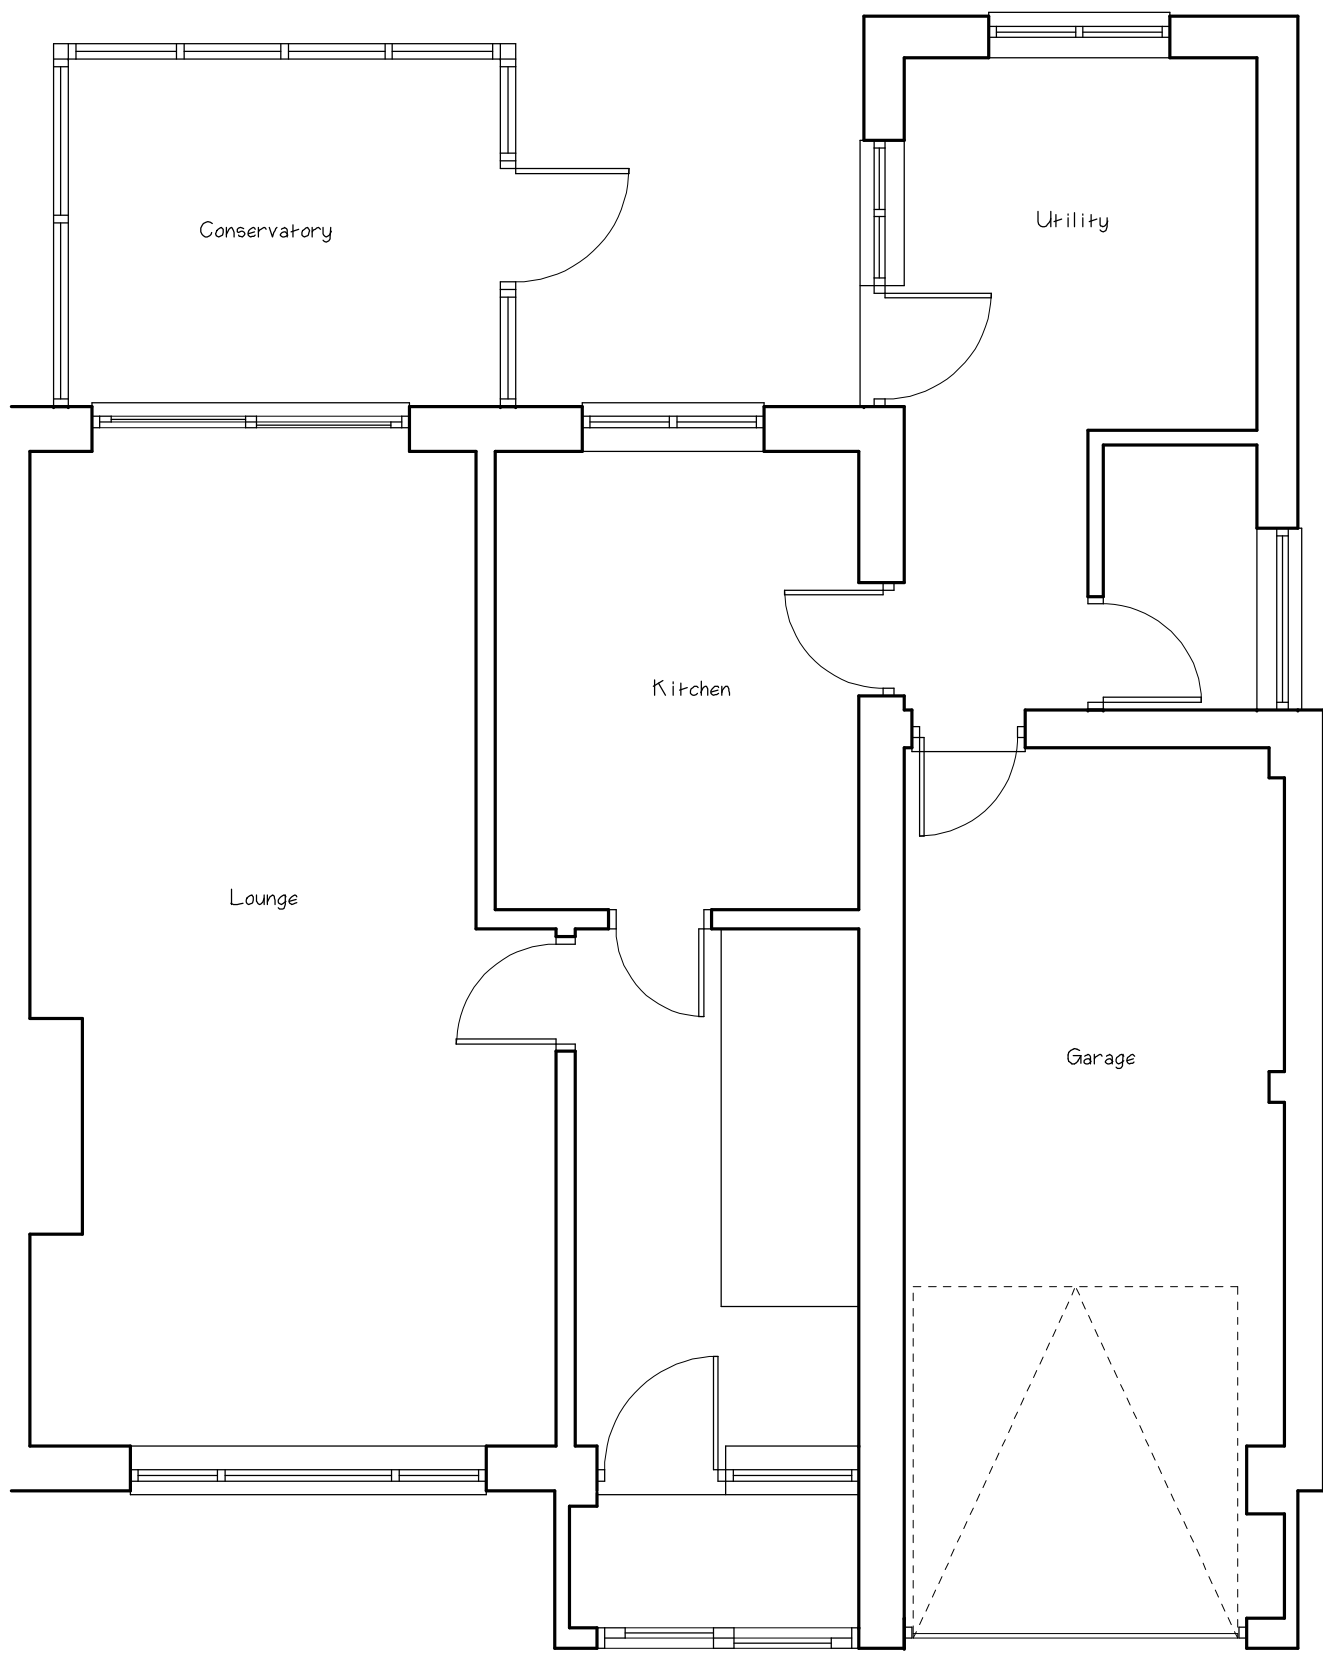


G/F

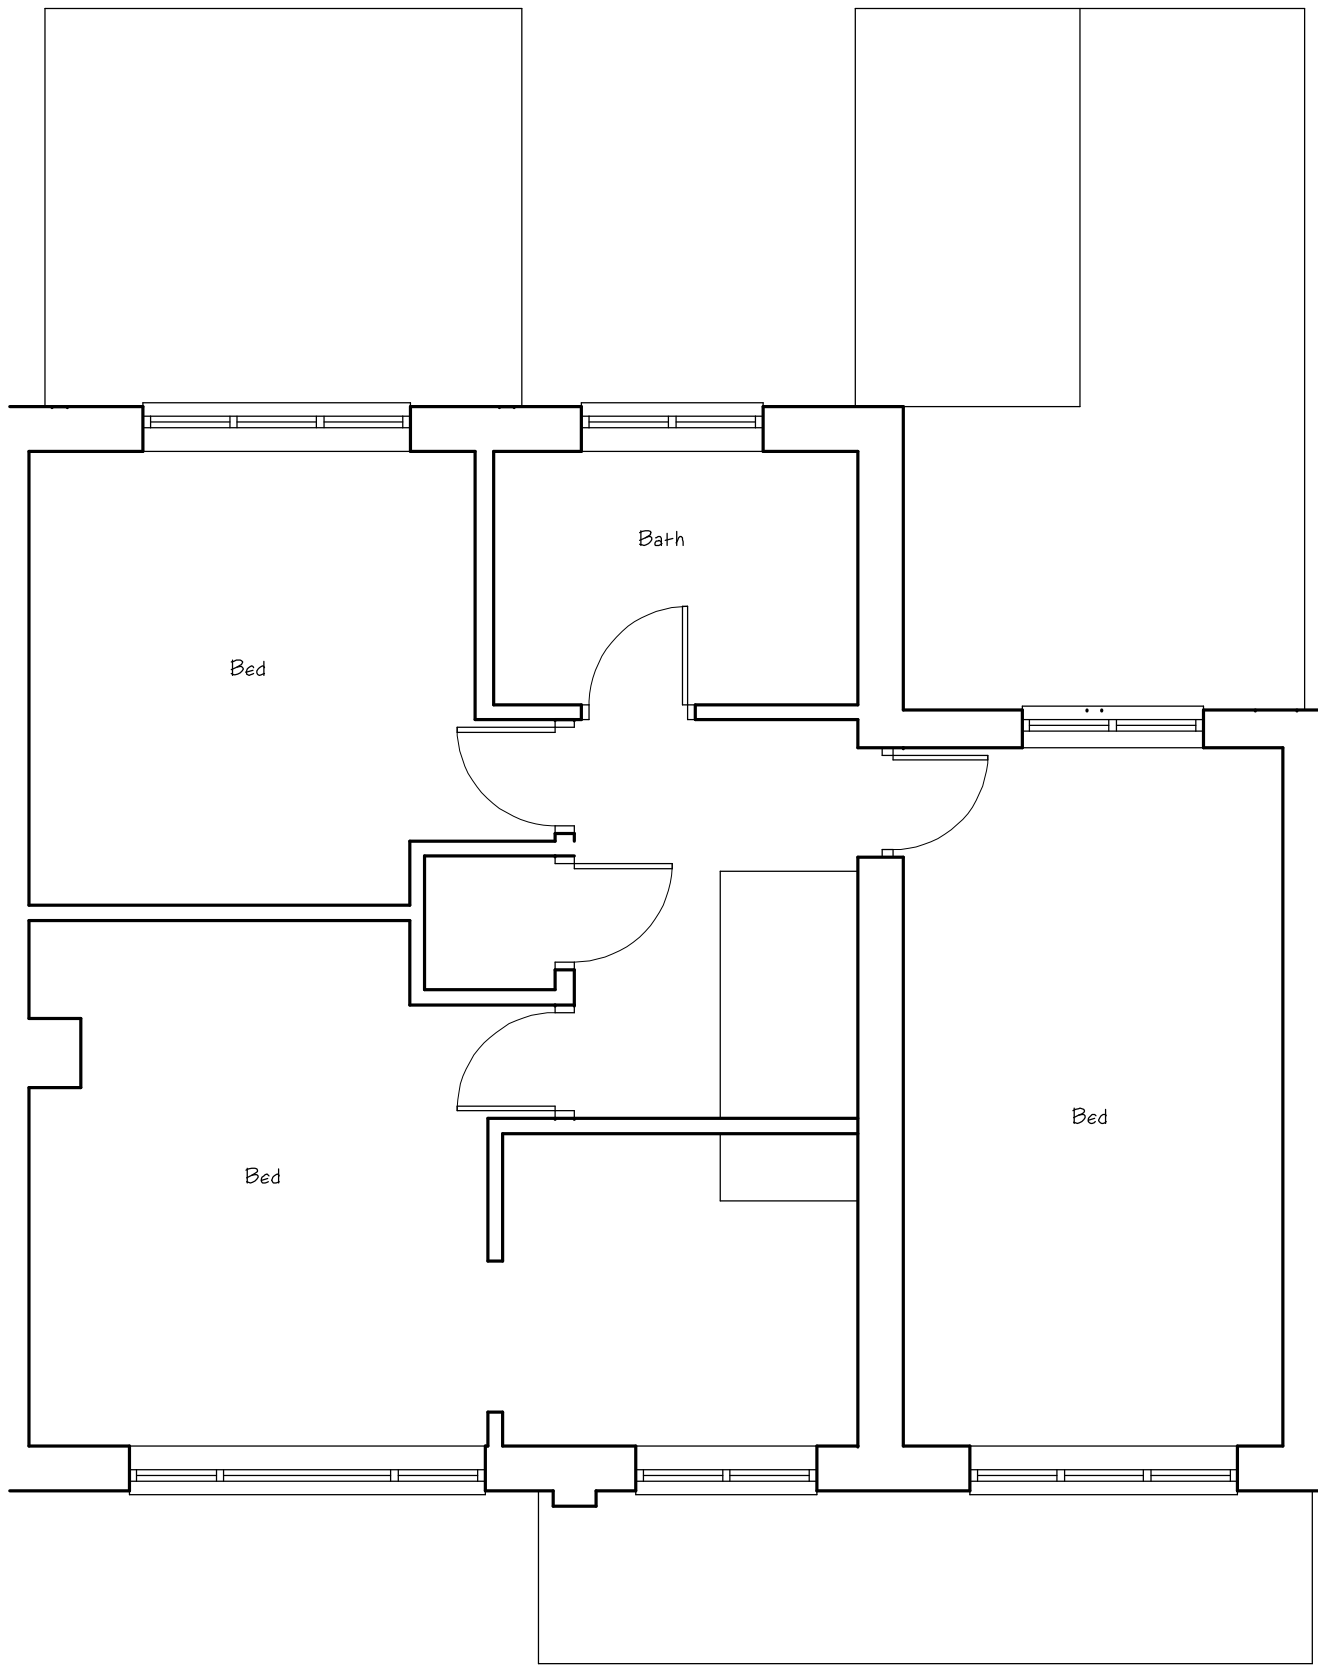


F/F

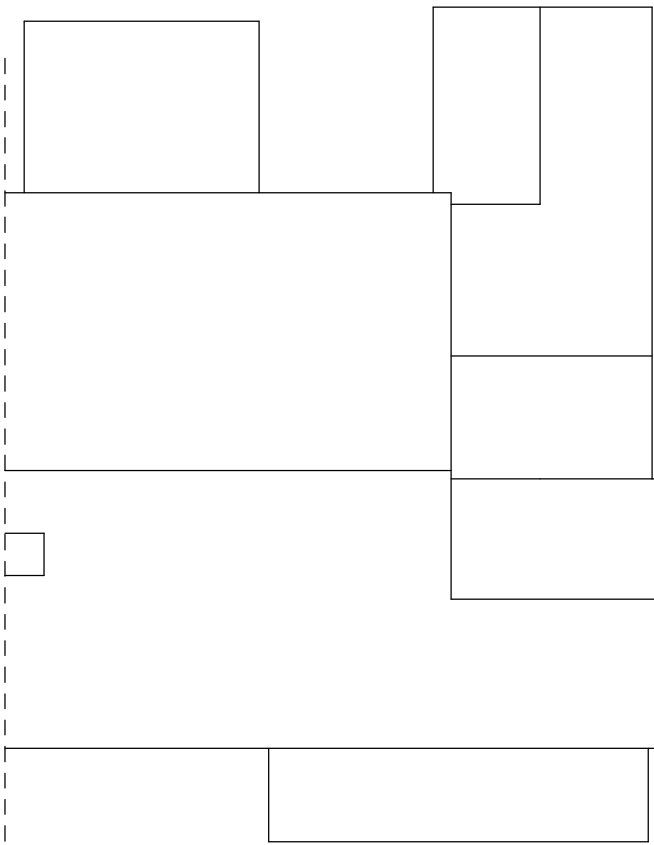

roof 1-100

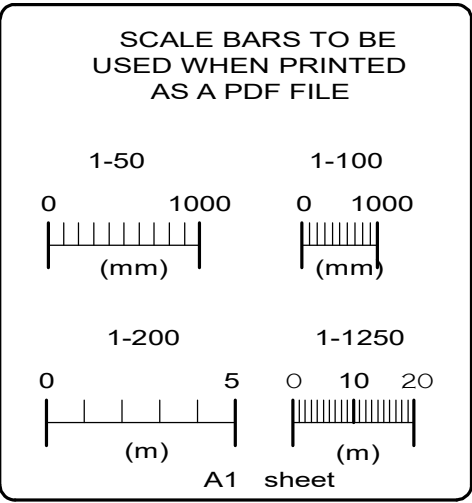


Copyright © J S Wilks 2021

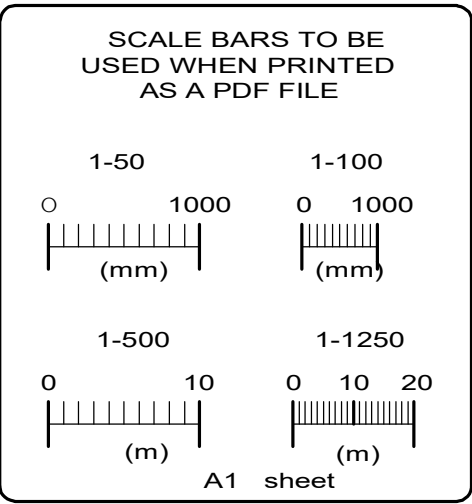

Location and block plans contain Ordnance Survey material Crown Copyright Licence no: LIG0235



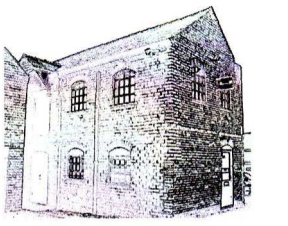

J S WILKS FRICS
CHARTERED SURVEYOR

6 Old Saddler's Yard,
Uttoxeter,
Staffs. ST14 7RT
t: 01889 565071
m: 07970 540566
E: james@jswilks.co.uk
www.jswilks.co.uk

Client:
D & E
Faulkner

Address:
17 Mill Grove
Cheadle

Date: Aug 2021

Dwg No: 7807-1

Revisions:

1	2	3	4	5
---	---	---	---	---