



Proposed Elevations 1-100

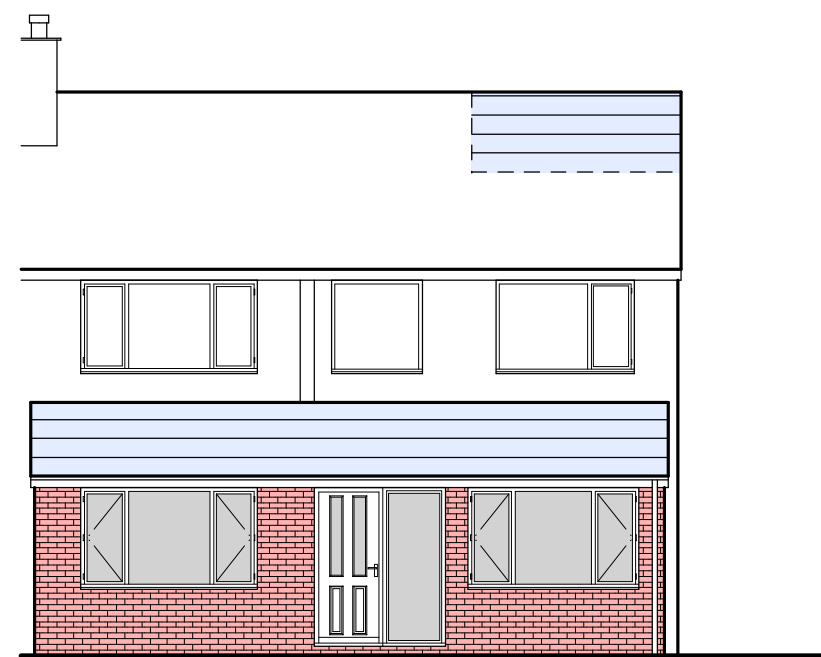


Front

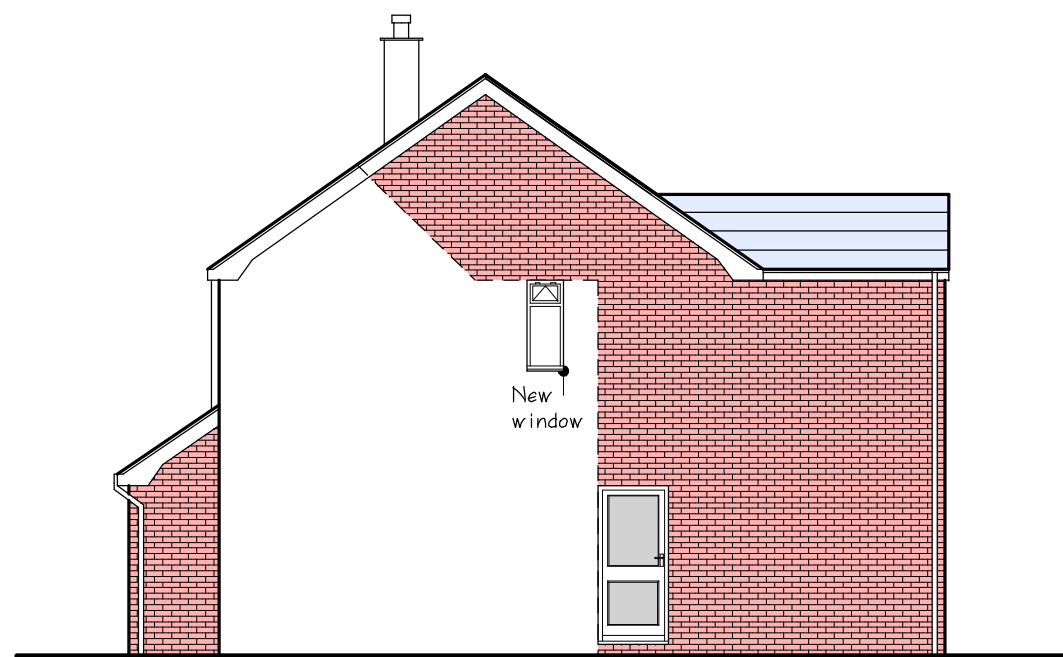


Side (N)




Rear

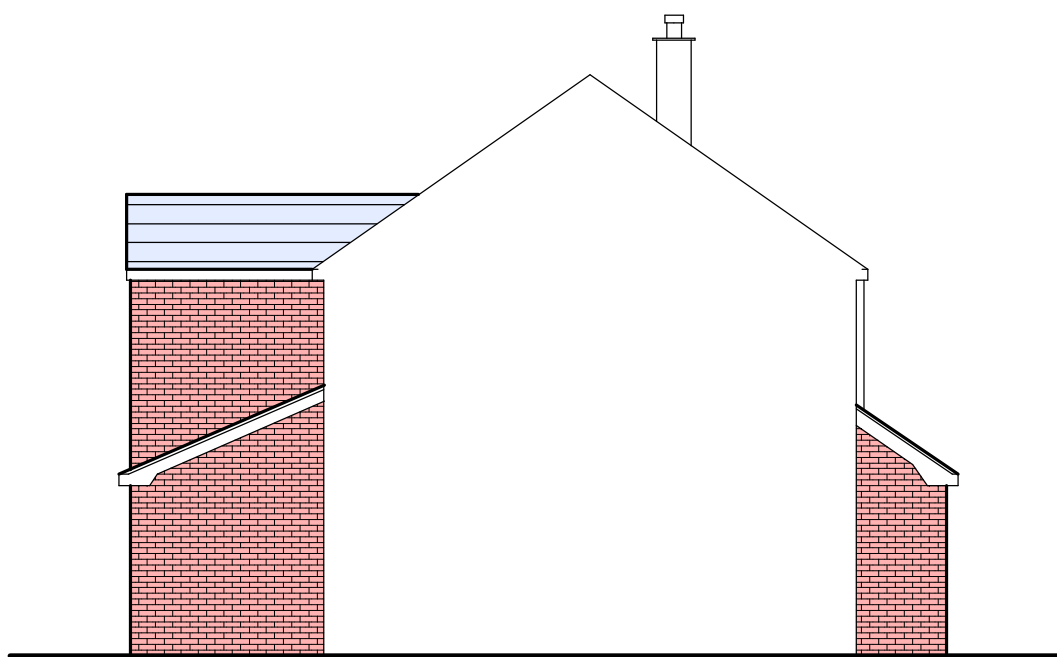


Side (S)

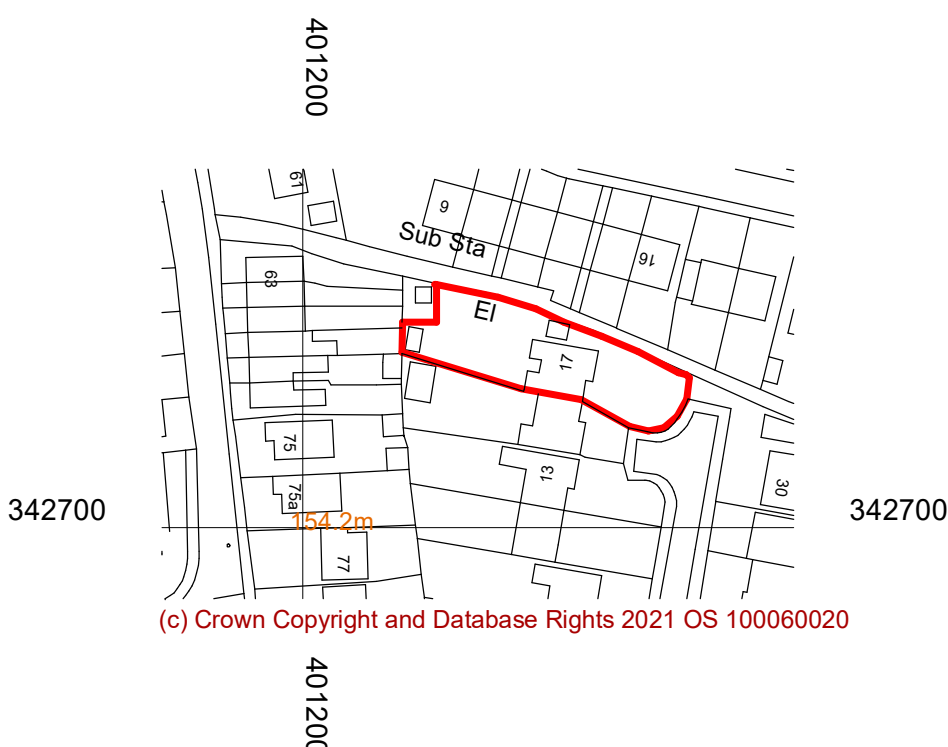


Location Plan 1-1250

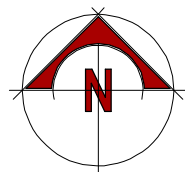


Block Plan 1-500

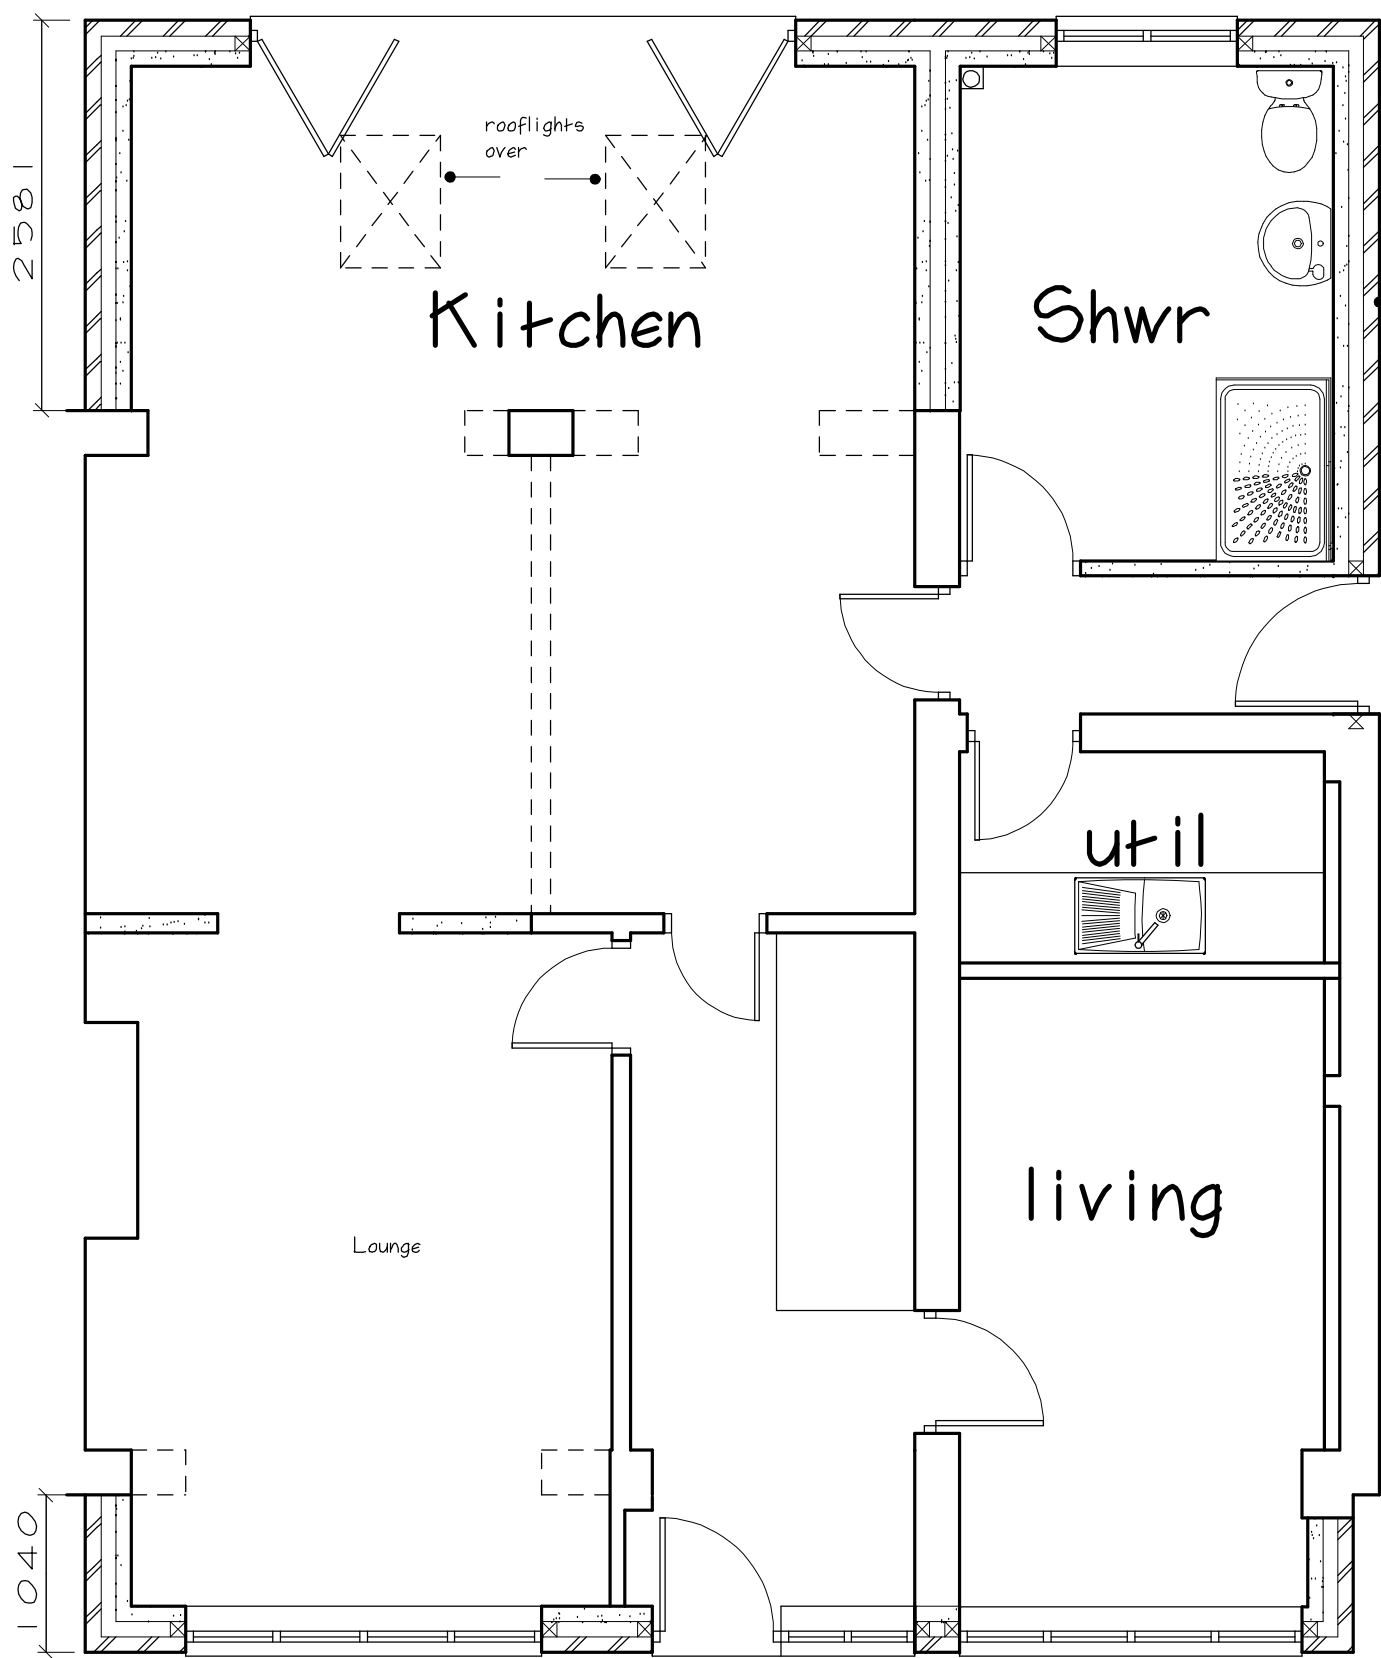



G/F

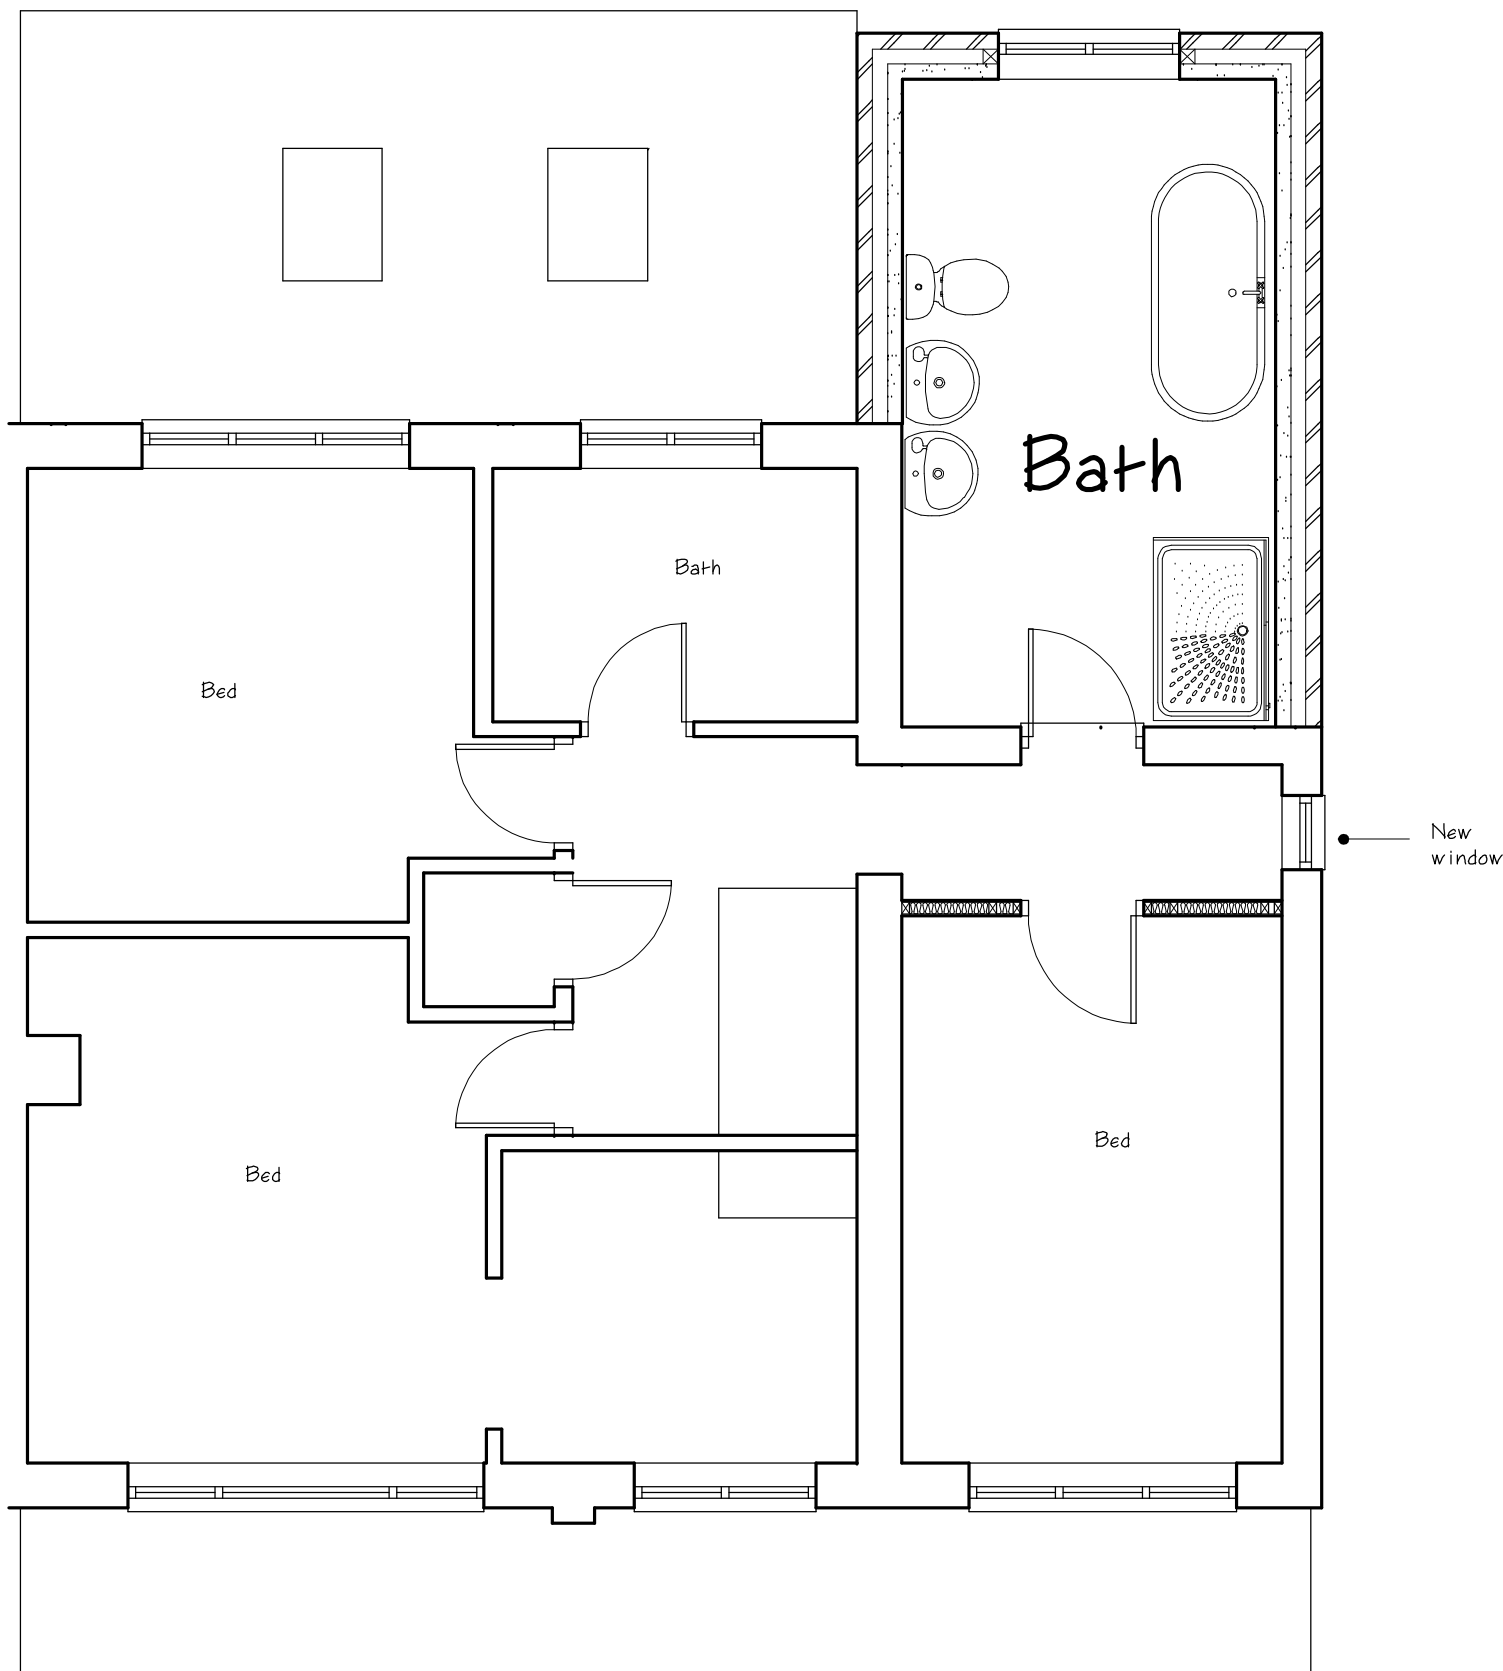


F/F

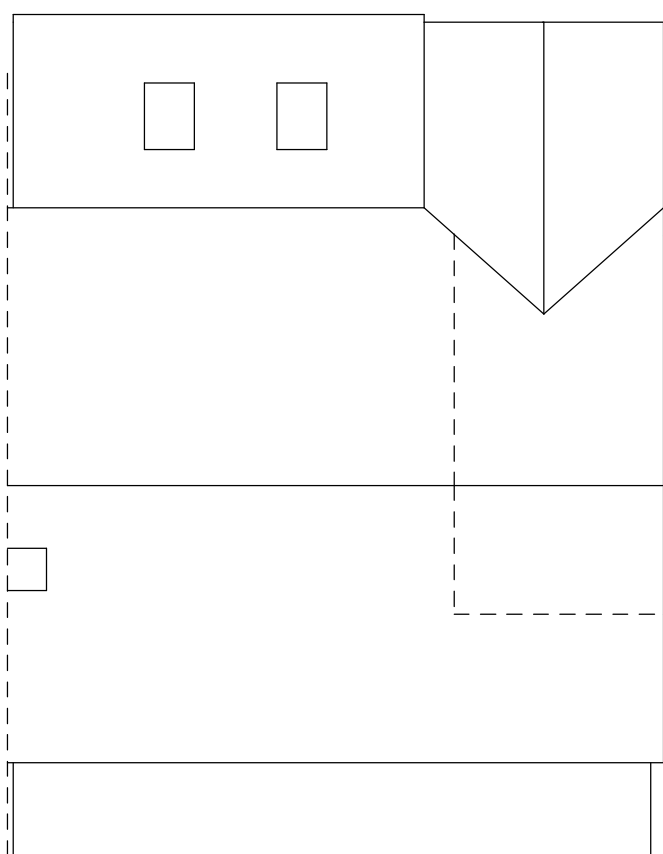

roof 1-100

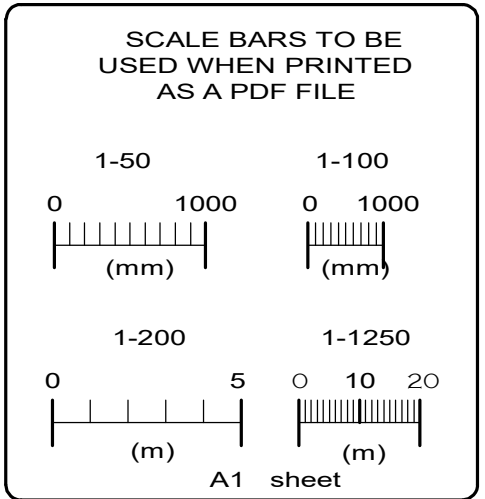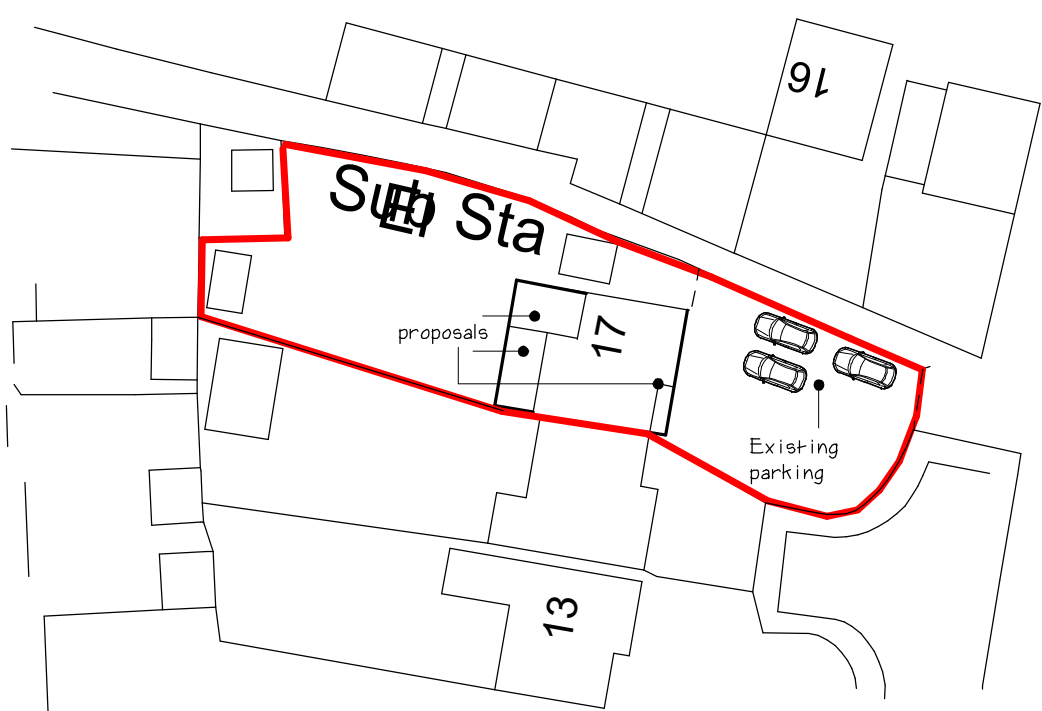

Copyright © J S Wilks 2021

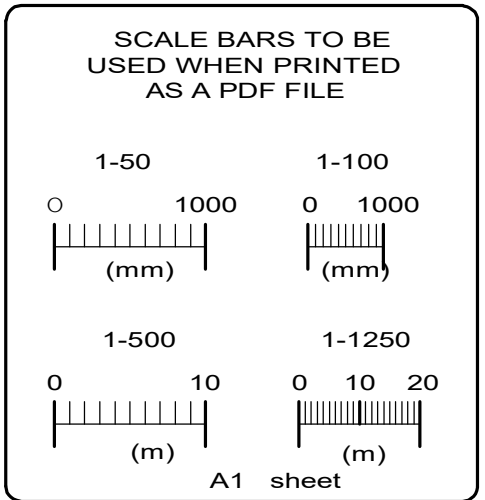

Location and block plans contain Ordnance Survey material  
Crown Copyright  
Licence no: LIG0235

**RICS** **ISVA**  
**J S WILKS FRICS**  
CHARTERED SURVEYOR  
6 Old Saddler's Yard,  
Uttoxeter,  
Staffs. ST14 7RT  
t: 01889 565071  
m: 07970 940566  
E: james@jswilks.co.uk  
www.jswilks.co.uk

**Client:**  
D & E  
Faulkner  
**Address:**  
17 Mill Grove  
Cheadle  
**Date:** Aug 2021  
**Dwg No:** 7807-2  
**Revisions:**  
1 2 3 4 5 6 7 8 9 10 11 12 13 14 15 16 17 18 19 20

Plans 1-50