

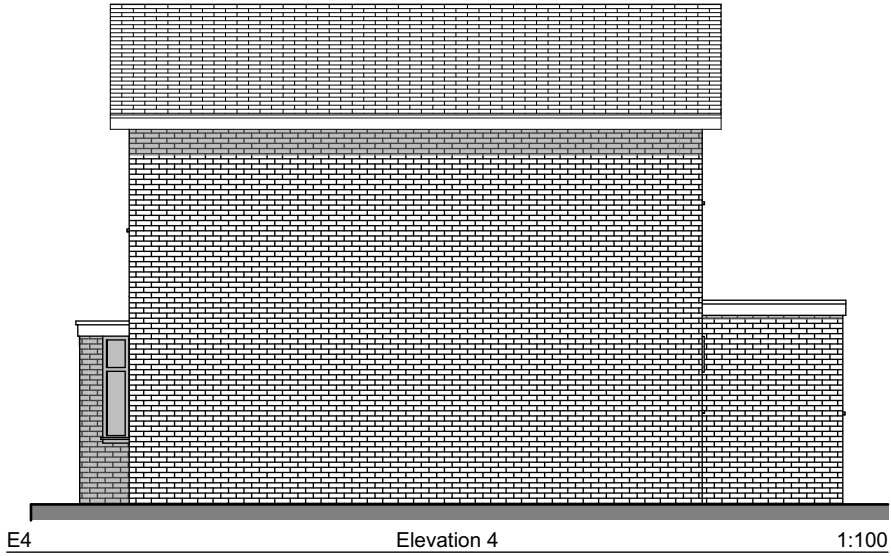
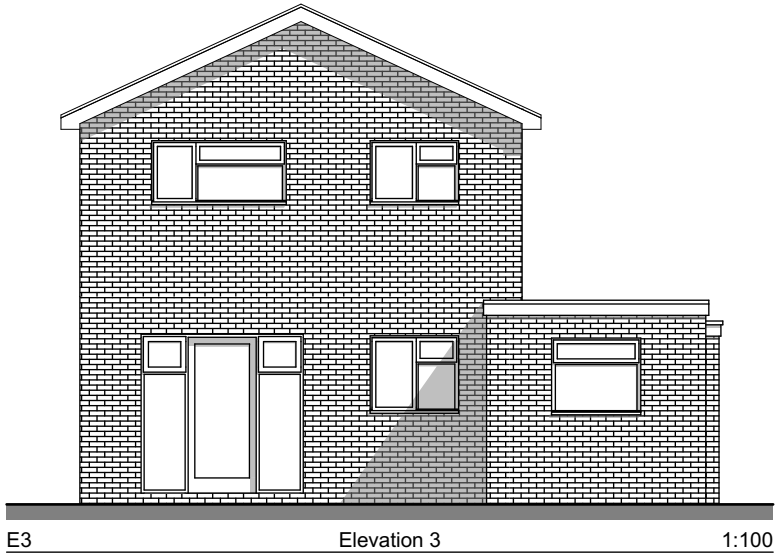
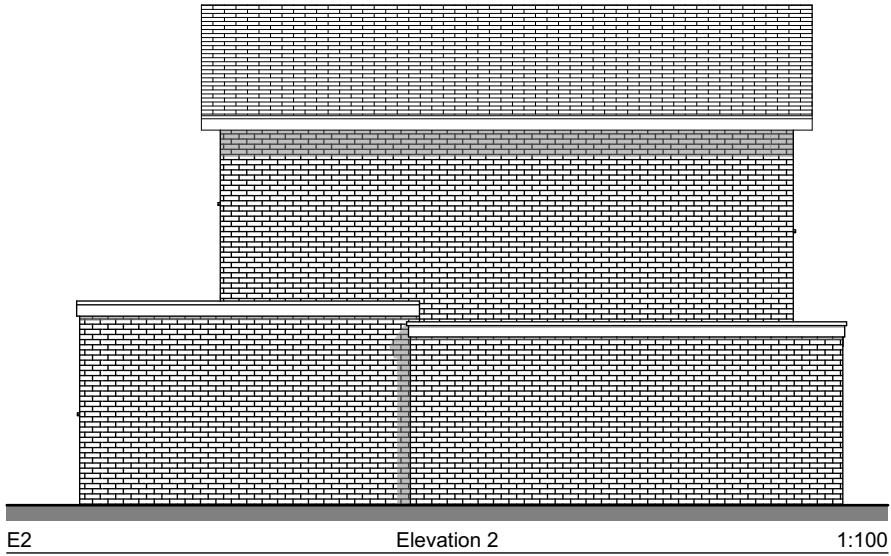
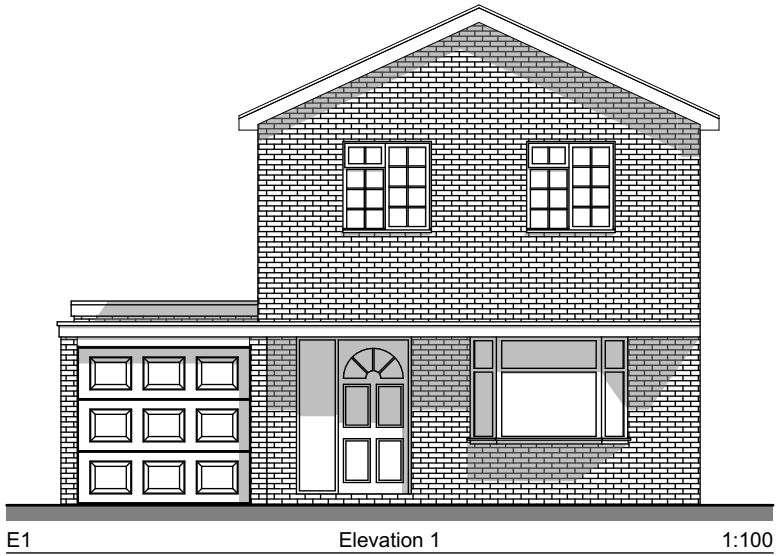


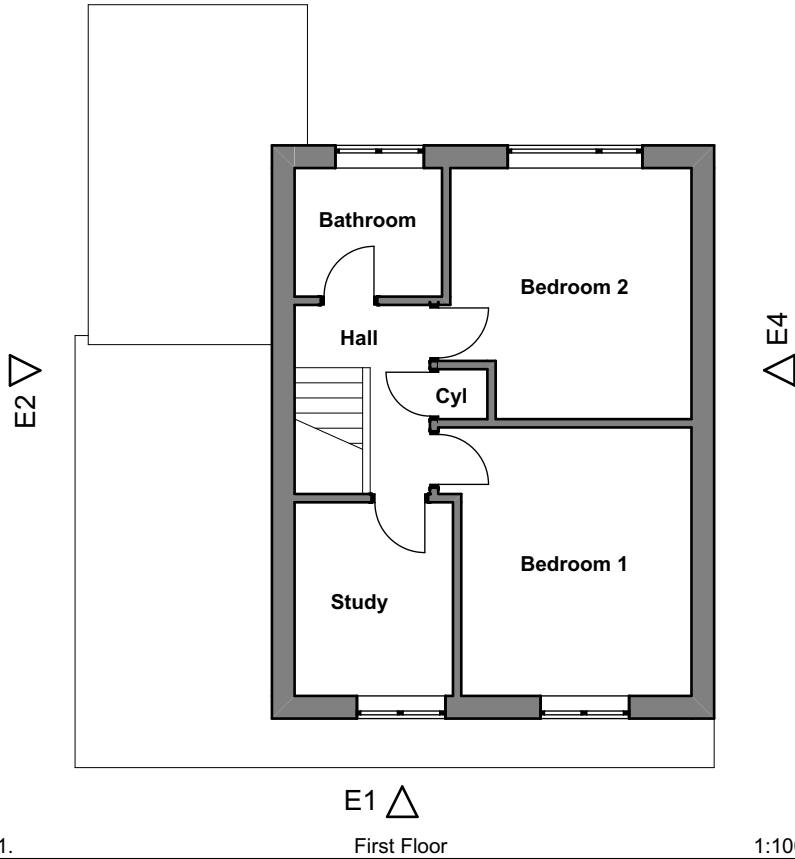

E3 ▽

E3 ▽

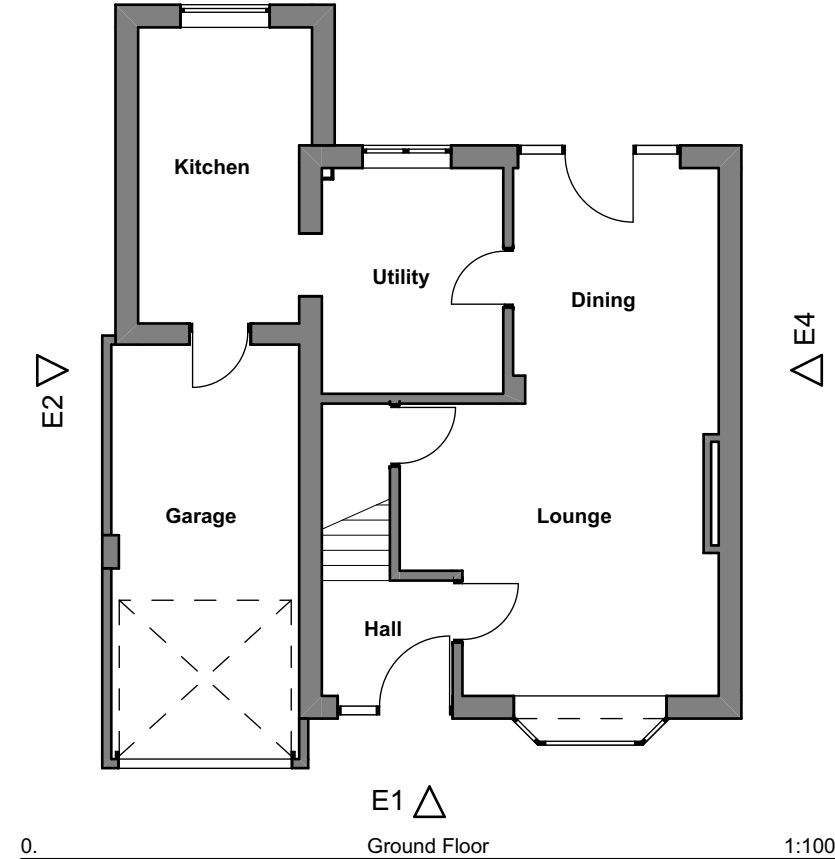

Client.
Mr M Lancaster
23 Paragon Close
Cheadle
Project.
Proposed Extension to Dwelling

Scale 1:100	Sheet Size A3	Issue Date 09/08/2021
Title. Plans as Existing		

Drawing Number ML-01-01	/ (Revision)	Revision ID
-----------------------------------	--------------	-------------