



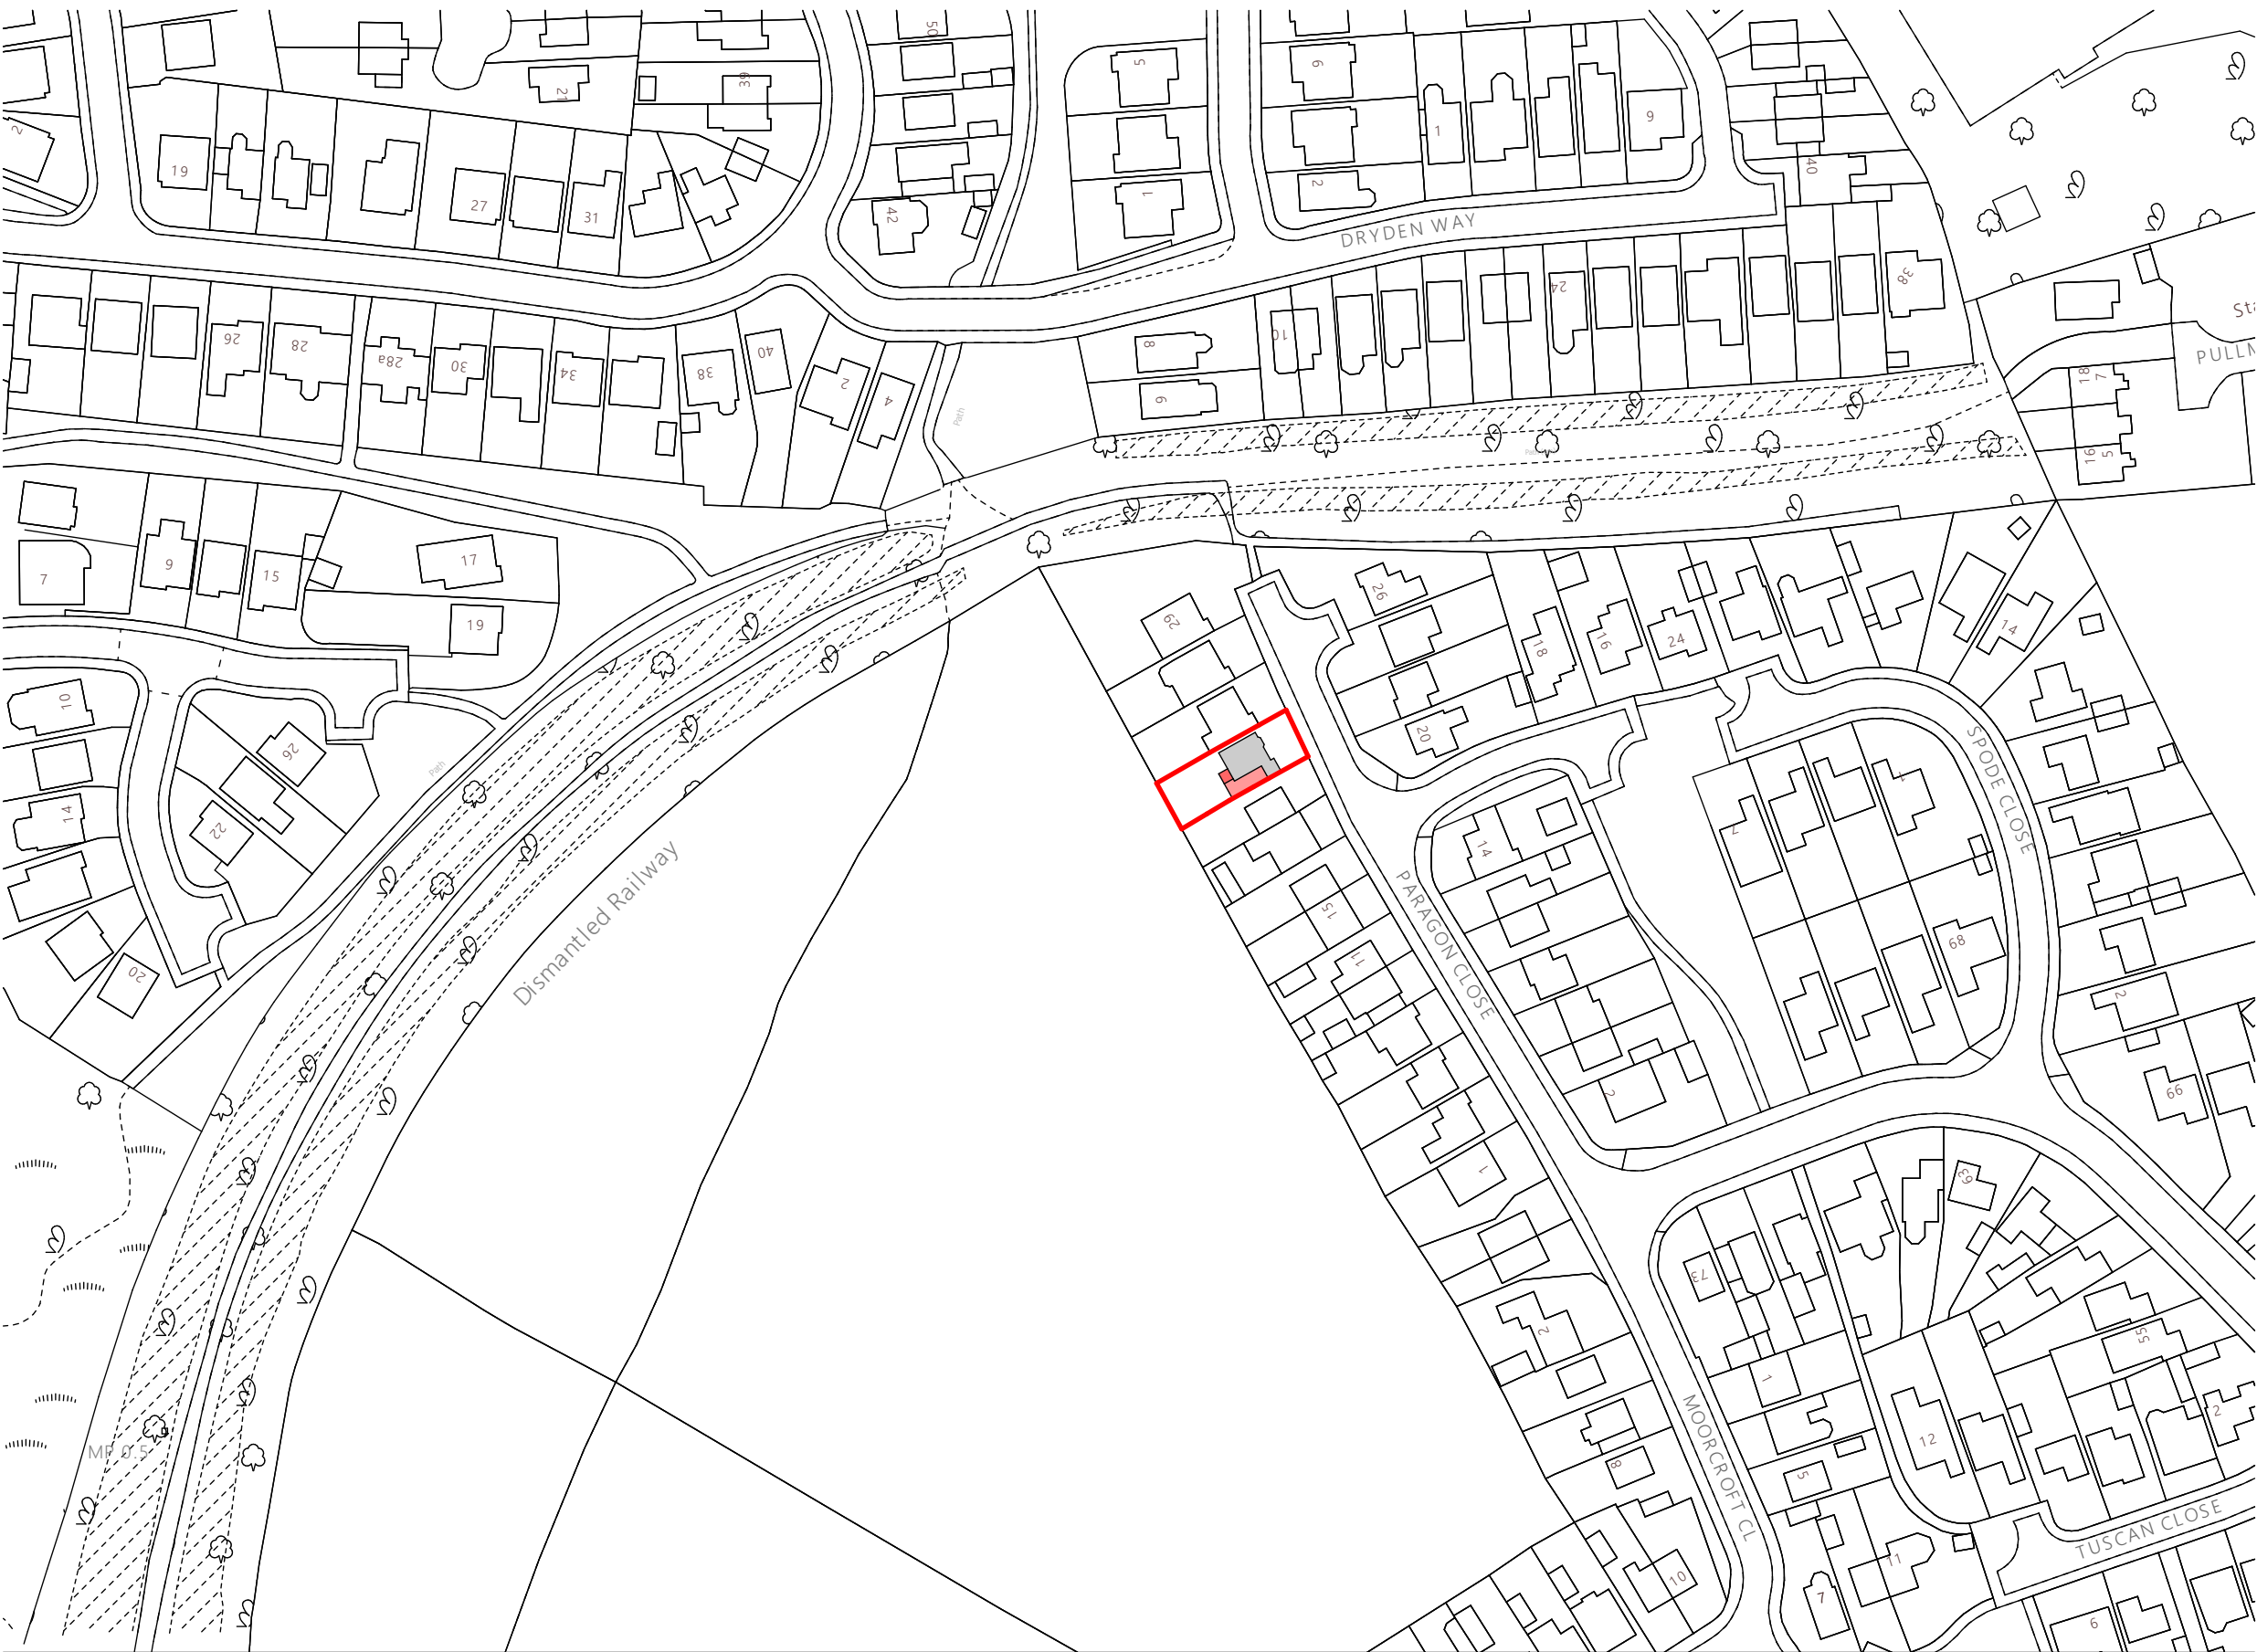

Client.
Mr M Lancaster
23 Paragon Close
Cheadle

Project.
Proposed Extension to Dwelling

Scale 1:1250	Sheet Size A3	Issue Date 02/09/2021
Title. Location Plan		

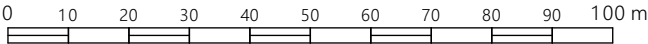

Drawing Number ML-01-08	/(Revision)	Revision ID
-----------------------------------	-------------	-------------