


1:50 Scale to be measured

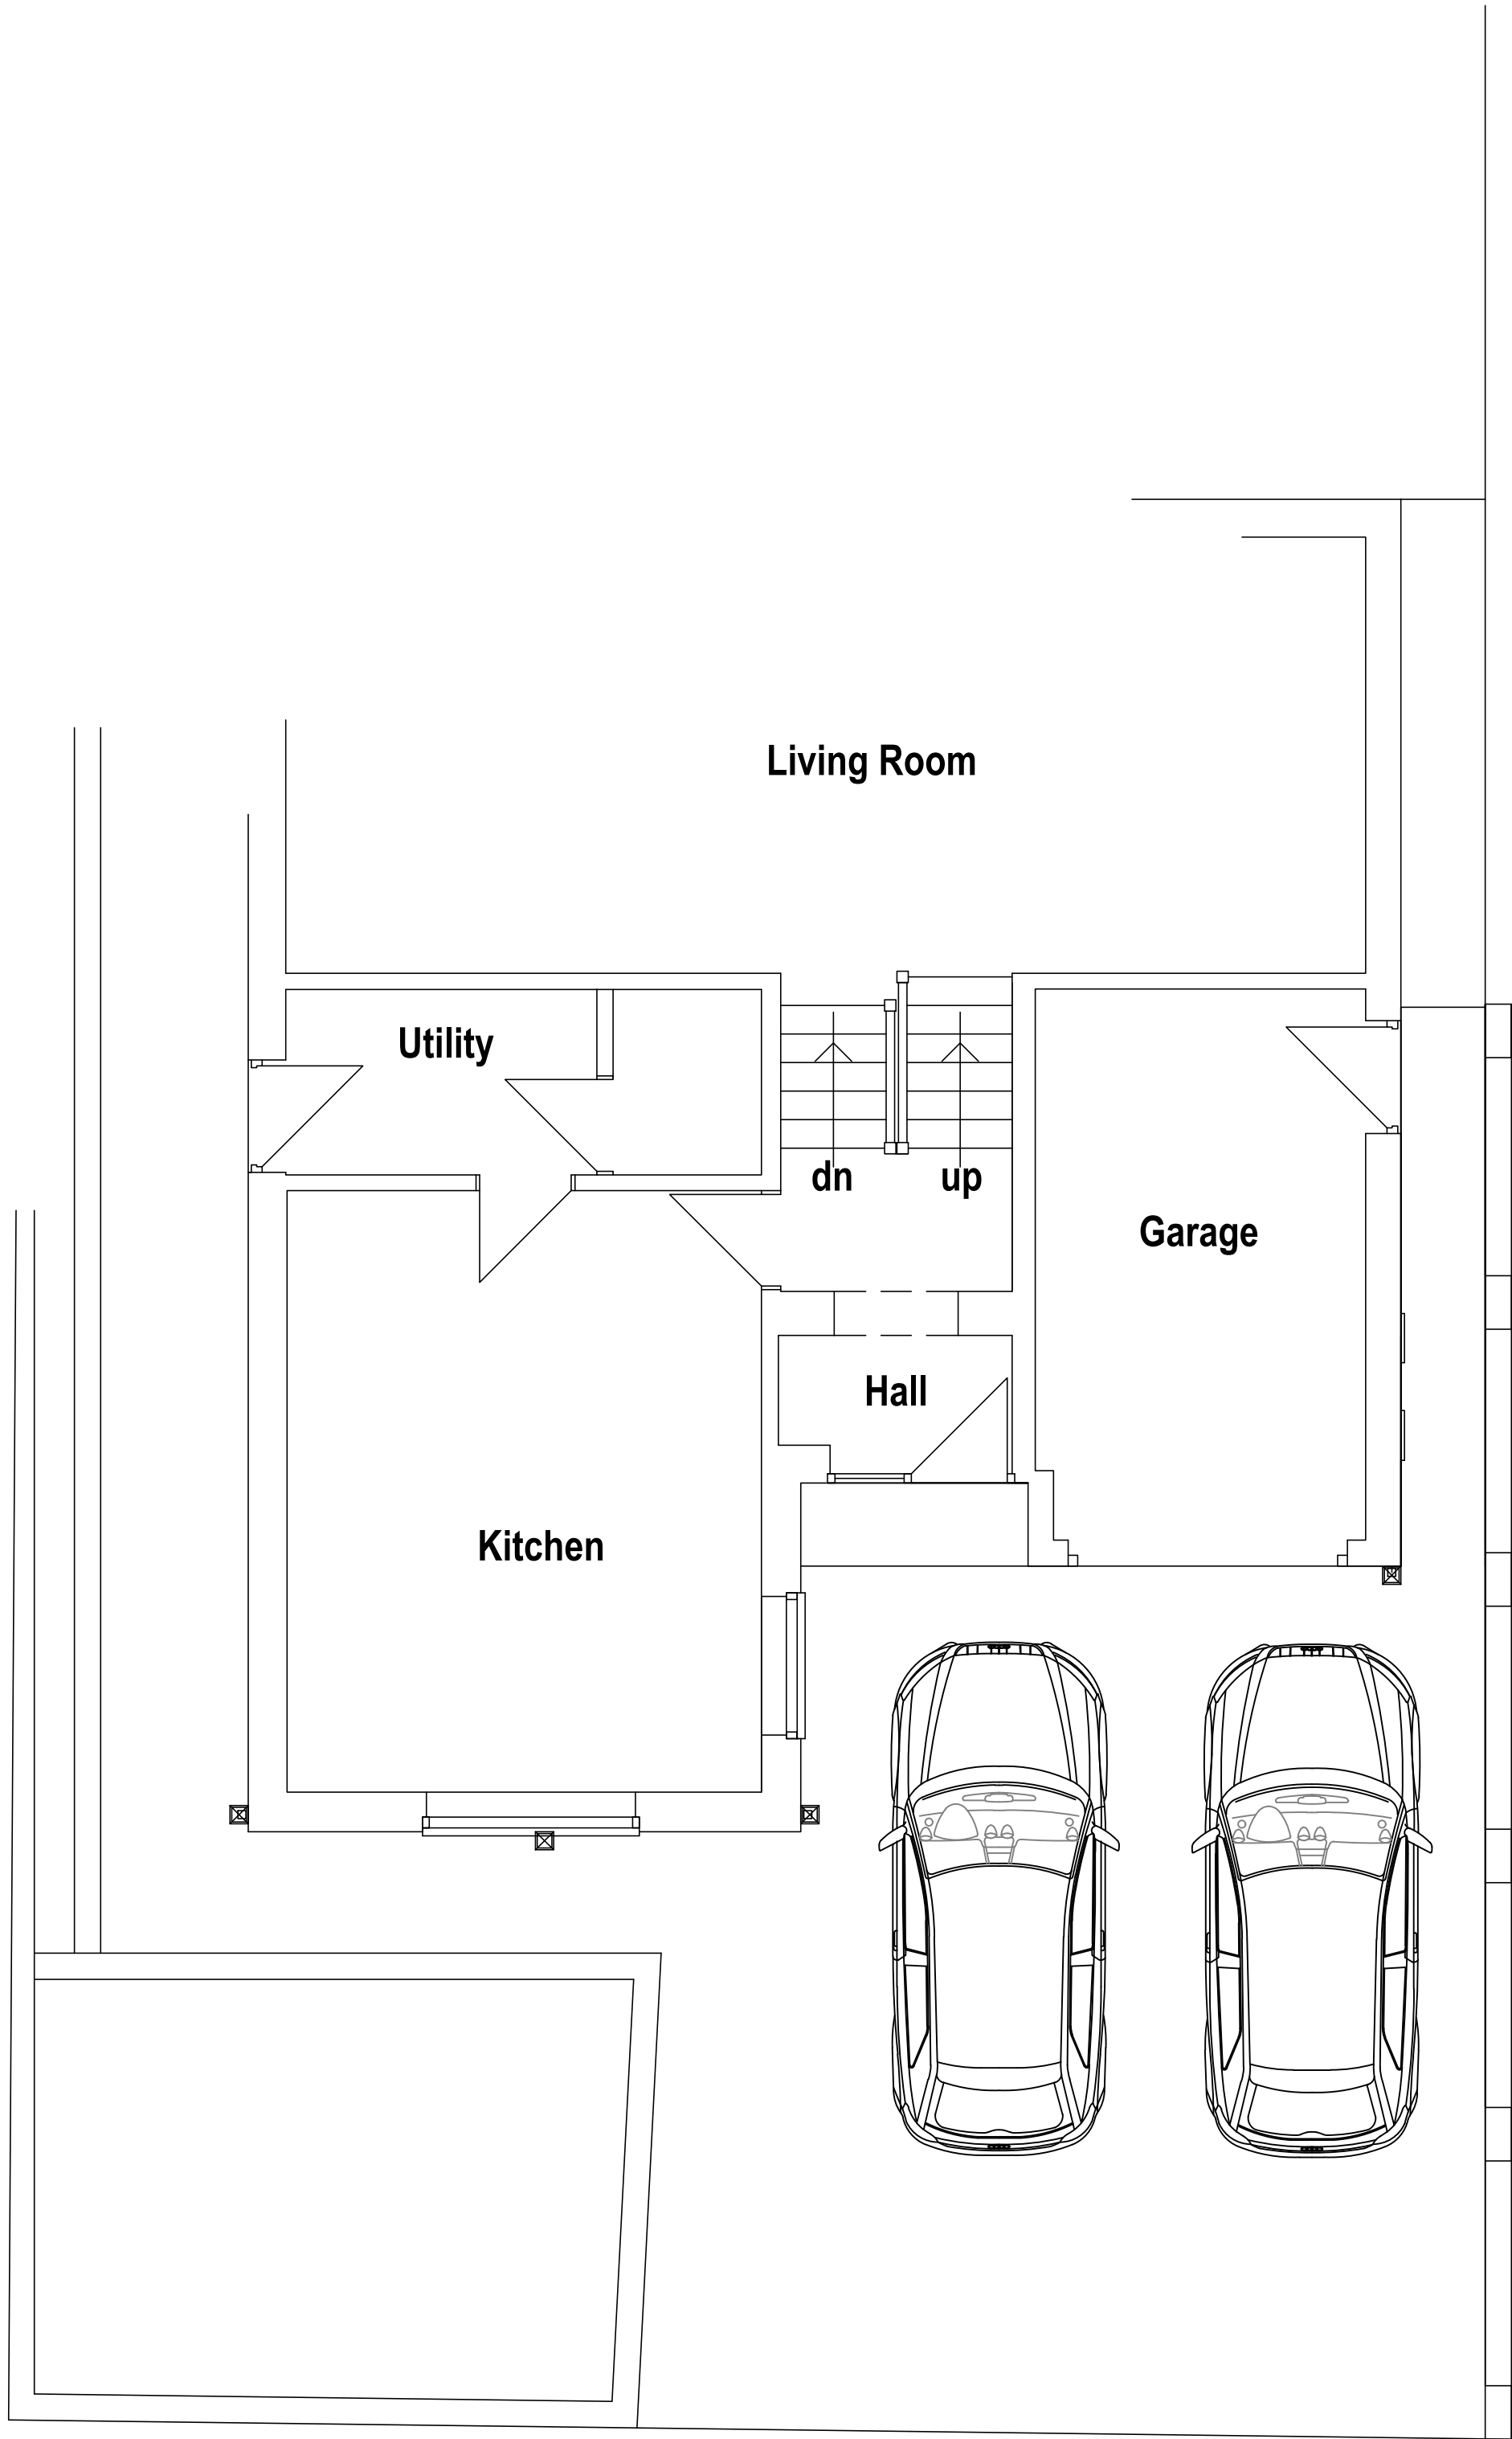

Existing Ground Floor Layout

| REV            | DATE | DESCRIPTION |
|----------------|------|-------------|
| DRAWING STATUS |      |             |
| Drafted Survey |      |             |

THIS DRAWING IS COPYRIGHT AND MUST NOT BE REPRODUCED IN WHOLE OR IN PART WITHOUT THE PRIOR PERMISSION OF [P4 Architecture](#).

DIMENSIONS TO BE VERIFIED ON SITE. ONLY FIGURED DIMENSIONS TO BE USED AND ANY DISCREPANCY BETWEEN THIS DRAWING AND SITE CONDITIONS TO BE REFERRED TO [P4 Architecture](#) IMMEDIATELY. NO DIMENSIONS ARE TO BE SCALED OFF PRINTED DRAWINGS UNLESS STATED DIMENSIONS ALIGN WITH THE CORRESPONDING SCALE BAR AND SCALE RULE. ANY AREAS THAT ARE INDICATED ON THIS DRAWING ARE FOR GUIDANCE ONLY. NO RESPONSIBILITY IS TAKEN FOR THEIR ACCURACY.

THERE IS A RISK OF DEATH OR INJURY IN CONSTRUCTION IF THE WORKS ARE NOT PROPERLY PLANNED AND SUPERVISED. THE CONTRACTOR MUST NOT UNDERTAKE ANY ELEMENT OF WORK WITHOUT HAVING FIRST CARRIED OUT THE NECESSARY RISK ASSESSMENT AND PREPARED DETAILED METHOD STATEMENT.

CLIENT

Mr & Mrs N. Parton

PROJECT

Proposed Conversion of Garage to form Study at Brooklands Lake Road Rudyard Leek, Staffs.

DRAWING TITLE

Existing Ground Floor Layout

SCALE

1:50 @ A1

DATE

June 2021

DRAWING No.

NEPA /PP/01/001

REV

P4 Architecture

A Member of the Chartered Institute of Architectural Technologists

Architectural & Construction Project Management Services  
Lodge Hill, Wallbridge Drive, Leek, Staffordshire, ST13 8NE.  
Tel. 07962 062 618 Email. philip@p4architecture.co.uk