

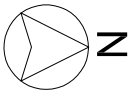
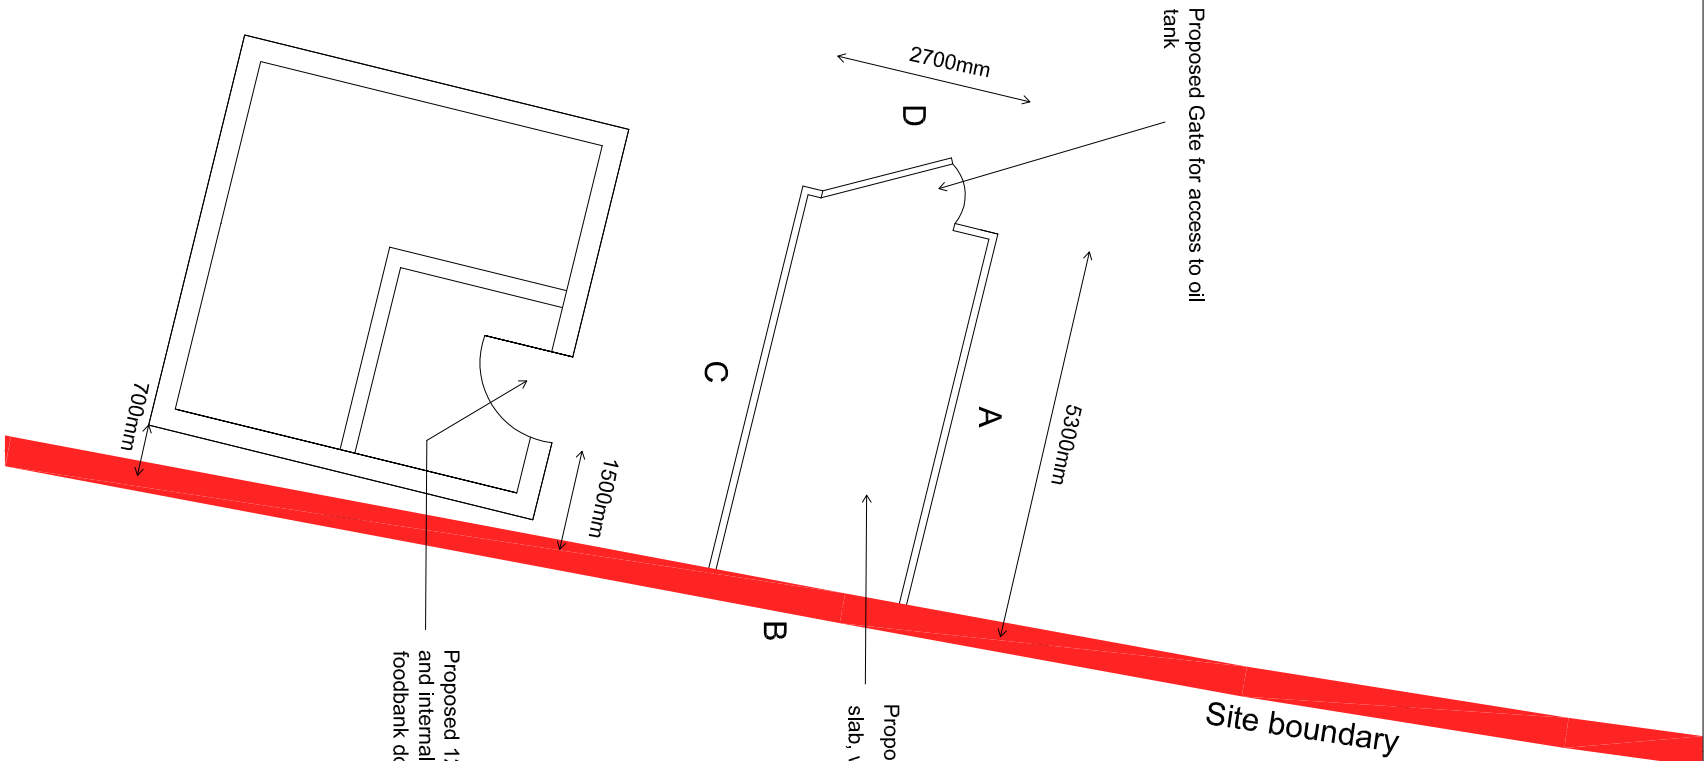


Proposed Oil Tank Fencing
1:100

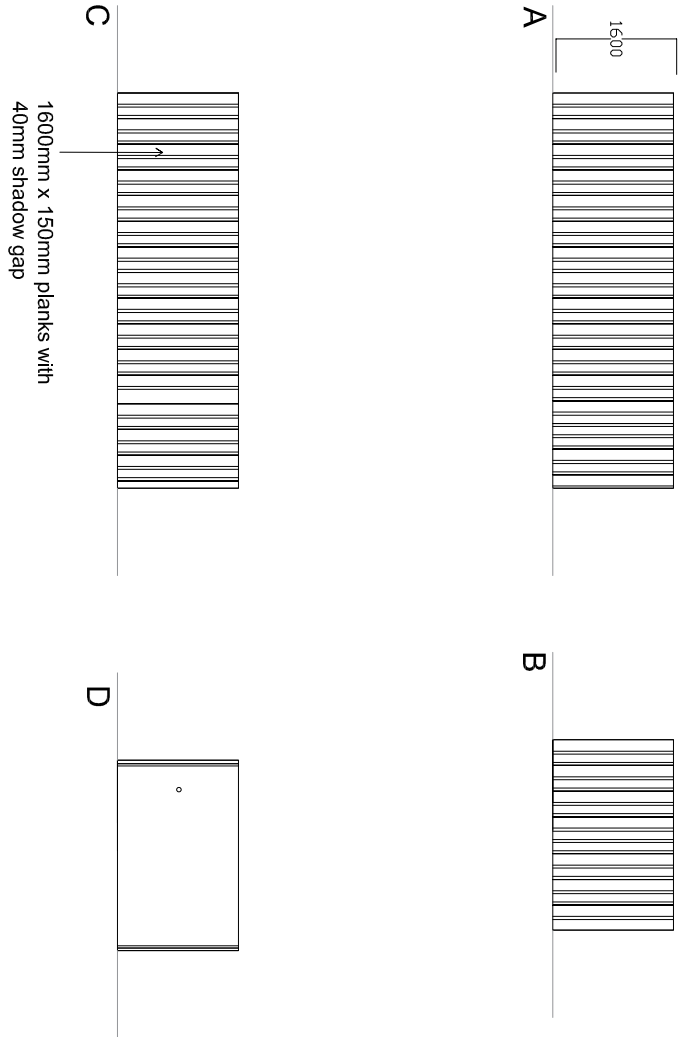

Notes:

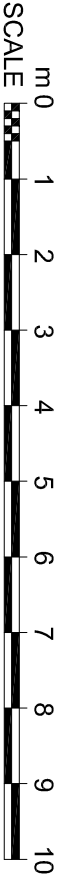

Revision Number	Revision Description	Revision Date	Drawing Title			Drawing Number		Revision
			arkhi Chartered Architects + Surveyors			AR-P-200-XX-002		-
			The Royal Oak Macclesfield Road, Rushon Spencer SK11 0SE			Proposed Oil Tank Relocation - Plans and Elevations		
						Job Number 200801		
						Date (Year/Month) 2021/09		
						Scale @ A3 1:100		
			The Royal Oak Pub			Project Status Planning		
						Contractor n/a		
						This drawing and all details are the property of arkhi Chartered Architects Ltd and must not be copied or reproduced without prior approval and consent. Do not modify and elements of this CAD drawing. Drawing only to be used for the purposes it was issued for.		