
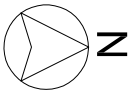


Hatching represents approximate extent of dense vegetation (mature trees and shrubs). Located approximately 26m away from any proposed works.

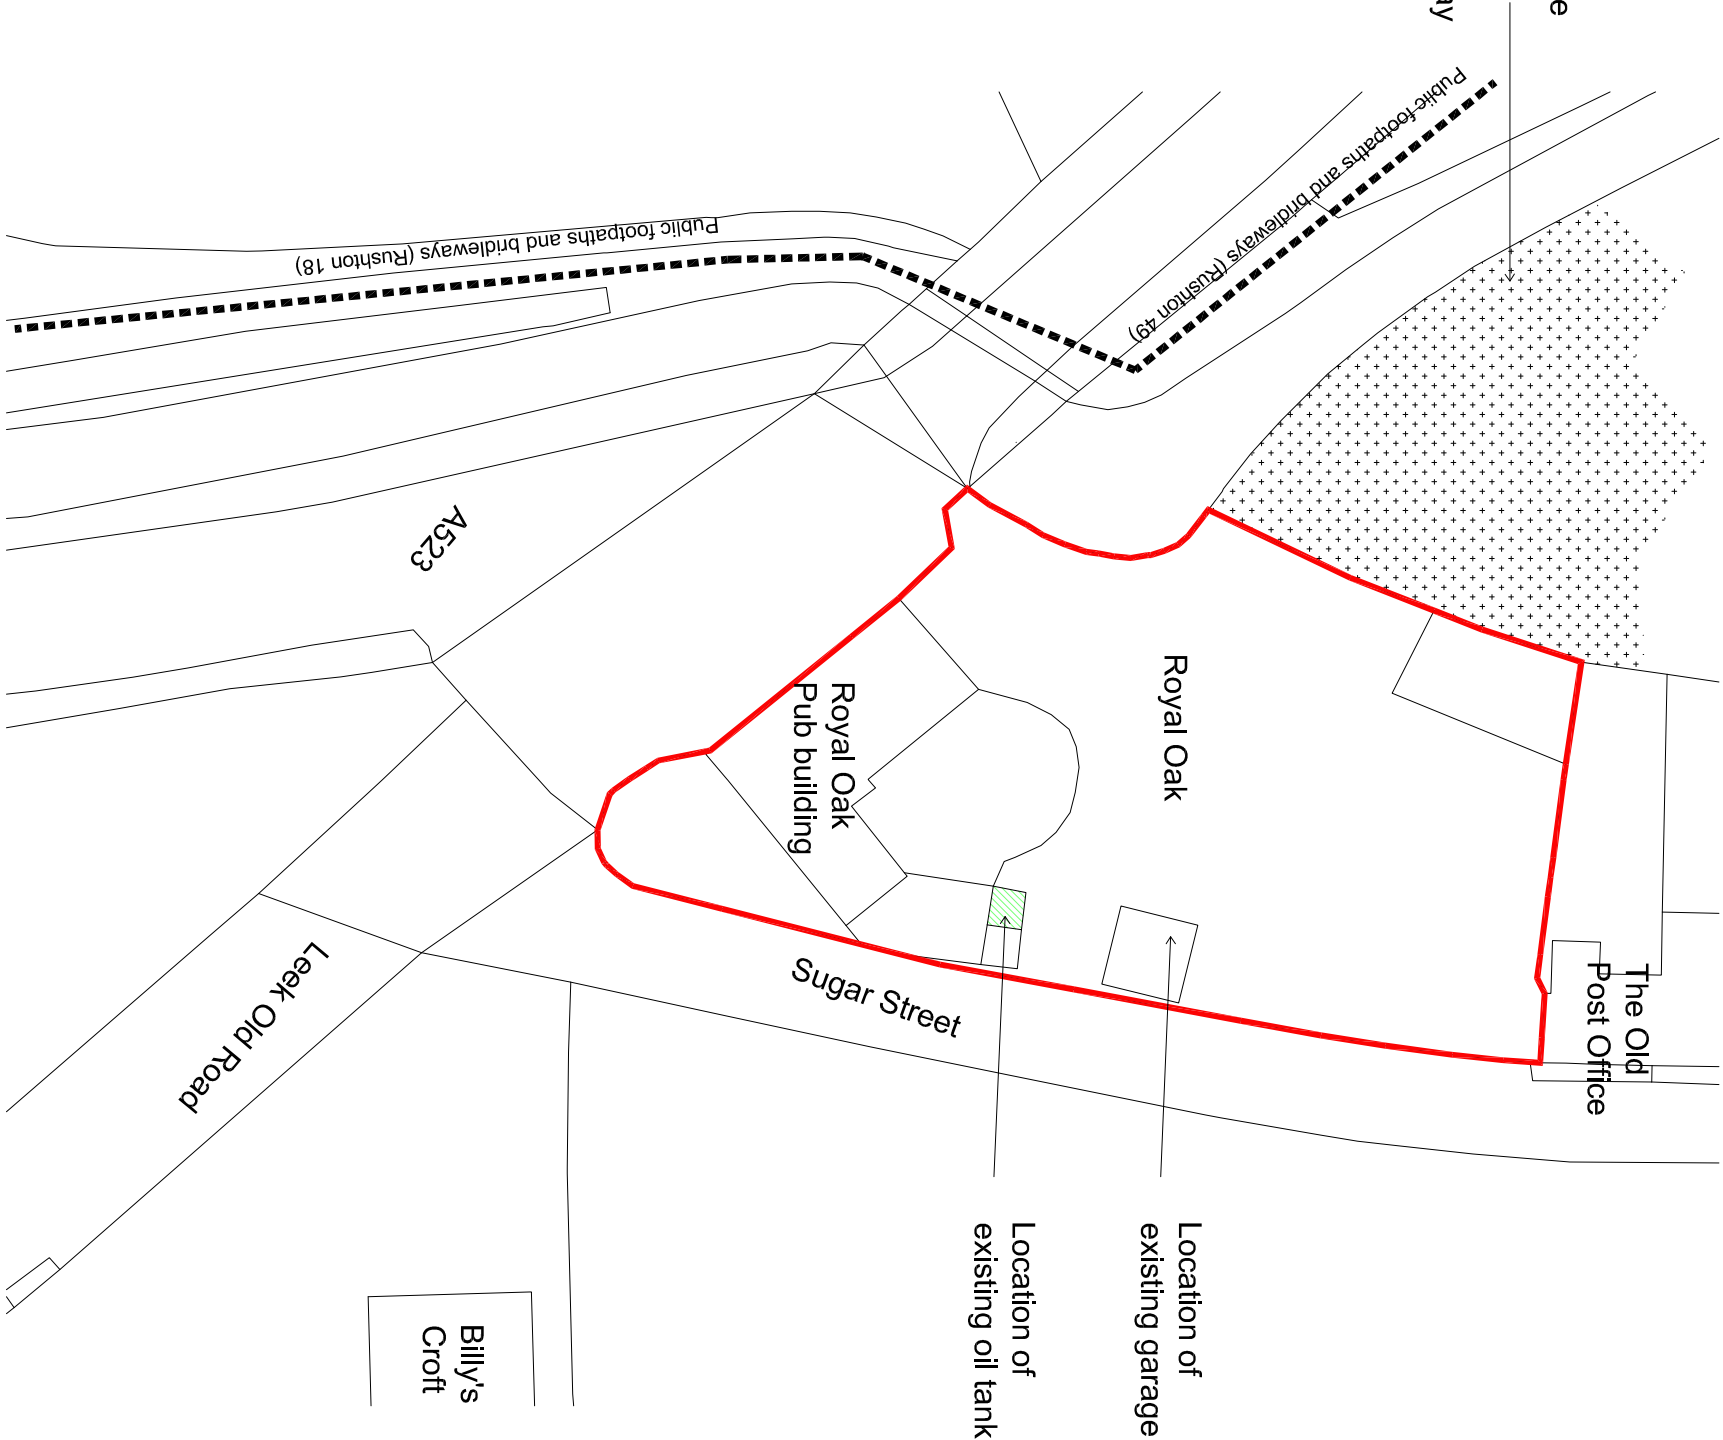

Ordnance Survey, (c) Crown Copyright 2021. All rights reserved. Licence number 100022432

Notes:			
Revision Number	Revision Description	Revision Date	
arkhi Chartered Architects + Surveyors		Drawing Title	
The Royal Oak Macclesfield Road, Rushdon Spencer SK11 0SE		Site Block Plan	
The Royal Oak Pub		Job Number	200801
		Date (Year/Month)	2021/09
		Scale @ A3	1:500
		Project Status	
		Planning	
		Drawing Number	AR-E-100-00-002
		Contractor	n/a
		Revision	-

SCALE

1:500