




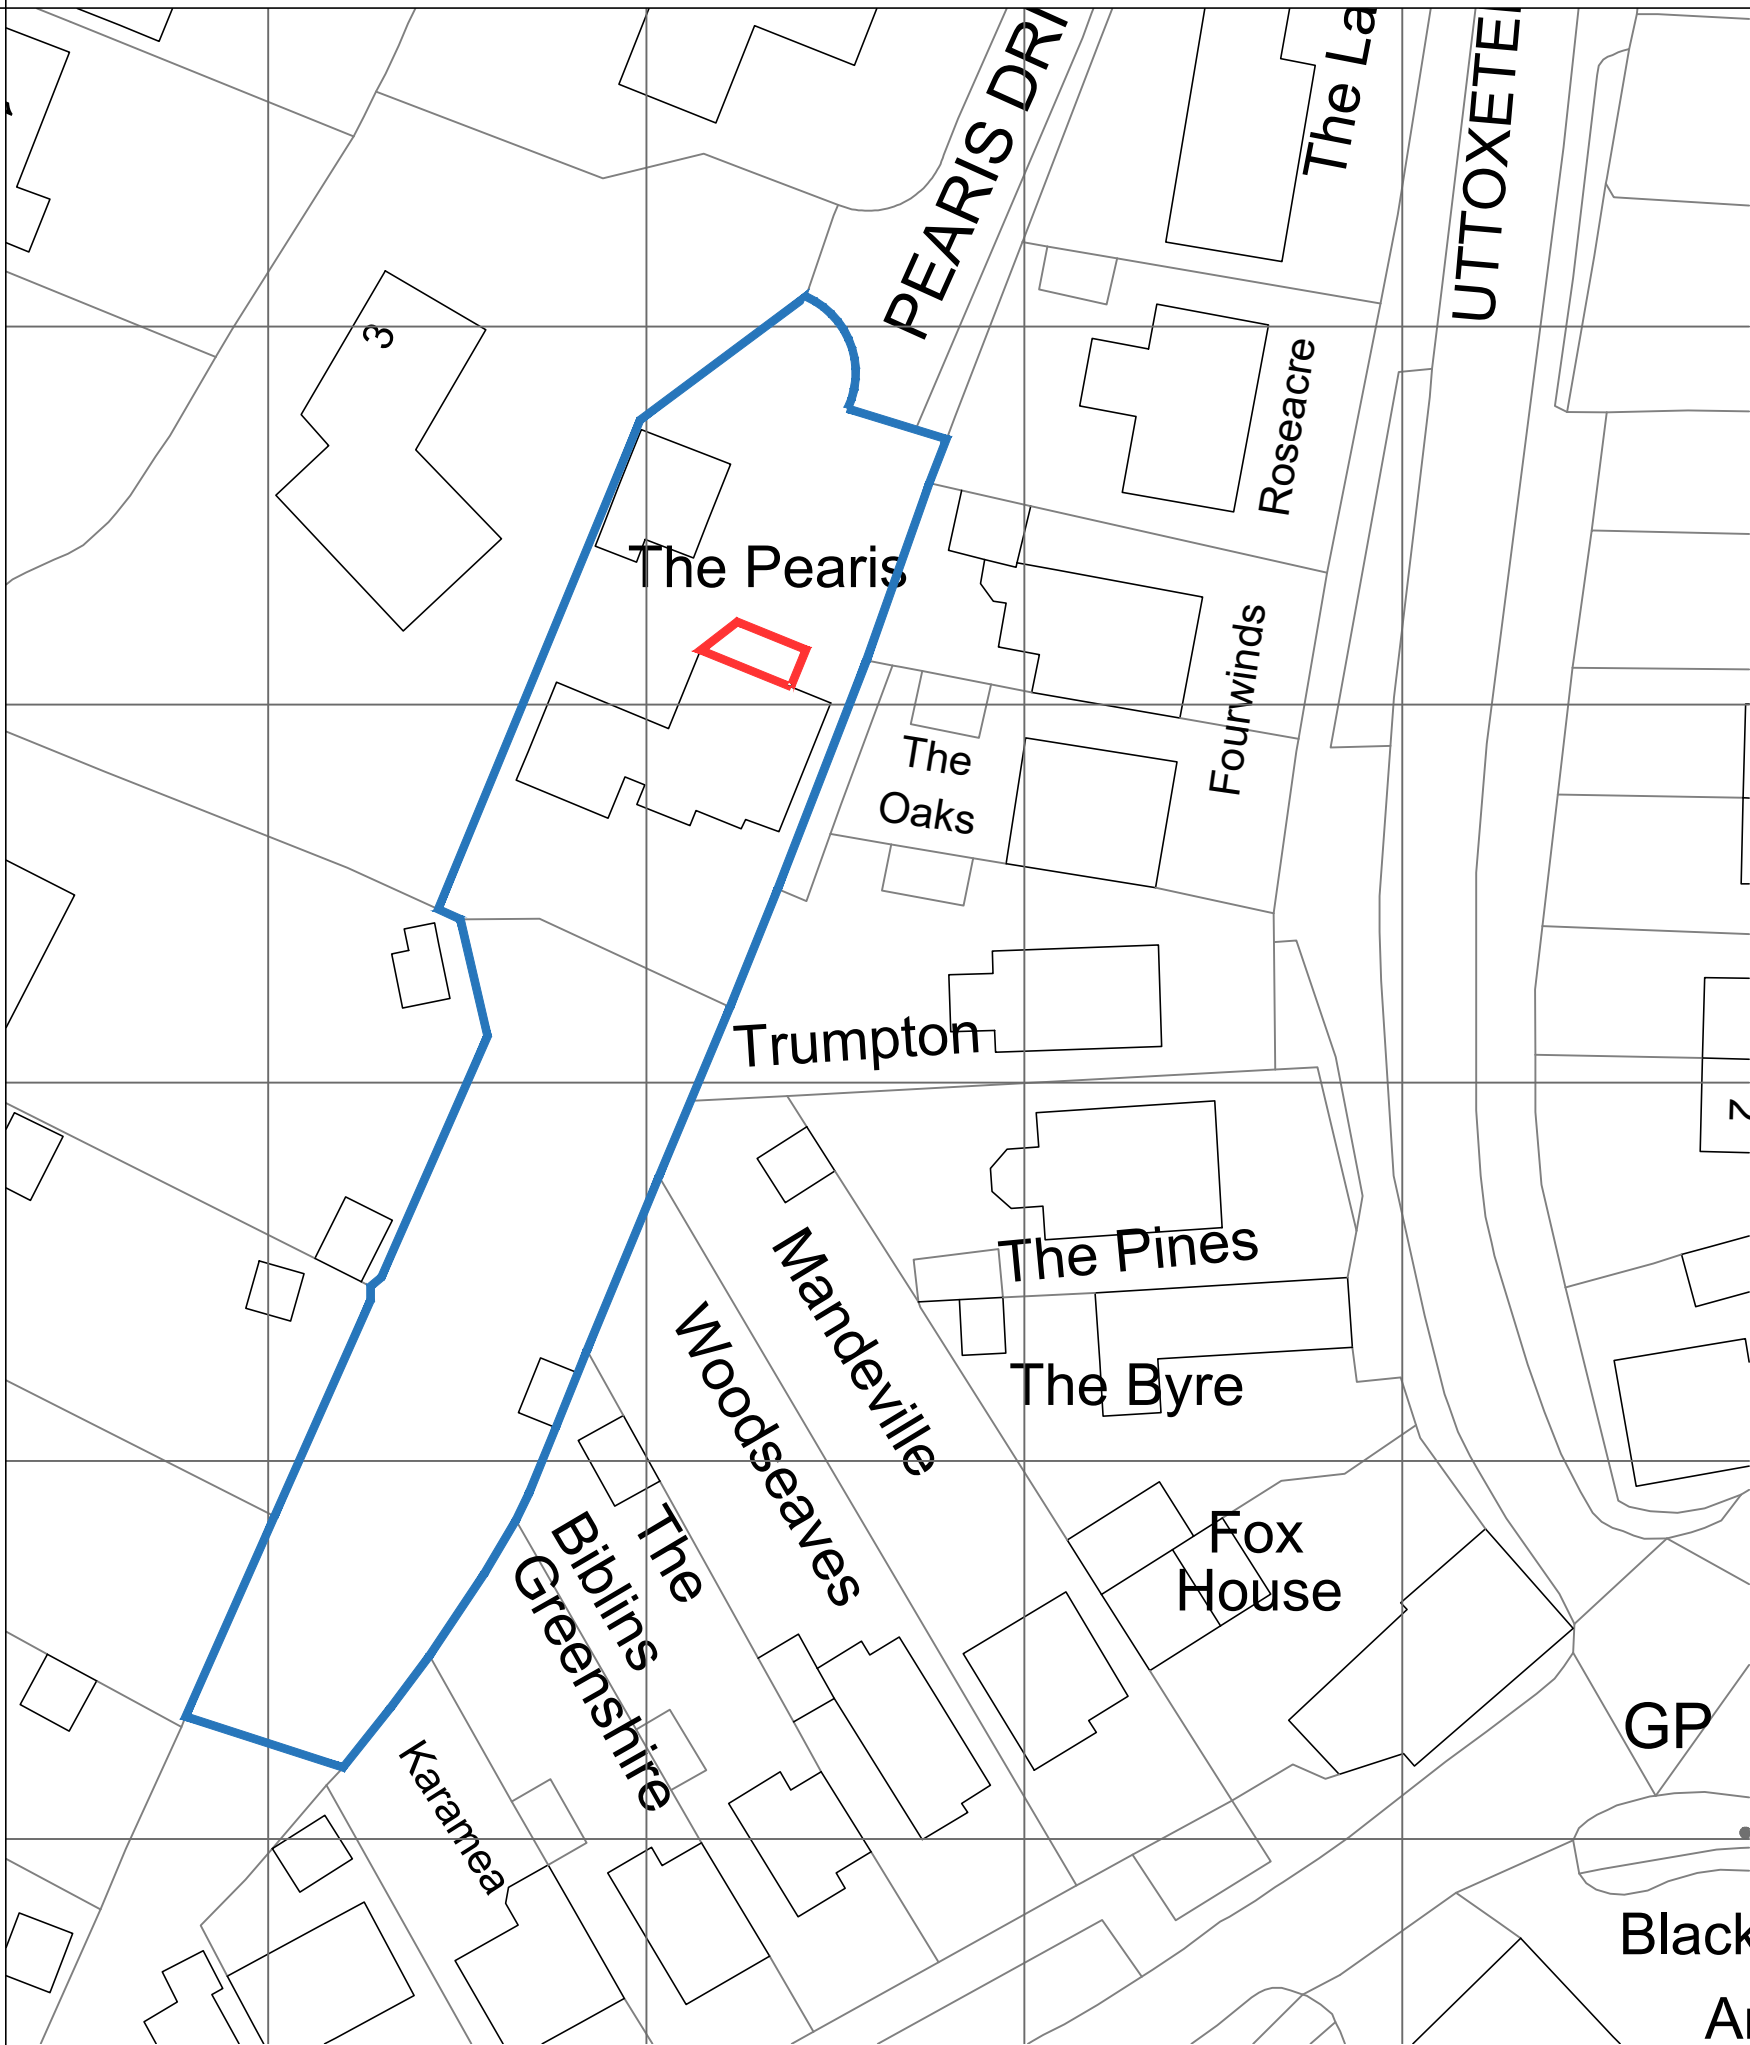

BLOCK PLAN
1:500 @ A3

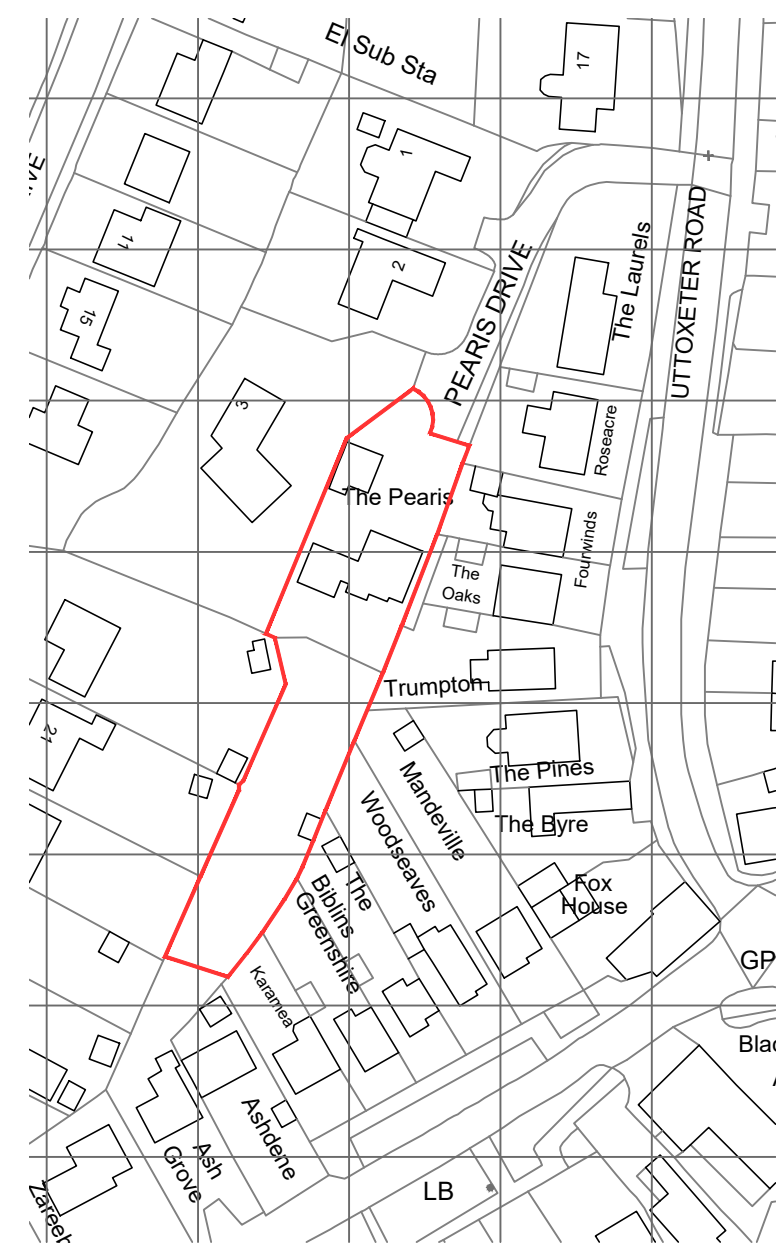

LOCATION PLAN
1:1250 @ A3

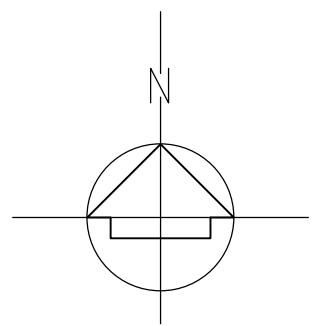

**GREY
RICHARDS
TROWELL
ARCHITECTURE**

Address: 1-3 Greenhill, Wirksworth,
Derbyshire, DE4 4EN
Tel: 01629 825491
Email: info@grtarchitecture.co.uk
Website: www.grtarchitecture.co.uk

Client:	Mr & Mrs Rae		
Project:	Extension at 4 Pearis Drive		
Address:	4 Pearis Drive Alton Staffordshire ST10 4PD		
Drawing:	P001 Location and Block Plan		
Dwg No:	P001	Date:	25.08.21
Scale:	1:500 & 1:1250	Paper size:	A3
RIBA Stage:	###		

Please Note:
Drawings up to RIBA Work Stage 4 are not sufficiently detailed for construction