



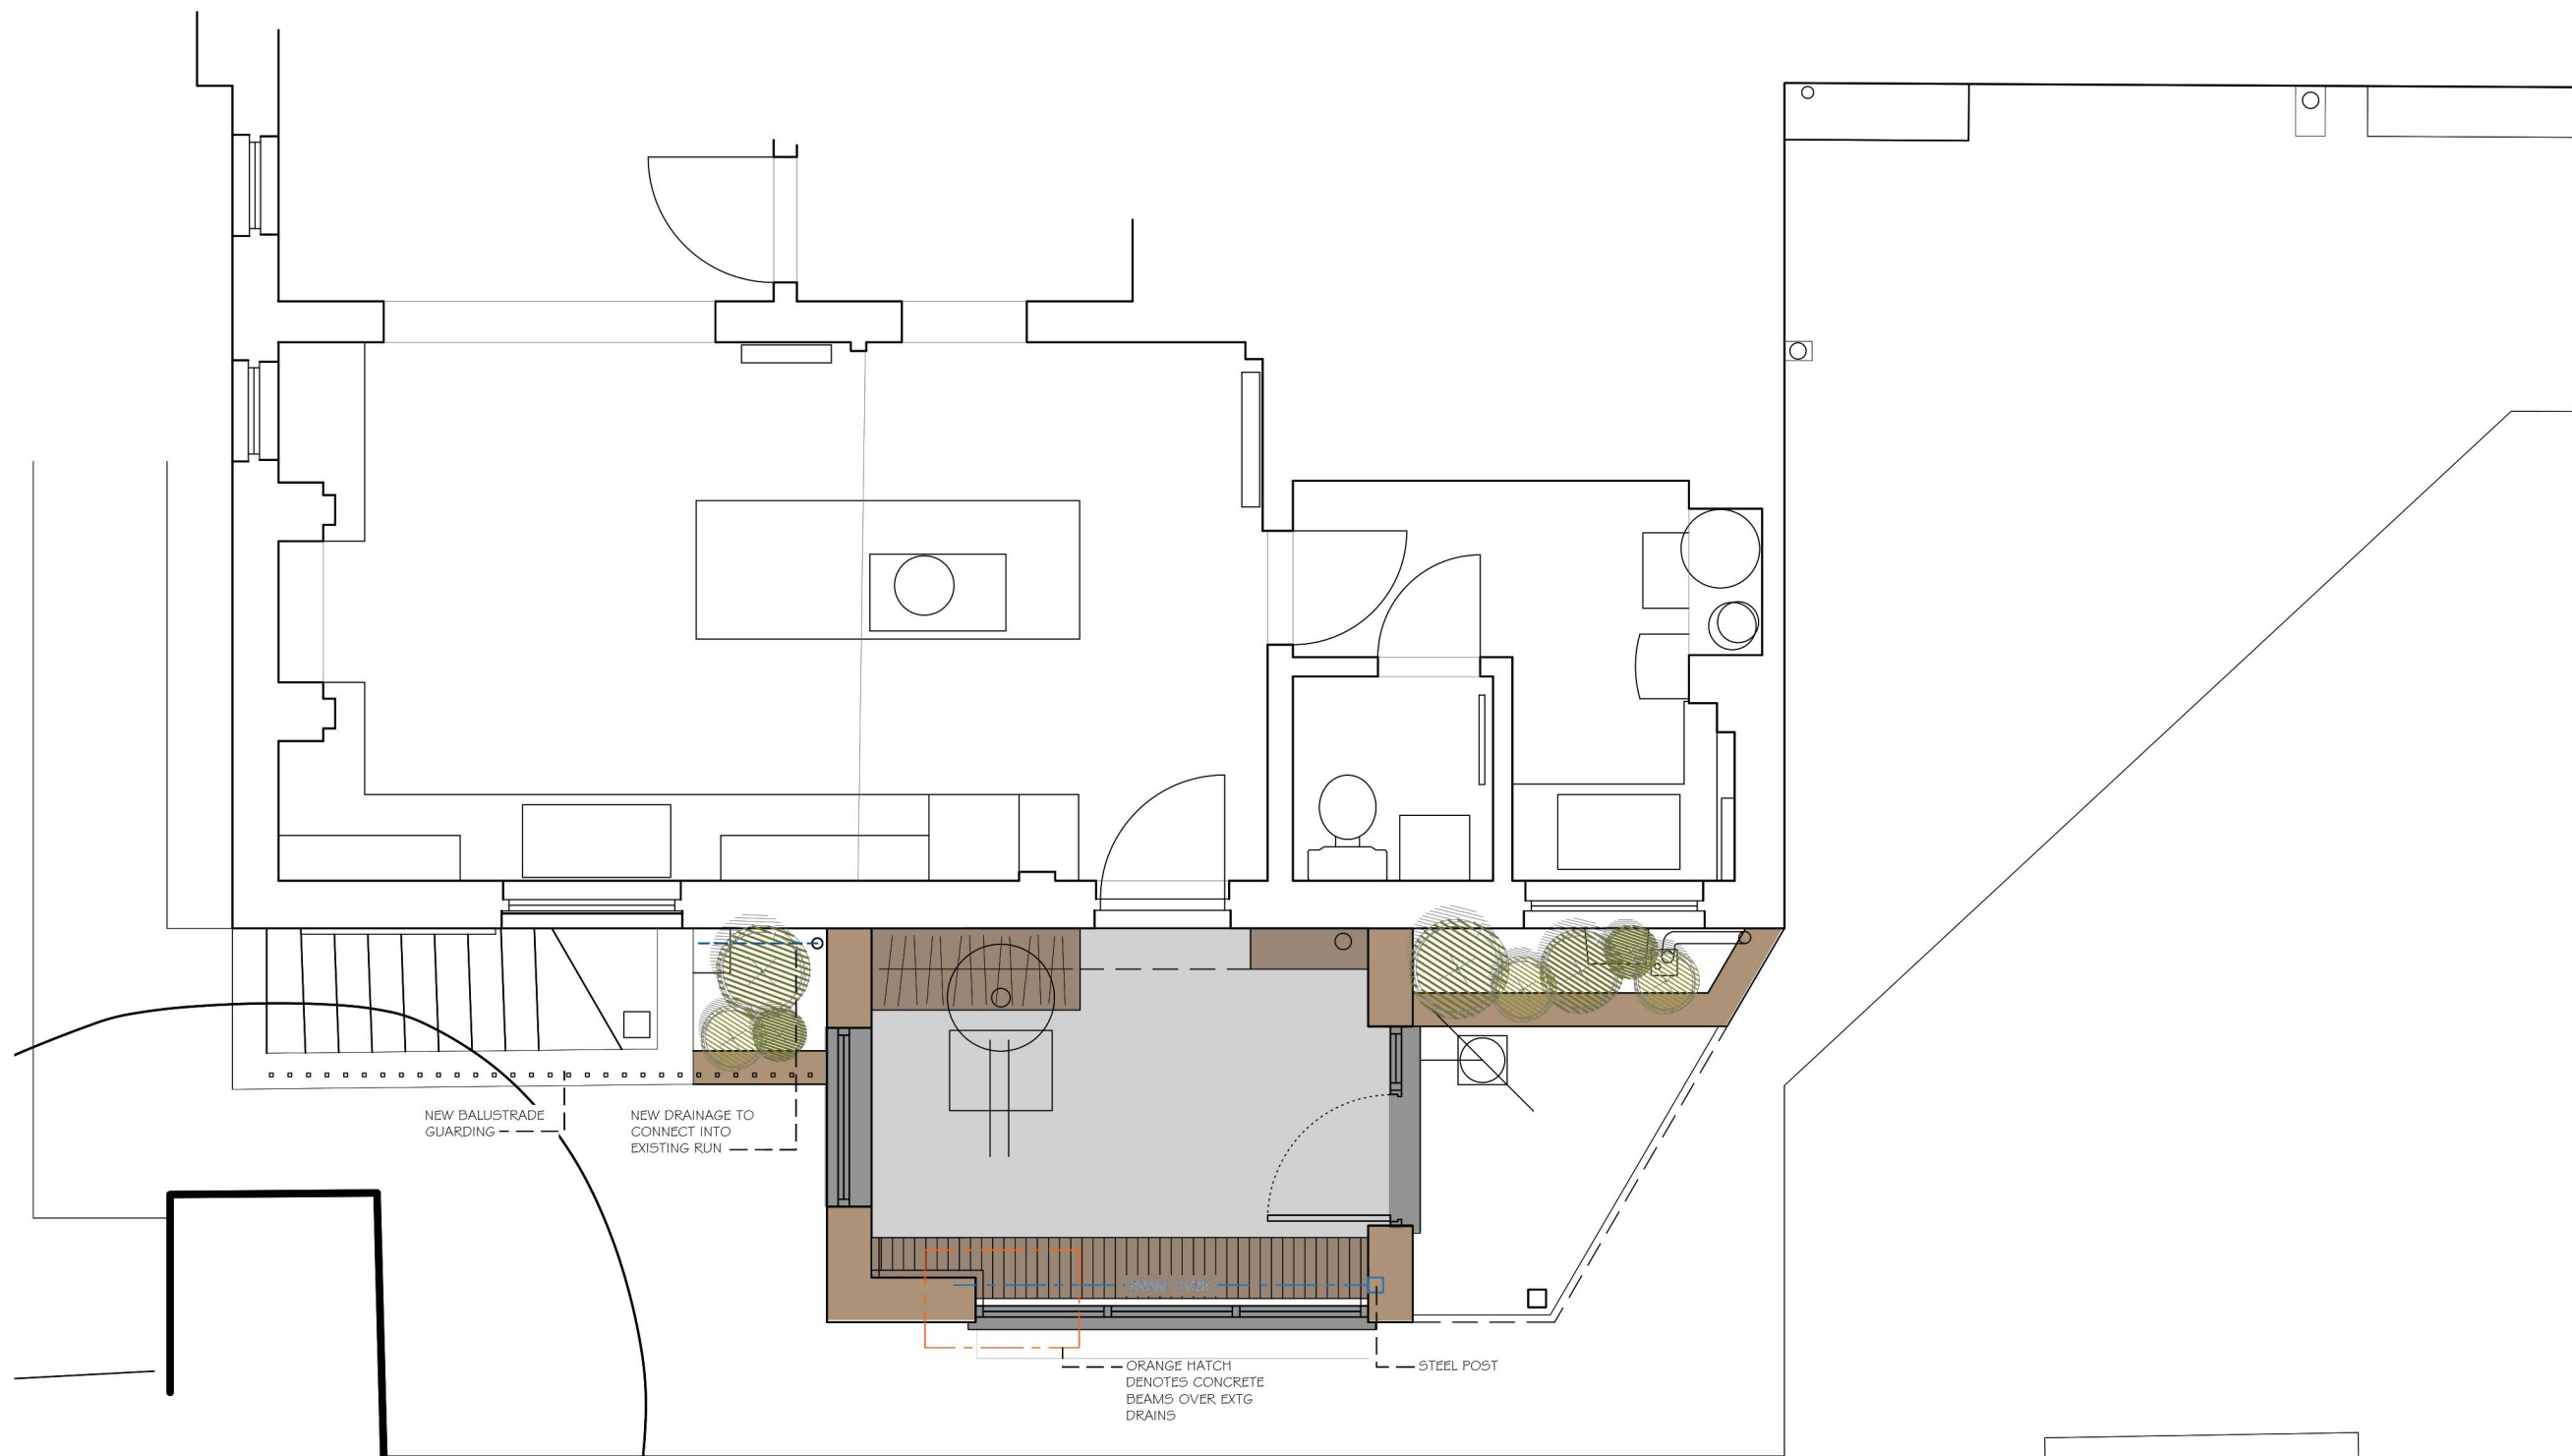

GROUND FLOOR PLAN

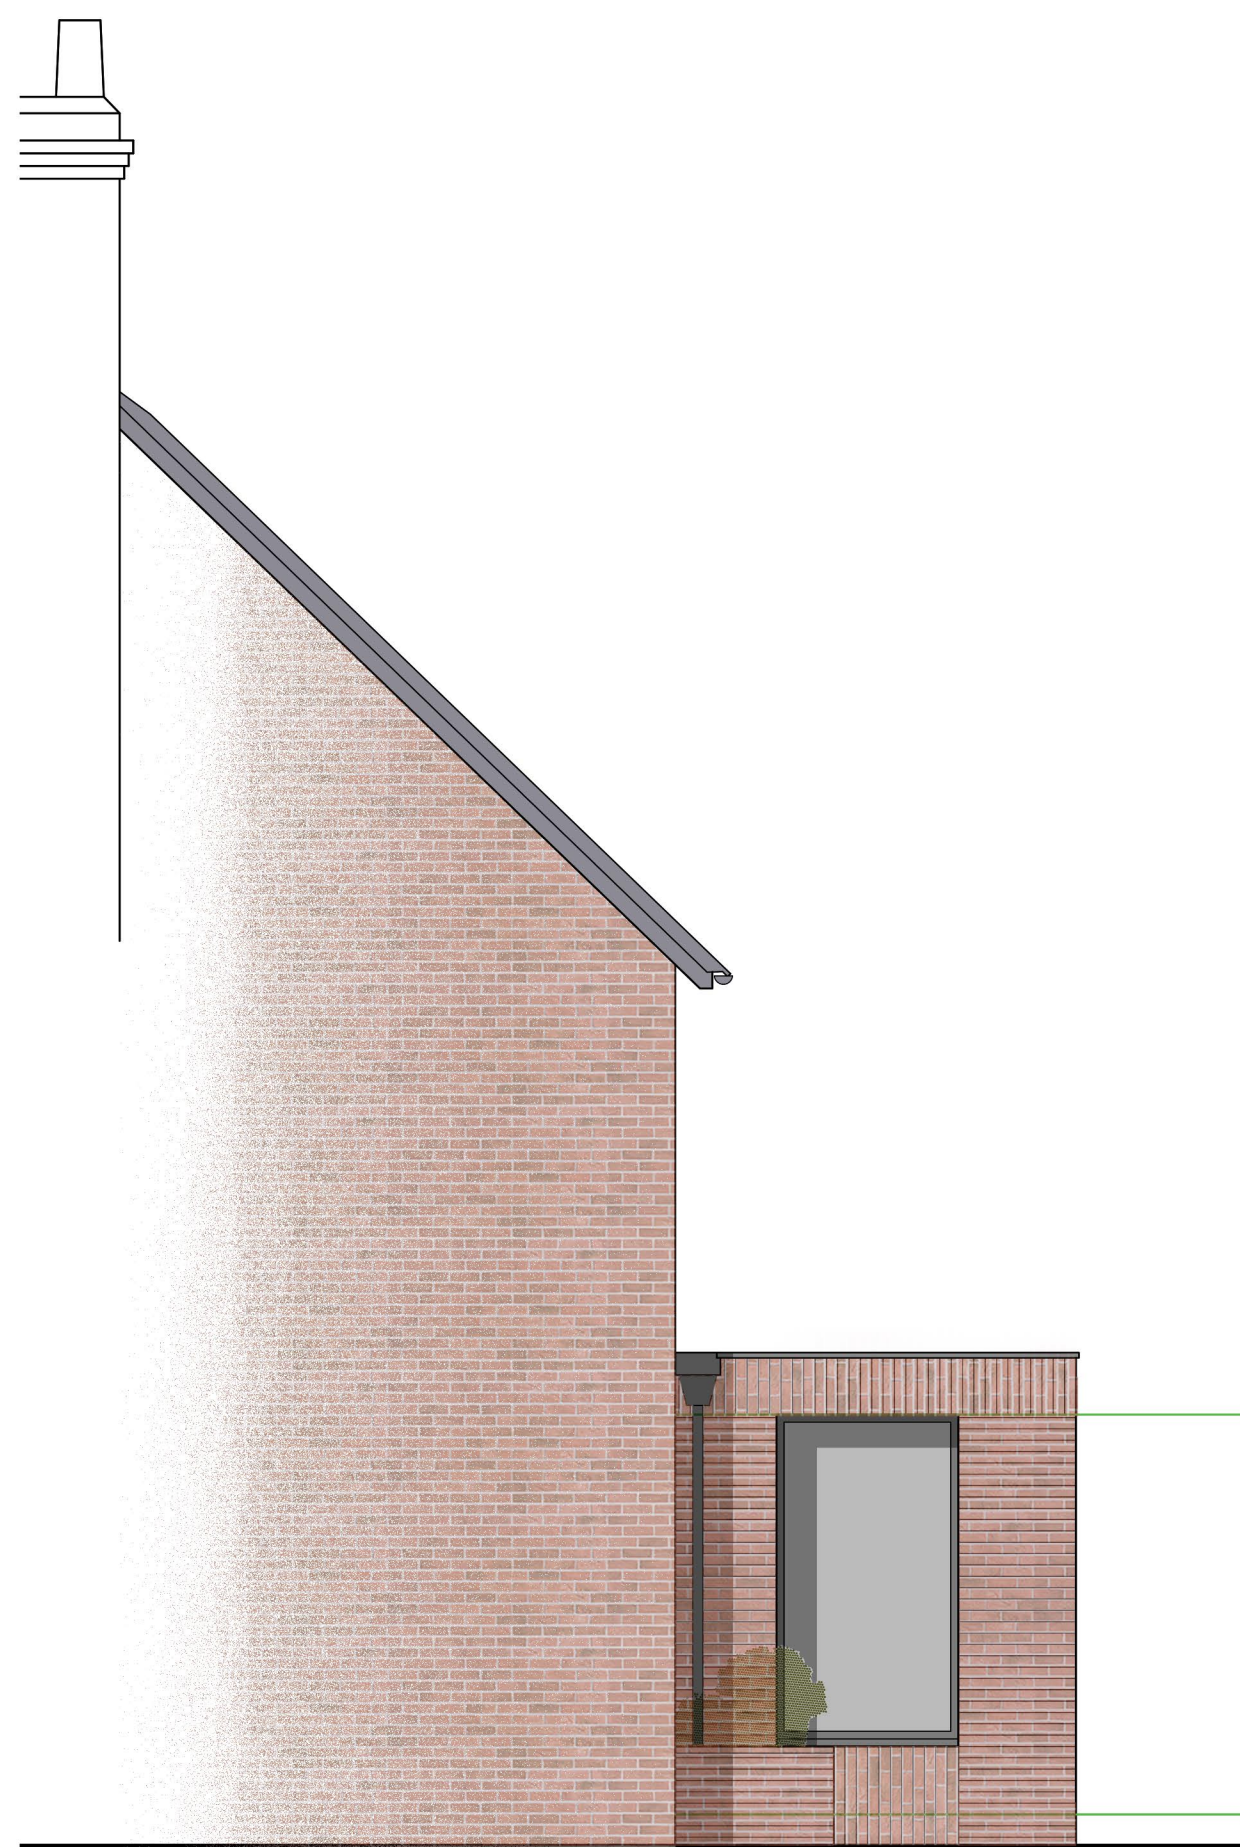

NORTH FACING ELEVATION



EAST FACING ELEVATION



WEST FACING ELEVATION