


KEY:

1. Existing entrance porch to be removed and replaced with new single-storey rendered entrance porch
2. Existing two-storey rear extension to be replaced with a new two-storey rendered extension
3. New double-glazed uPVC casement window, colour: TBC
4. New double-glazed uPVC entrance door, colour: TBC
5. Remove wall and chimney breast between living and dining room
6. Remove chimney breast to bedroom one
7. New 100mm thick insulated timber stud partitions to form shower room and bedroom three
8. New flat roof construction to two-storey extension
9. New concrete plain tile covered roof

TAPE STREET

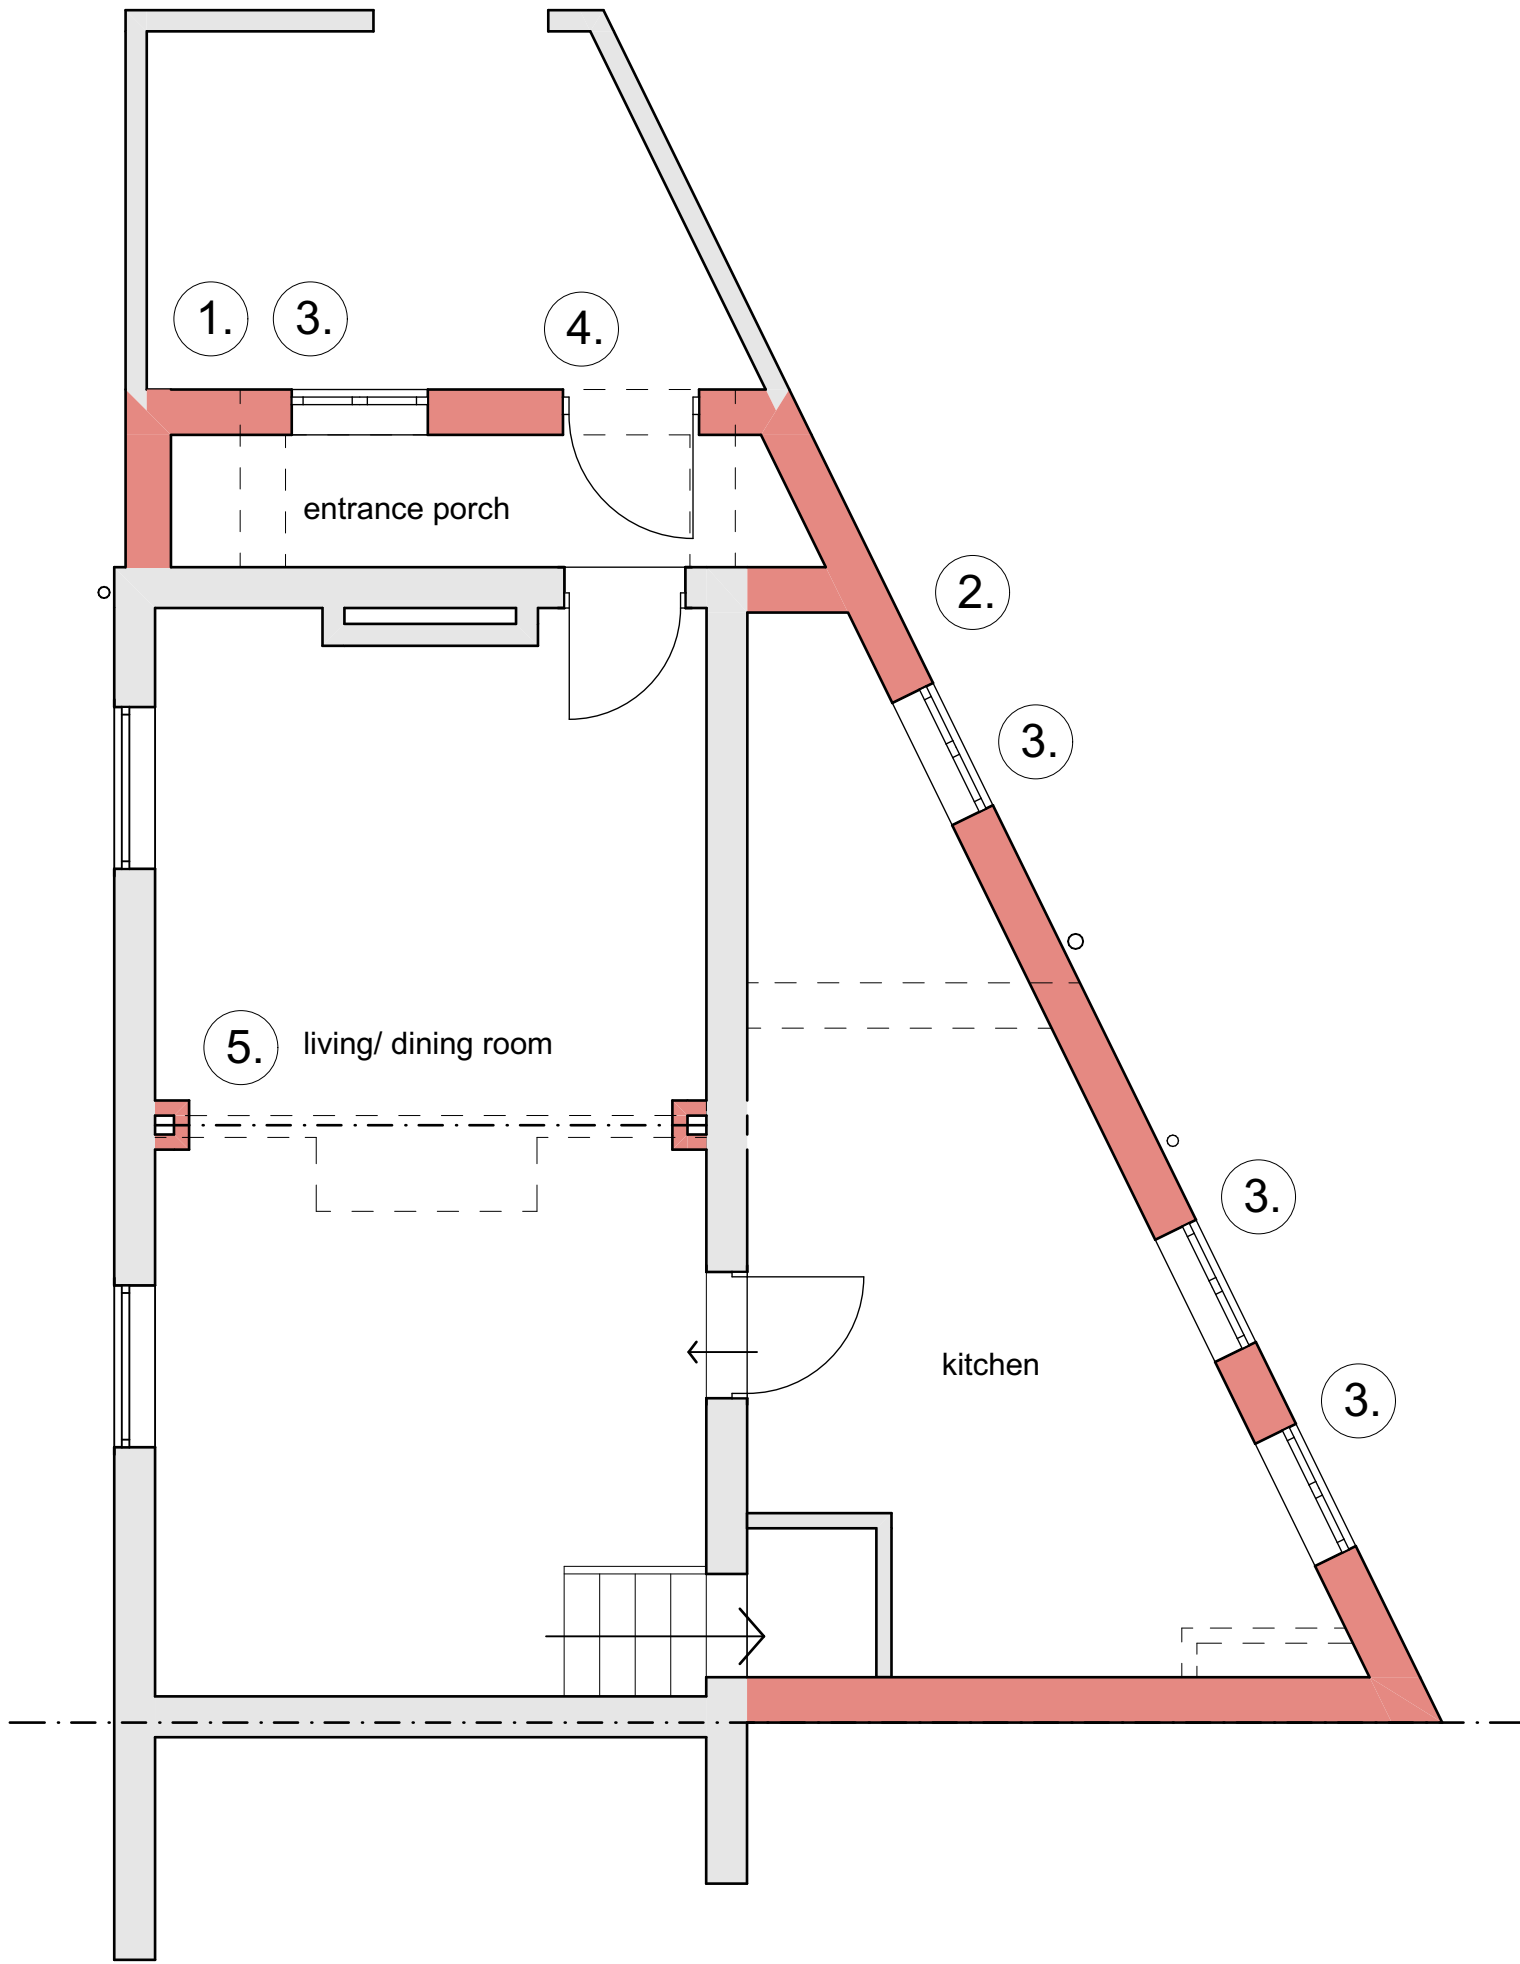

1

GF-Ground Floor

1:50

2

01-First Floor

1:50

6

RF-Roof

1:50



3

West (front) Elevation


1:50



4

North (Side) Elevation


1:50

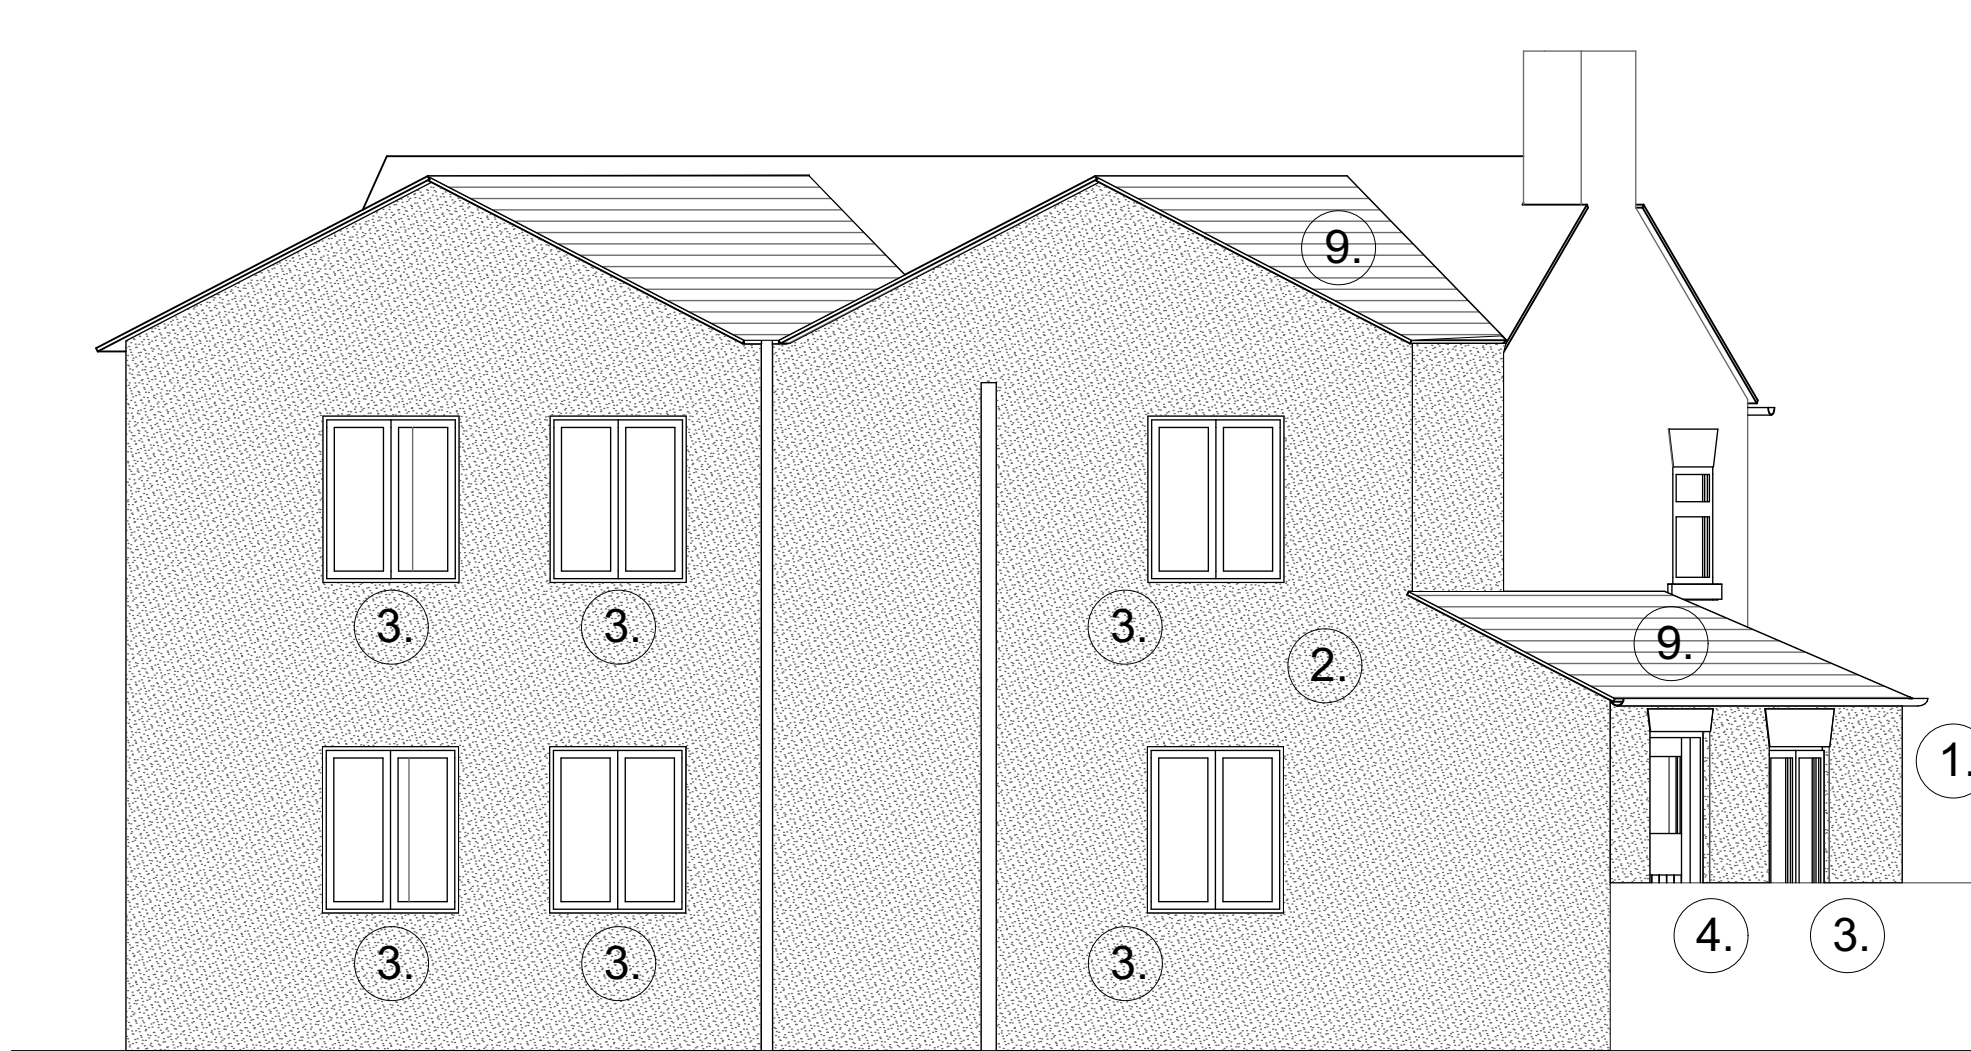

5

East (rear) Elevation

1:50

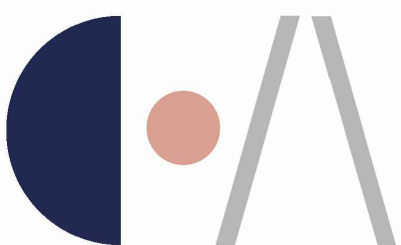

co/\rch.

tel. | 07762 429267
email | hello@coarch.co.uk
website | www.coarch.co.uk

Client
Mr Lee HARVEY

Project Description
Proposed Extension & Alteration to
111 Tape Street, CHEADLE

Drawing Title
Proposed Drawing

Drawing Number
1009-02 B
Revision B

Scale 1:50
Sheet Size A1
Date 10/09/2021

Revisions