


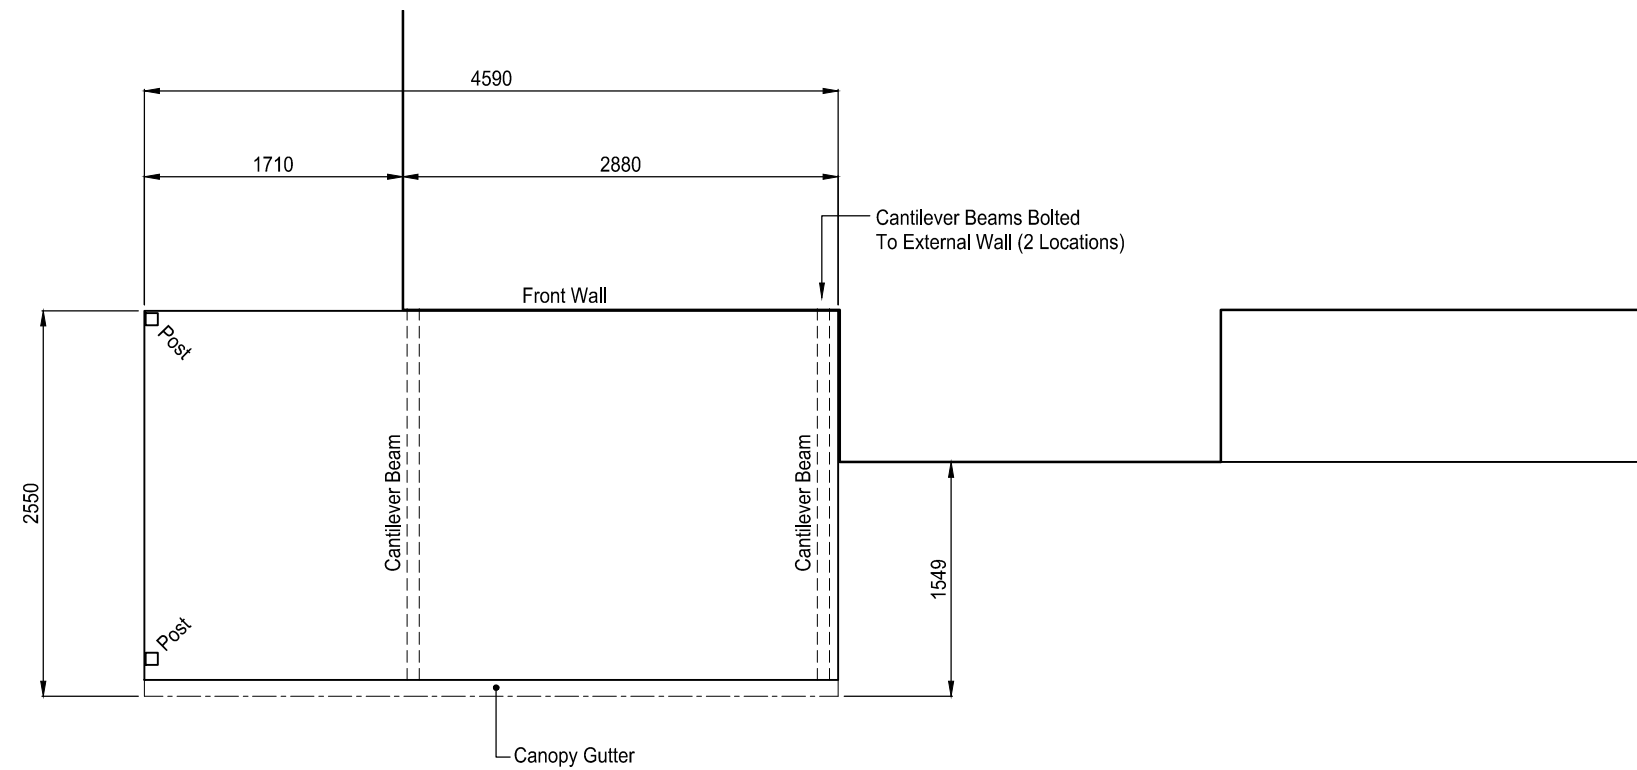

Plan On Canopy
Scale 1:50

