
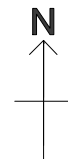


ST8 7RY talbot

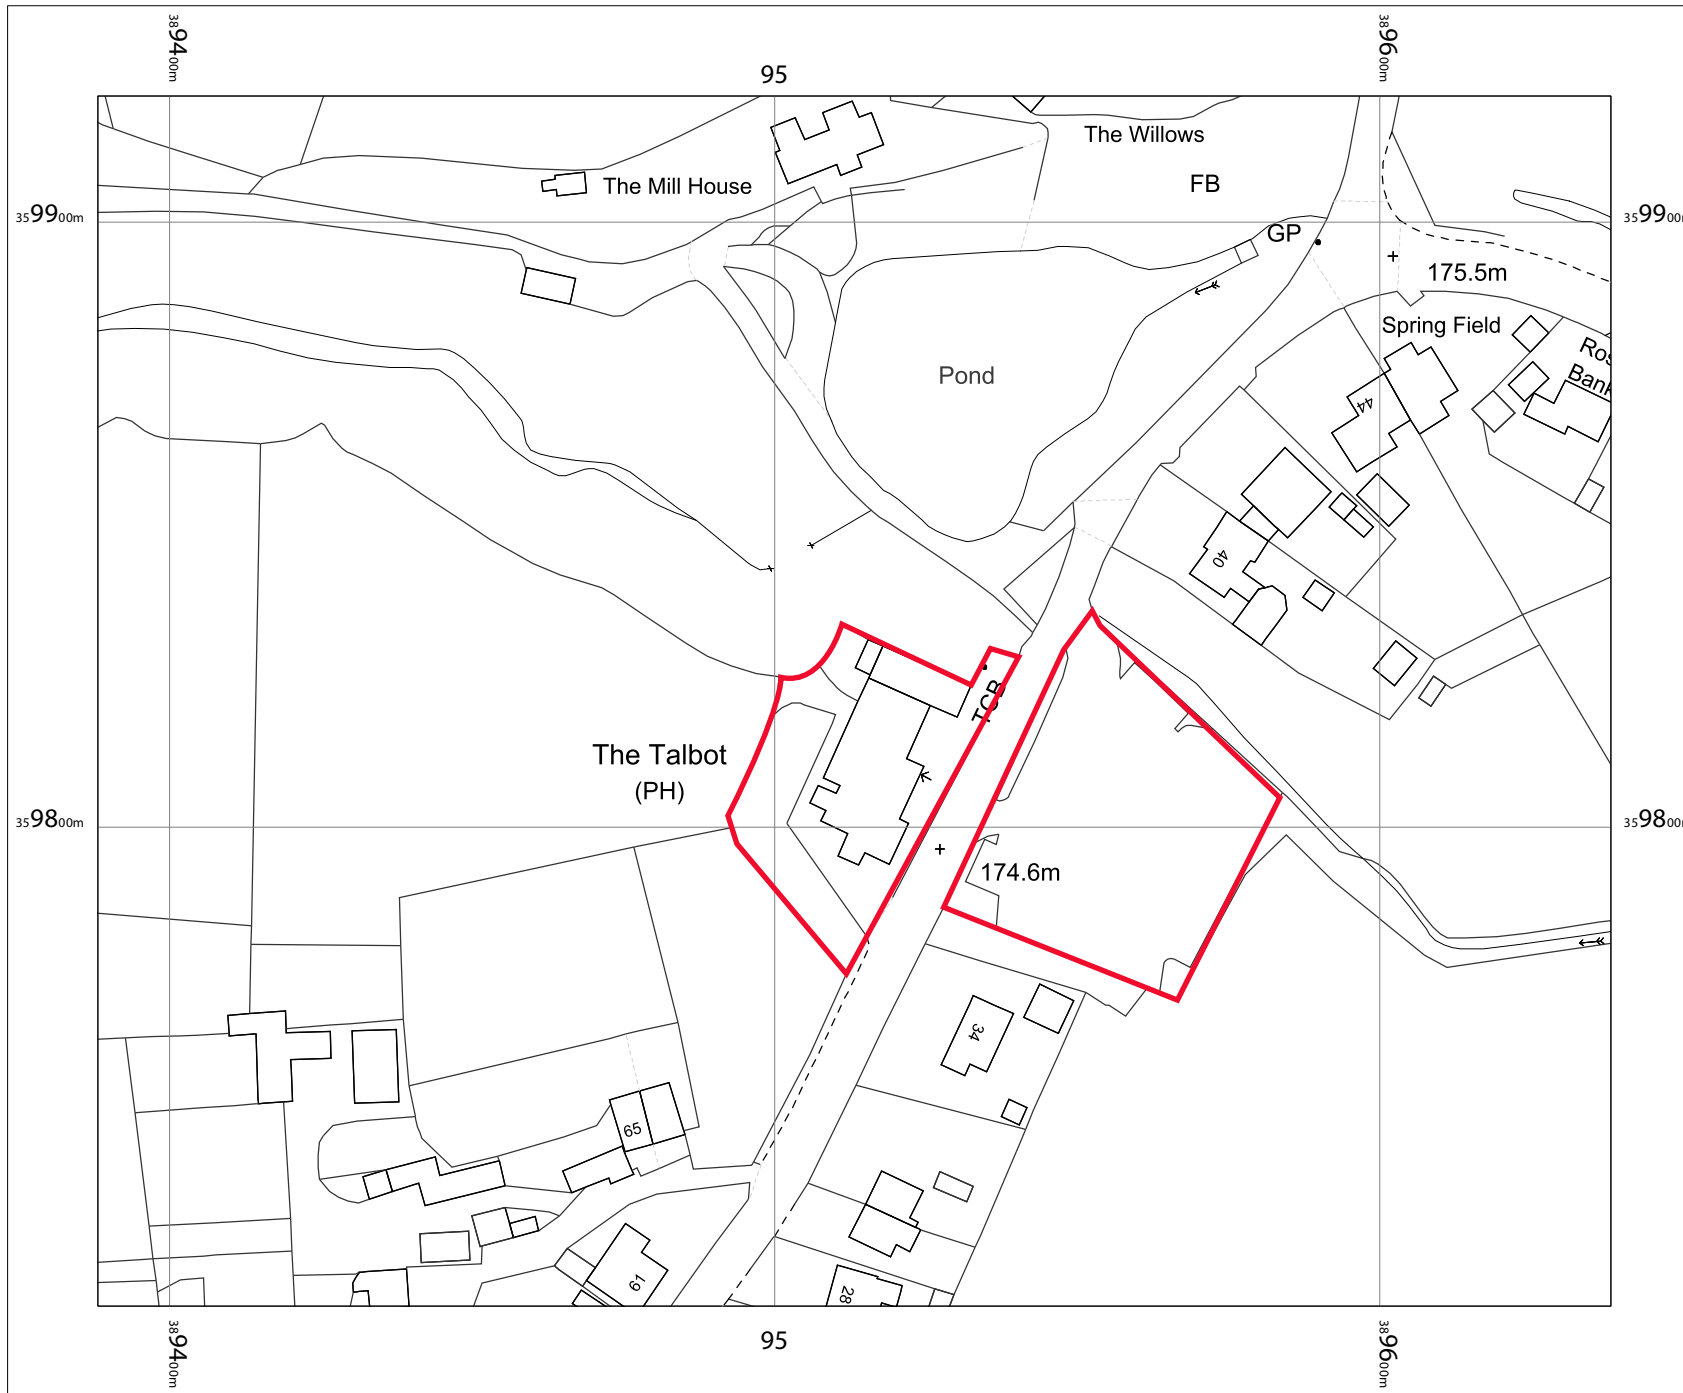

OS MasterMap 1250/2500/10000
scale
Thursday, August 5, 2021, ID:
CM-00982022
www.centremapslive.co.uk

1:1250 scale print at A4, Centre:
389513 E, 359821 N

© Crown Copyright Ordnance
Survey. Licence no. 100019980

