Copyright of this drawing is vested in the Architect and it must not be copied or reproduced without consent. Figured dimensions only are to be taken from this drawing. All contractors must visit the site and be responsible for taking and checking all dimensions relative to their work. Hewitt&Carr Architects Ltd are to be advised of any variation between drawings and site conditions.
CLIENTS ARE ADVISED TO CLARIFY DIMENSIONS WITH THE ARCHITECT PRIOR TO SETTING OUT AND NOT TO SCALE FROM THE DRAWING

Rev.	Drawn	Comments	Date
A	BVC	Window heads raised to existing level.	31.08.21
B	BVC	Amendment to red edge and addition of site plan.	09.09.21

1:50
1m 0 1m 2m 3m 4m 5m

1:1250
25m 0 25m 50m 75m 100m 125m

1:200
4m 0 4m 8m 12m 16m 20m

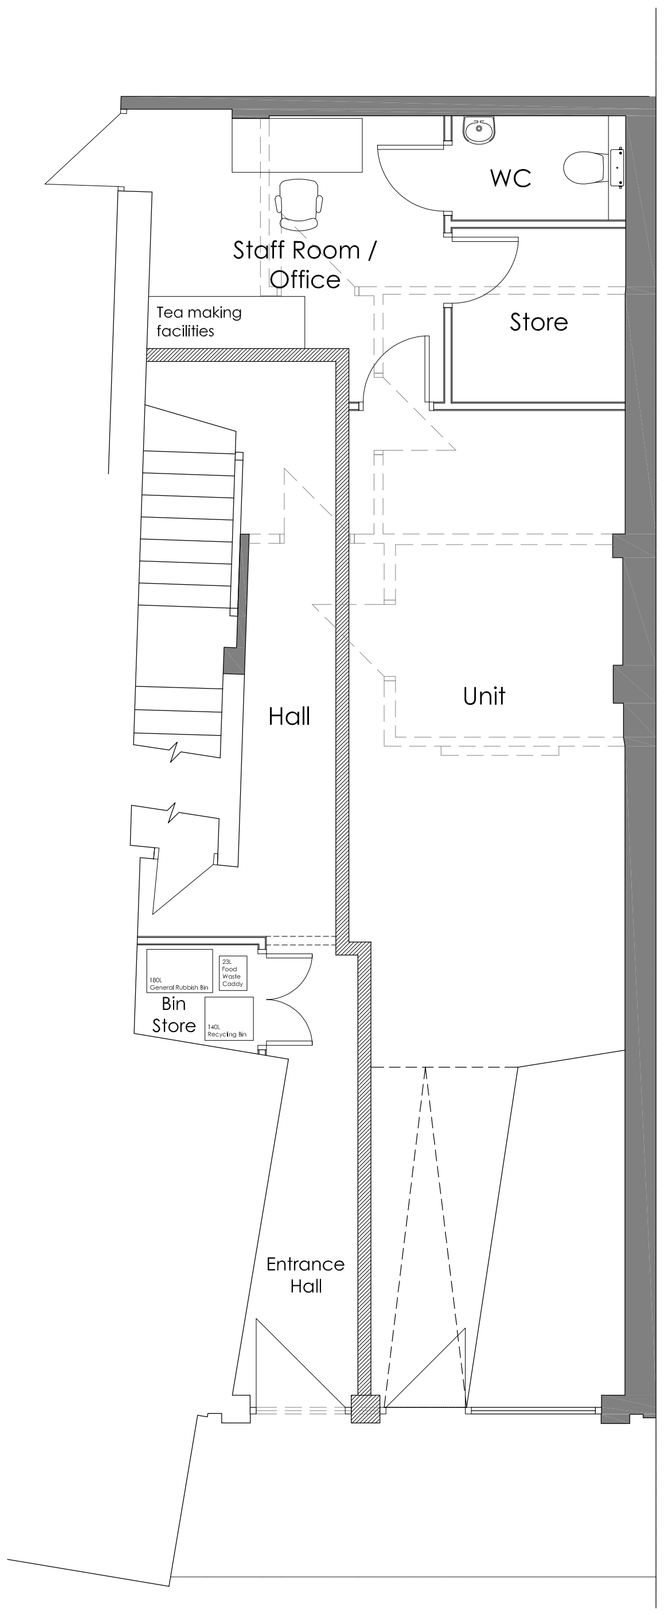

Ground Floor Plan 1:50

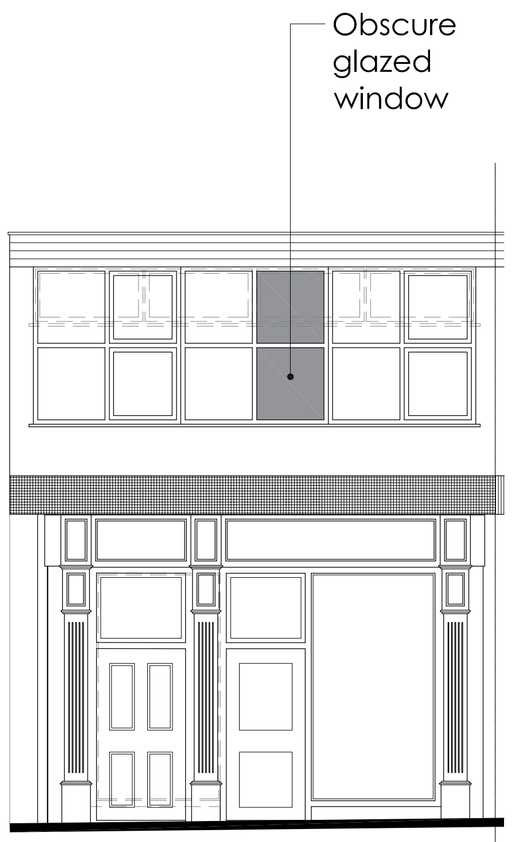

Front Elevation 1:50

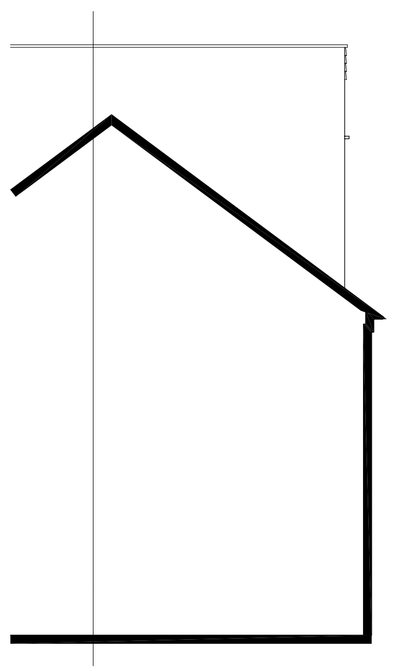

Side Elevation 1:50

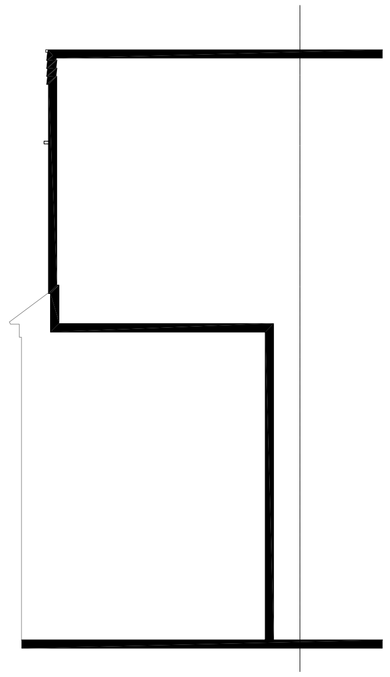

Section 1:50

First Floor Plan 1:50

Ordnance Survey © Crown copyright 2021 All rights reserved. Licence number 100051789

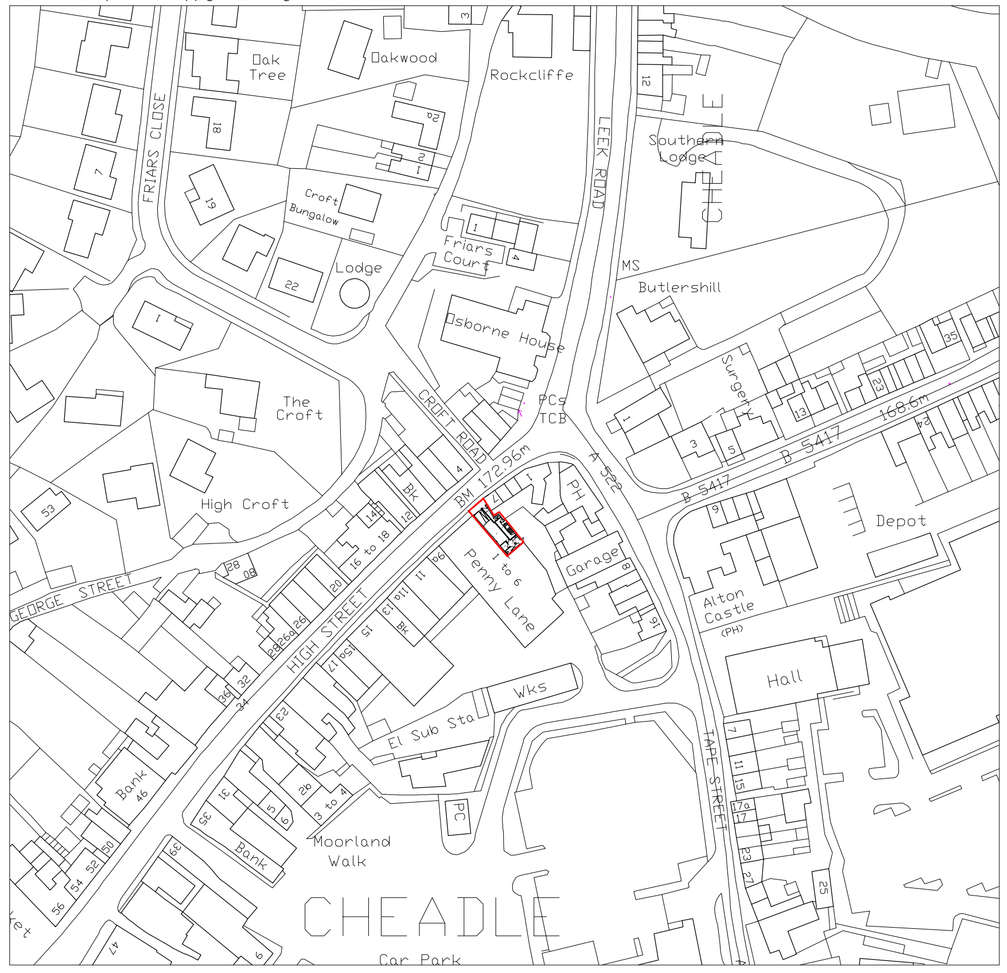

Location Plan 1:1250

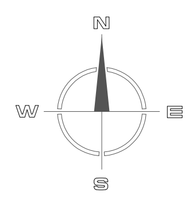

Ordnance Survey © Crown copyright 2021 All rights reserved. Licence number 100051789

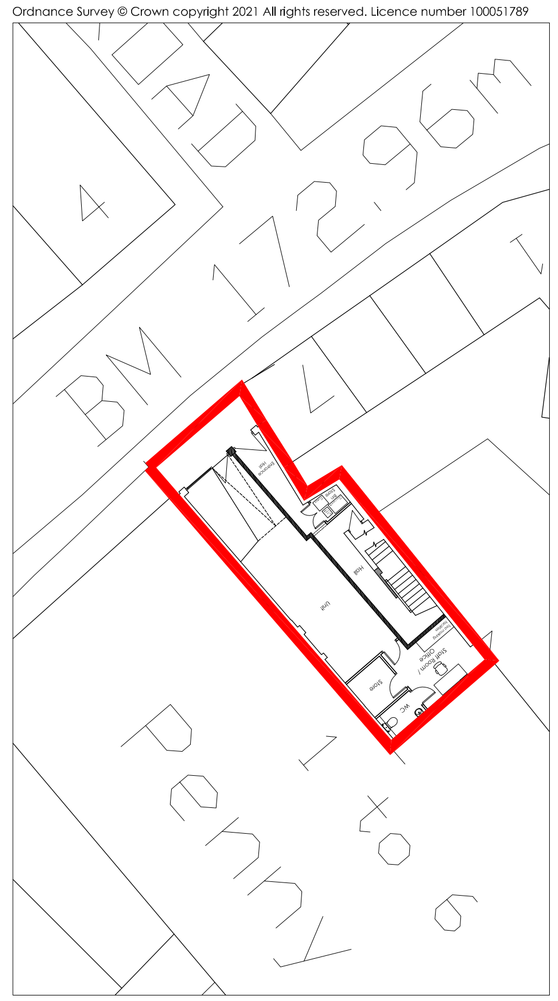

Site Plan 1:200

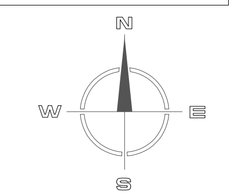

Hewitt&Carr Architects
A: Daisybank House | 17-19 Leek Road | Cheadle | ST10 1JE
T: 01538 756888
E: enquiries@hcarchitects.co.uk
W: www.hcarchitects.co.uk

Client
Mars Investments SPV

Project
Proposed Conversion of Upper Floor
7a High Street, Cheadle

Title
Plans & Elevations as Proposed

PLANNING

Status
Planning

Date August 2021 Drawn SG/BC

Scale @A1 As Stated Checked

Project No 01098 Drawing No. PL(0)02 Rev B