
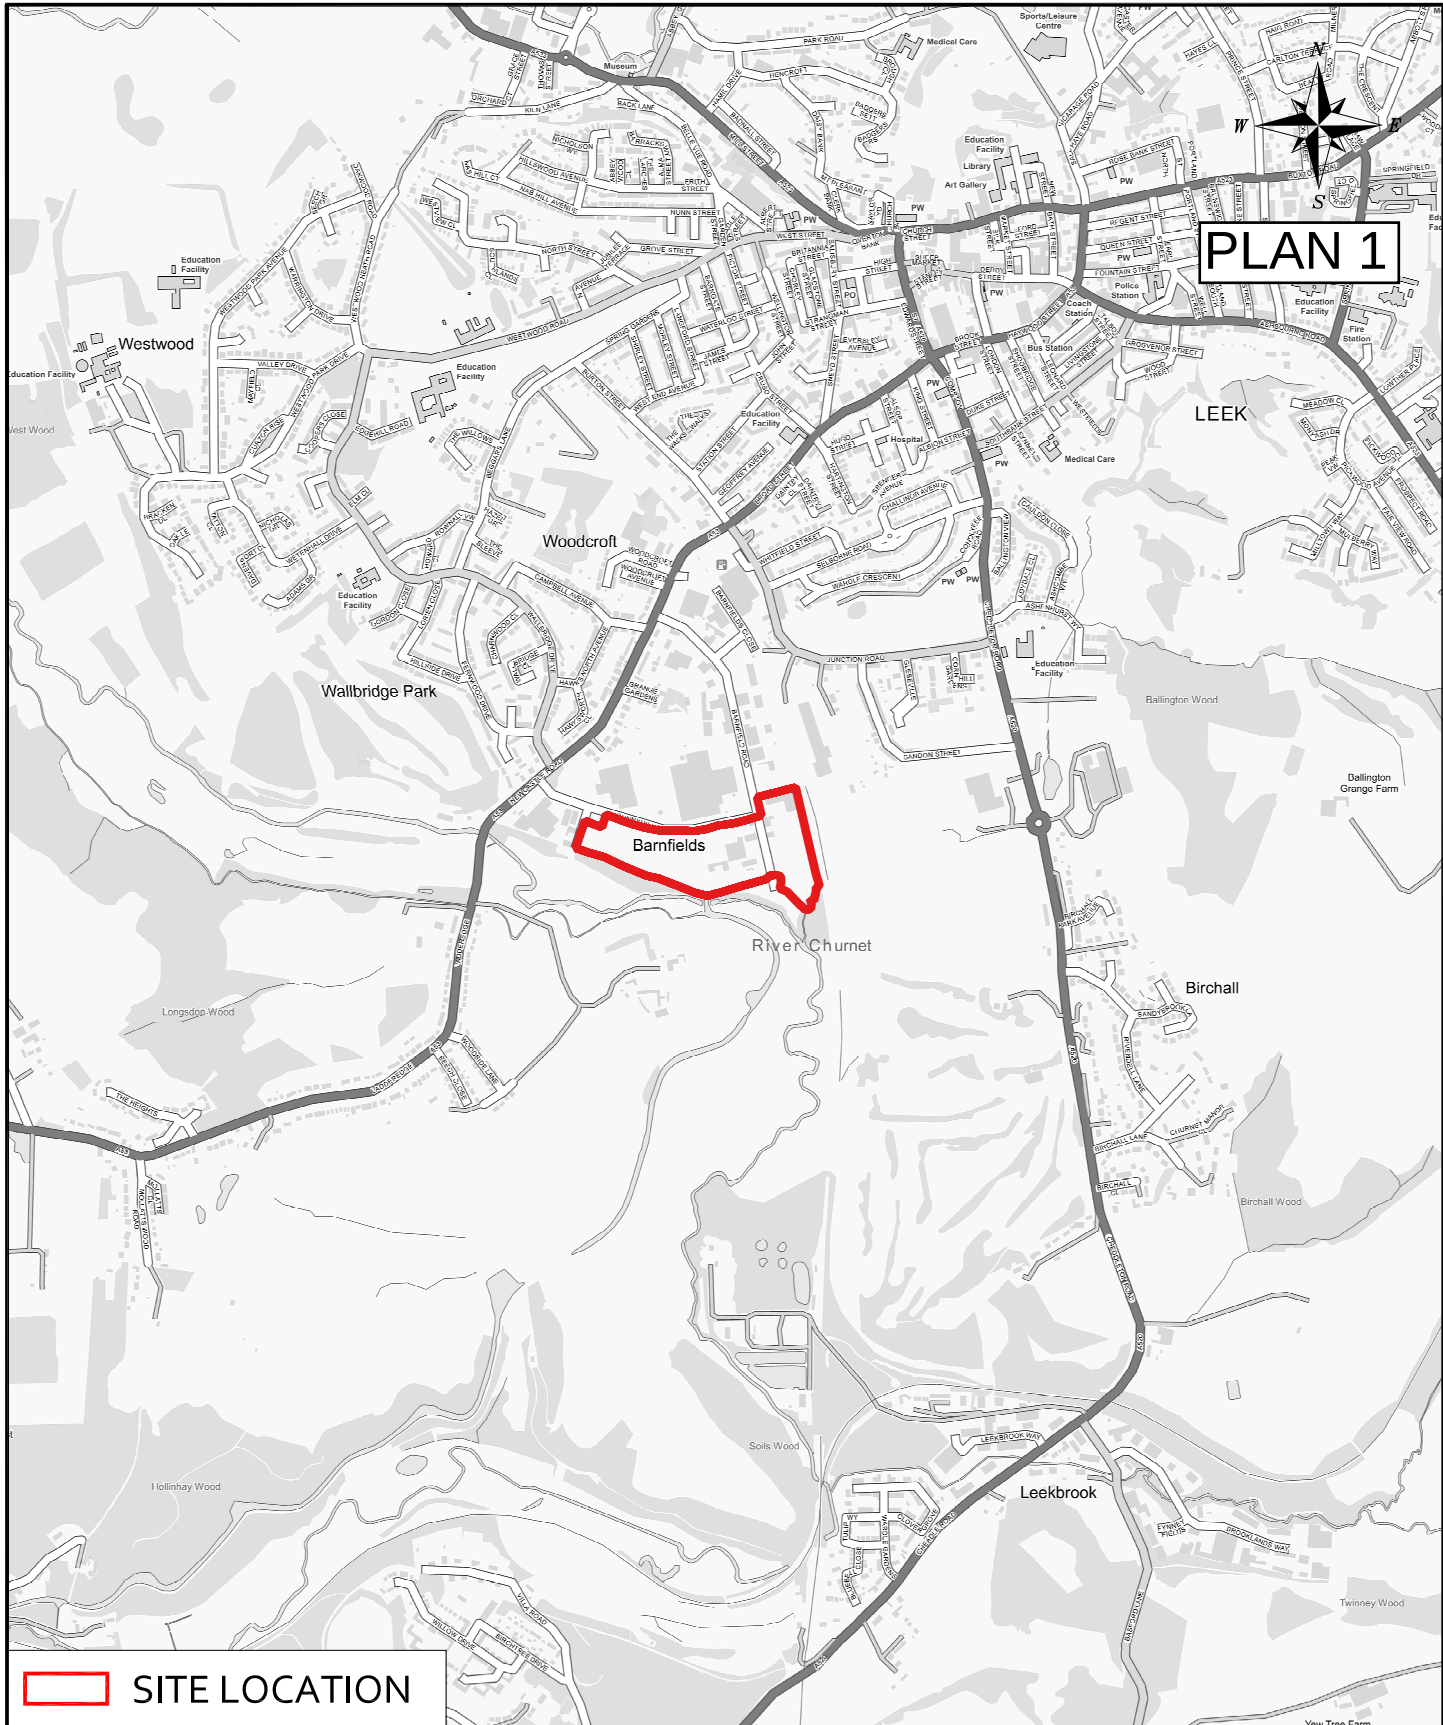


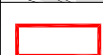

 SITE LOCATION

CLIENT:				
CASEY				
DRAWING TITLE:				
LAND OFF SUNNYHILLS ROAD, LEEK				
SITE LOCATION PLAN				
DRAWN:	DATE:	CHECKED:	DATE:	SCALES:
GM	10.08.21	TSB	10.08.21	NTS @ A4

Croft Transport Planning & Design 340 Deansgate Manchester M3 4LY Email: info@crofts.co.uk Tel: 0161 837 7380 Web: www.eddisons.com/services/transport-planning	
DRAWING NUMBER:	REVISION:
3454-01	-