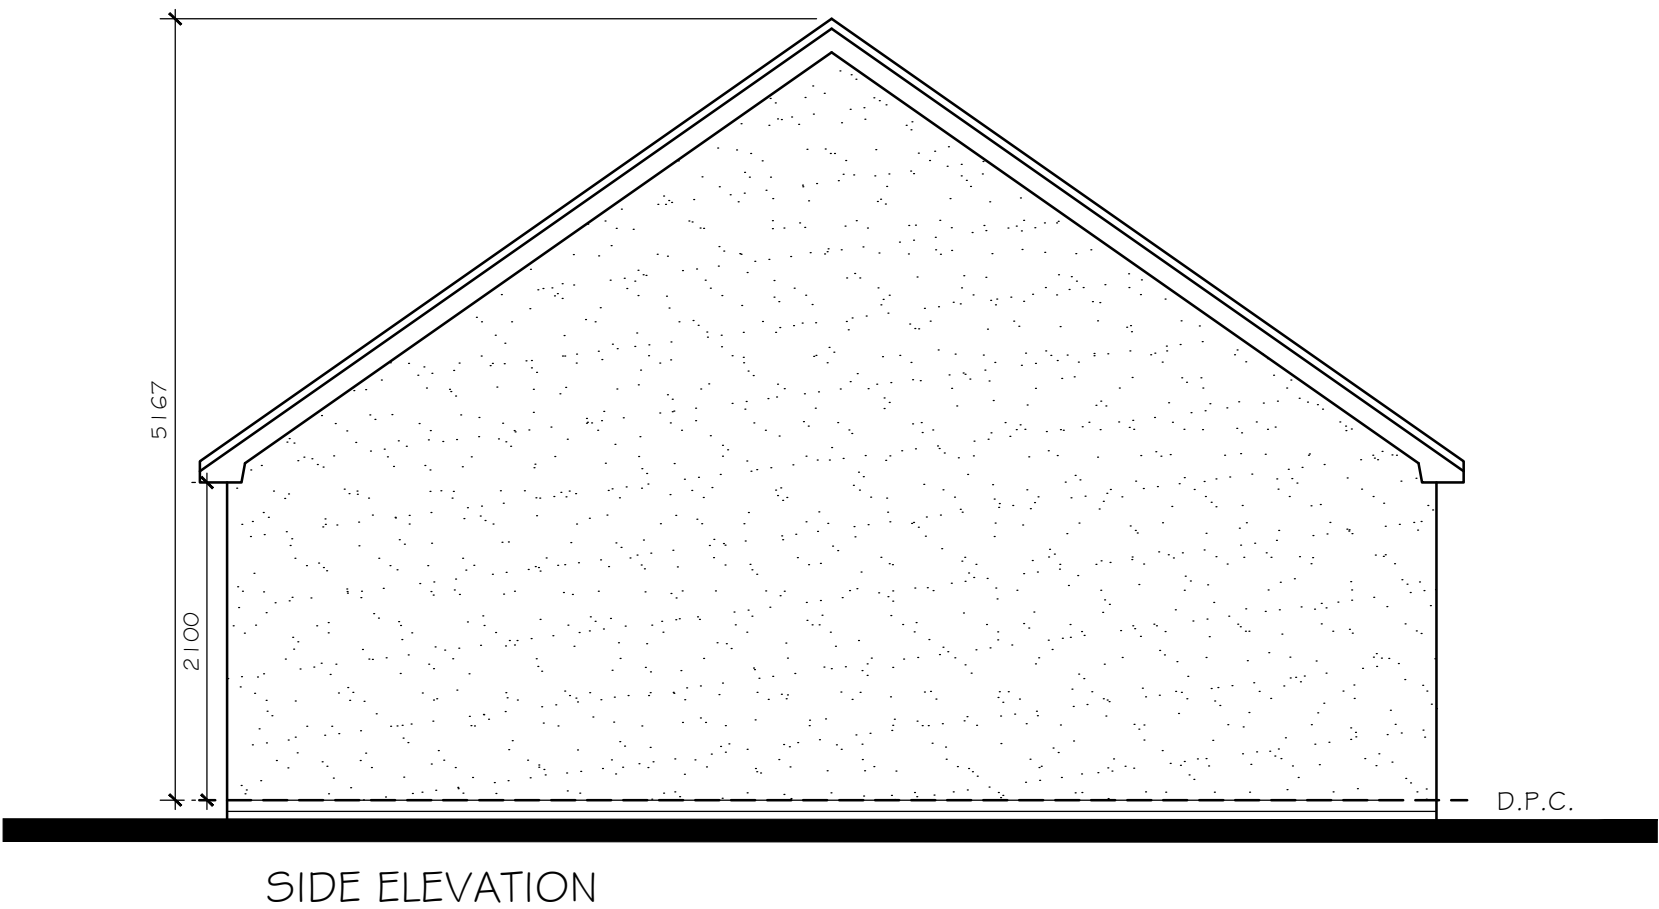
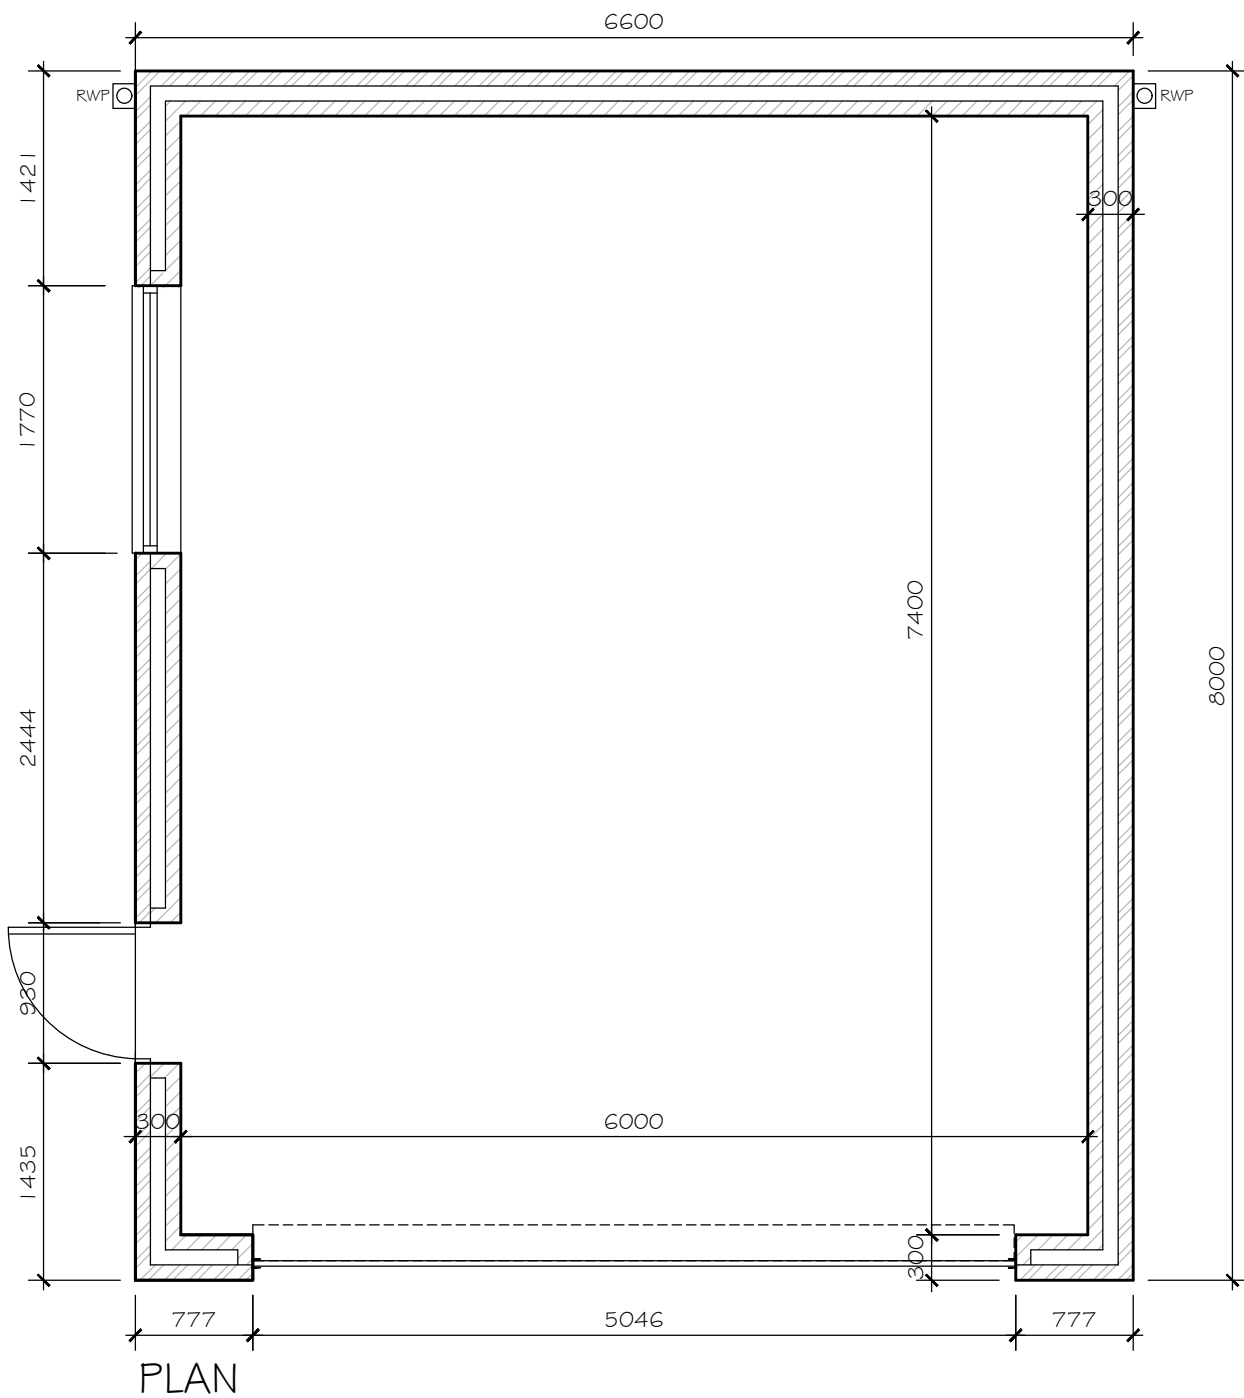
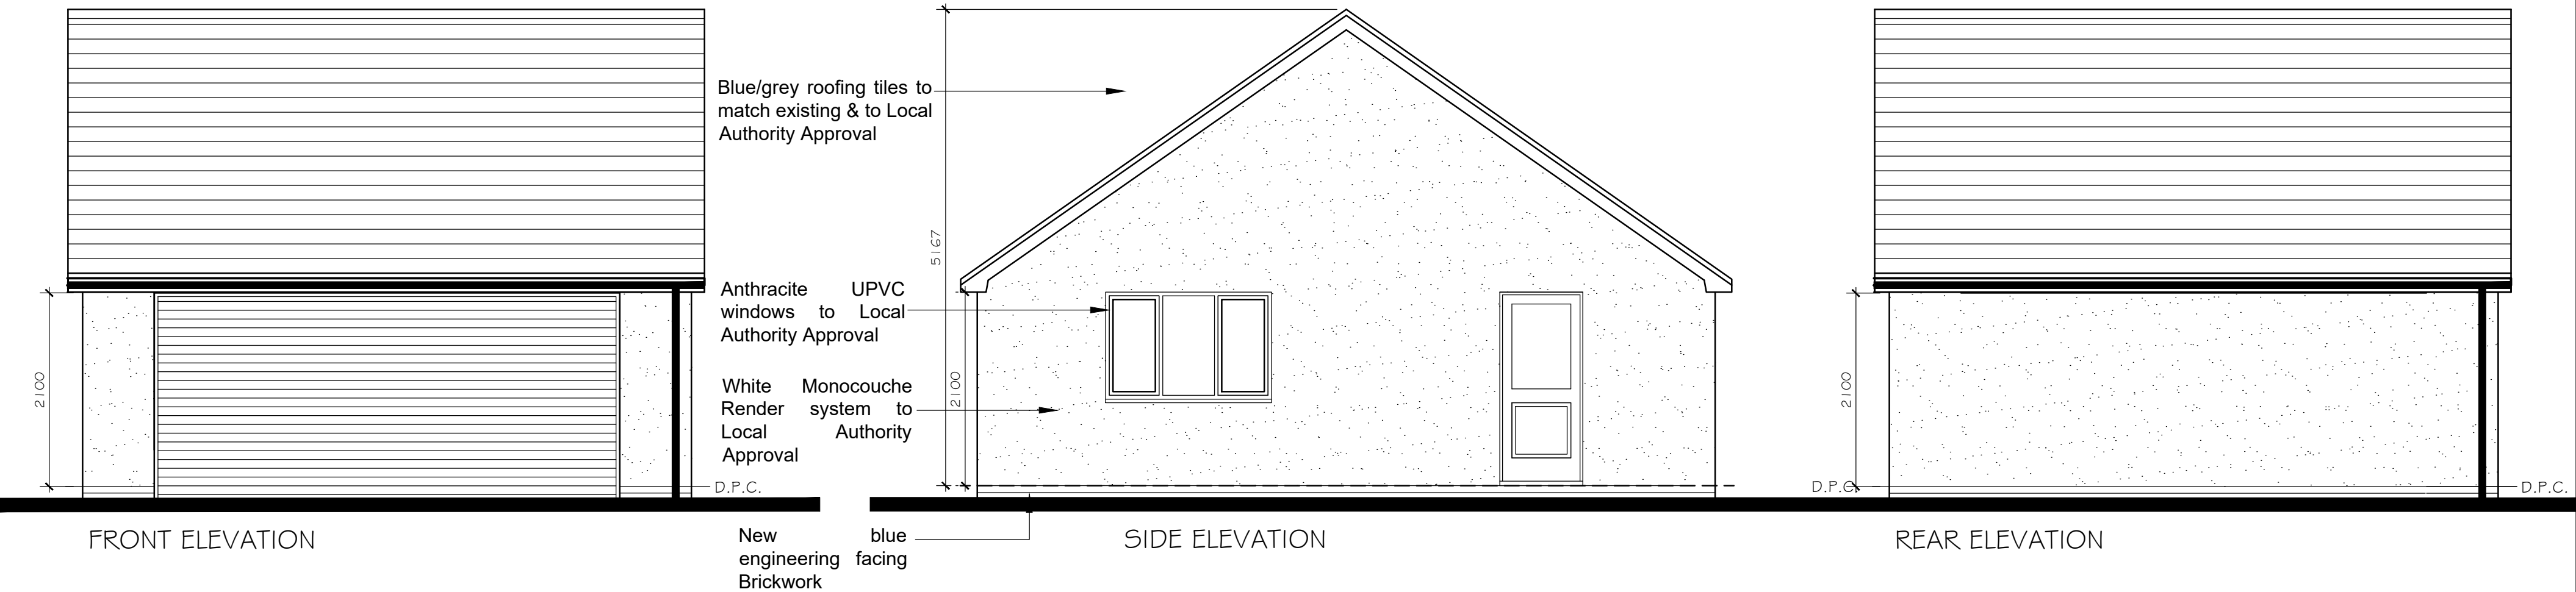


REV	DATE	DESCRIPTION	BY
APPLICANT:			
Mr & Mrs Chell			
PROJECT:			
Proposed Extension & Alterations at 'Hillcrest', No.5 Froghall Road, Ipstones, Staffordshire ST10 2NA			
DRAWING TITLE:			
PROPOSED GARAGE PLAN			
SCALE:		PLAN DETAILS:	
1:50 @ A1		TOTAL SQFT -	
PLAN REF:	SPEC	REV	TOTAL SQM -
5773/PD/05		A	