


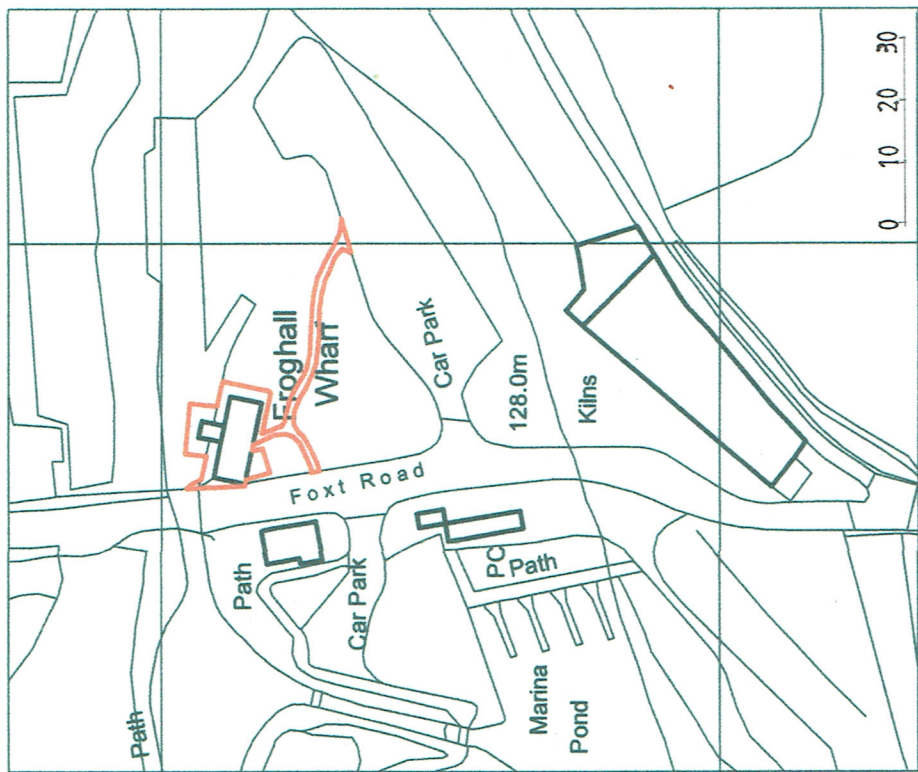

LOCATION PLAN 1:1250

Project Title
Proposed Change Of Use
At
Froghall Wharf
Foxt Road
Stoke on Trent
ST10 2HJ

Drawing Title

Location & Block Plans

Scale 1:1250 & 1:500 @ A3

Date 22nd August 2021

Project Nr.

SA

Drawing Nr.

4

PROPOSED SITE
PROPOSED FIRST FLOOR
FROGHALL WHARF

Froghall
Wharf

Foxt Road

Car Park

128.0m

Kilns

Path

Car Park

PC Path

ina

0 10 20

1:500

BLOCK PLAN