


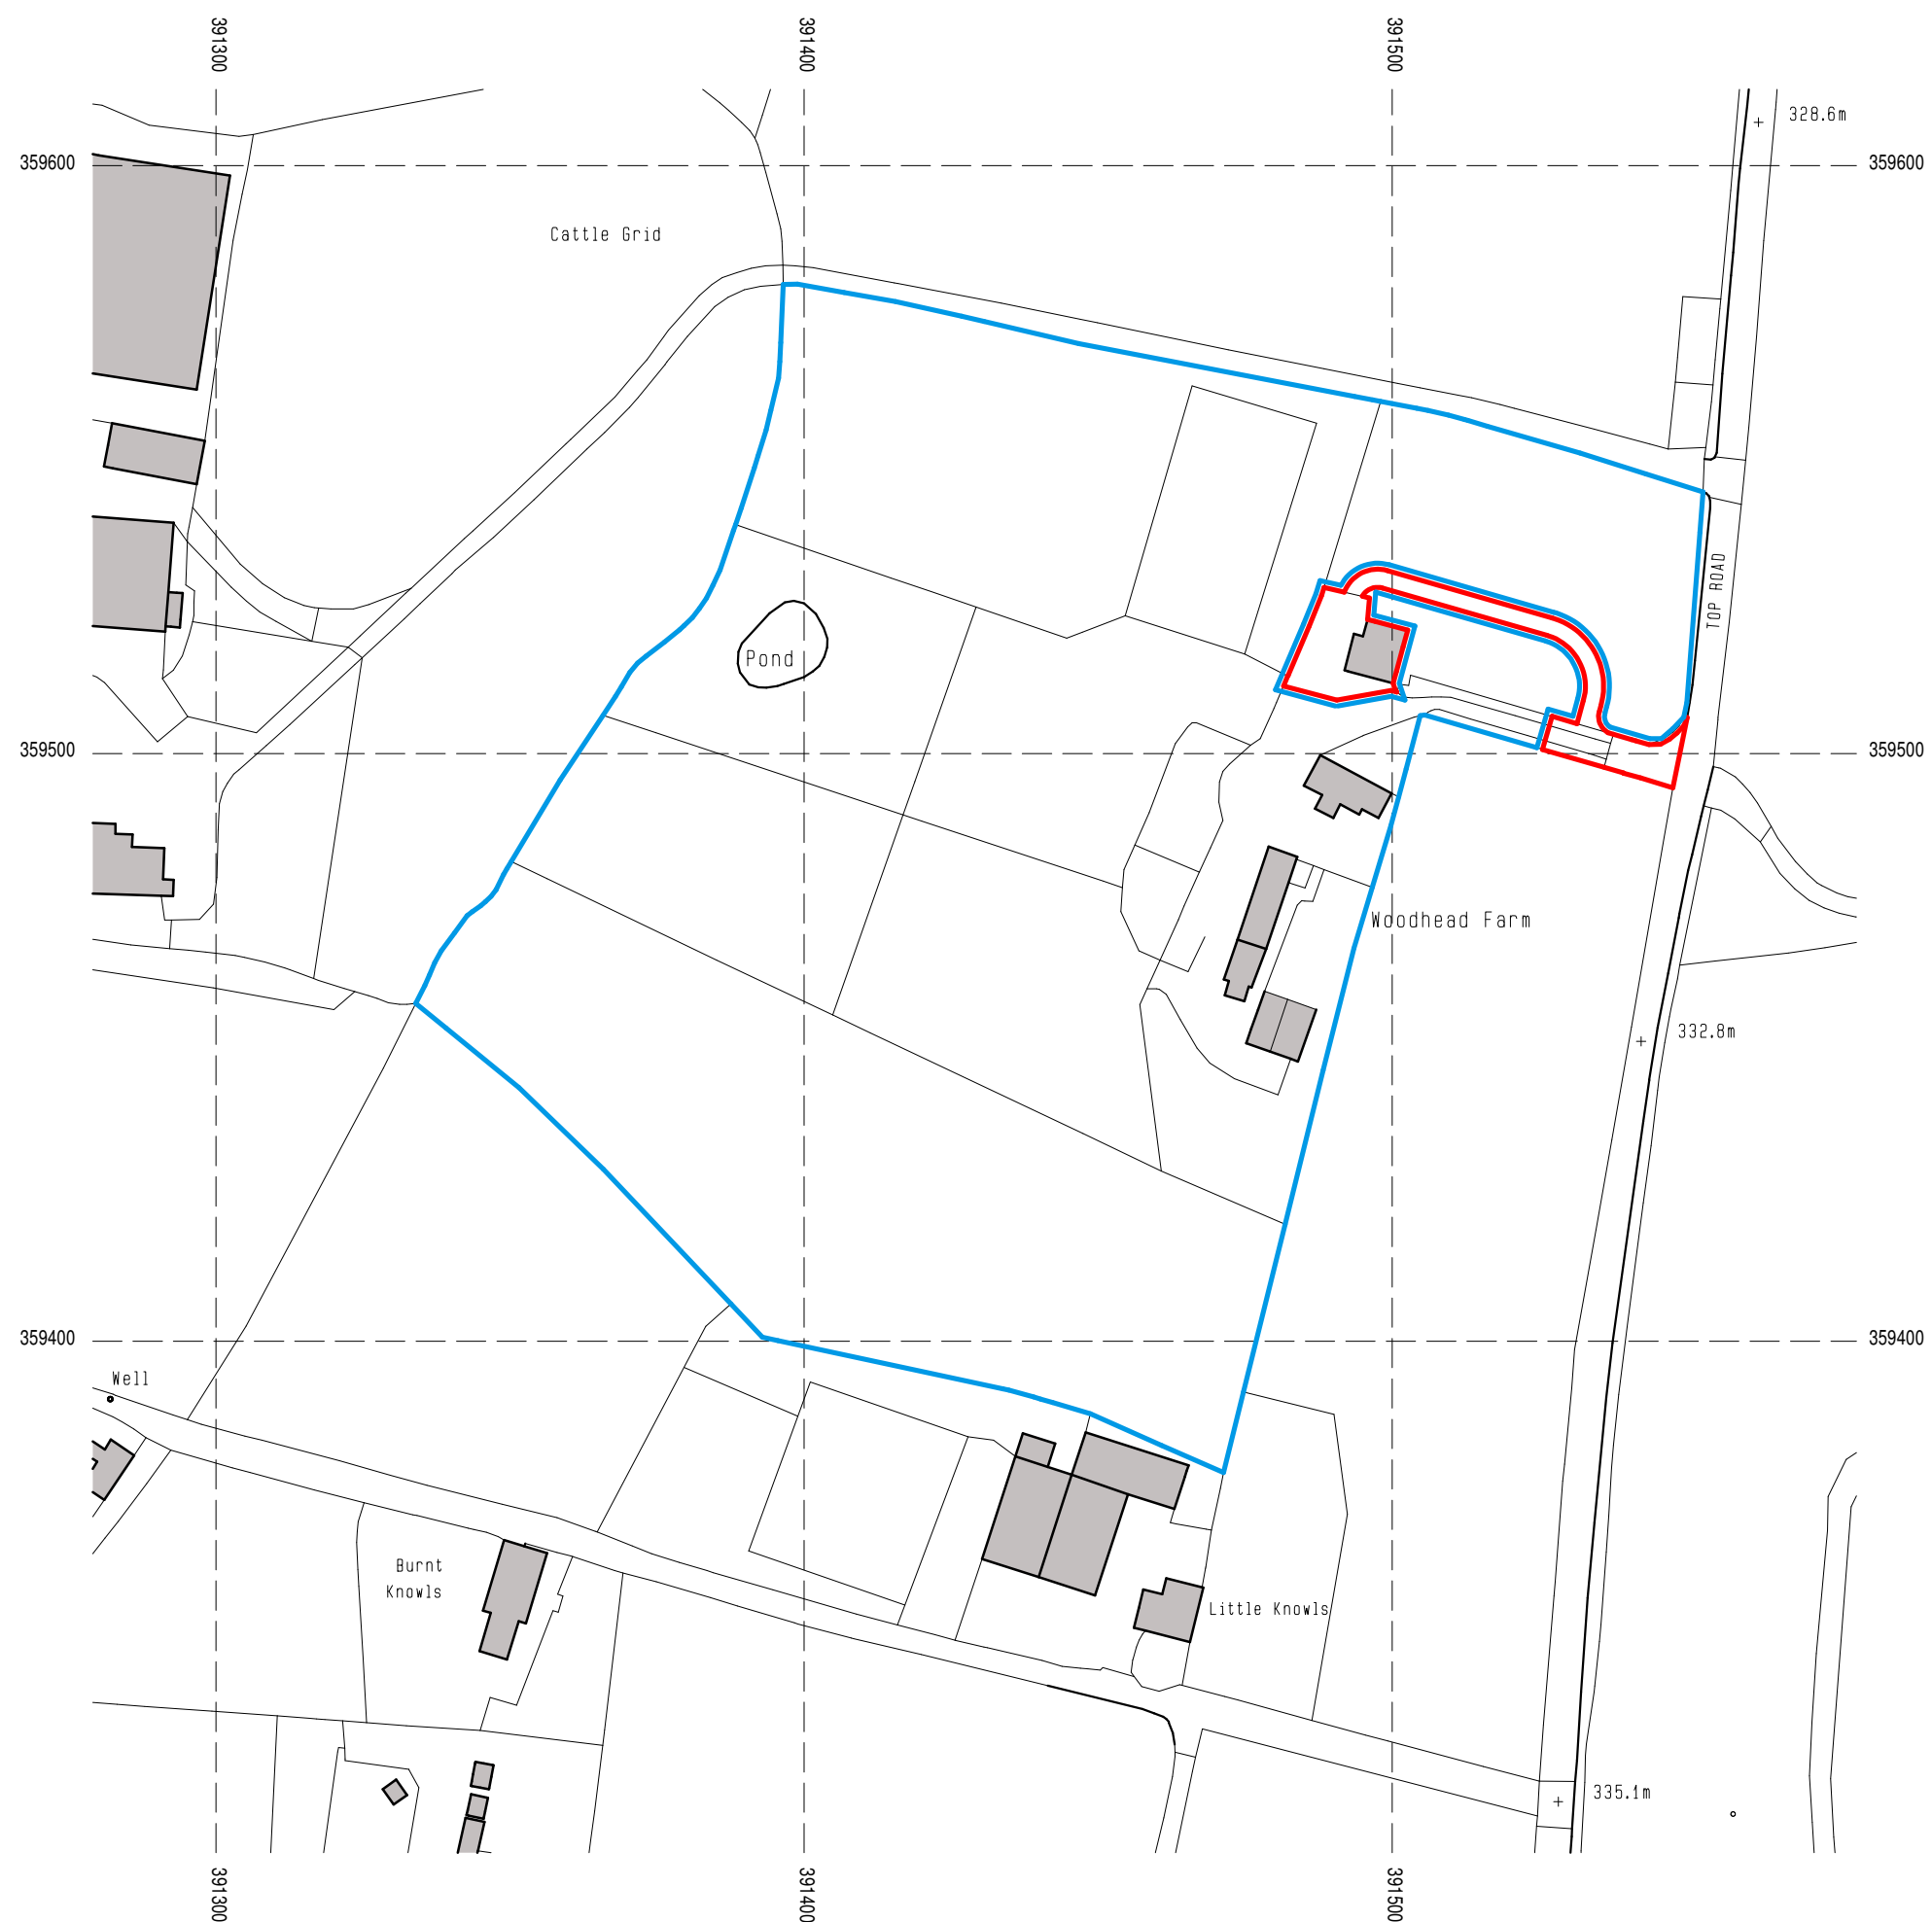


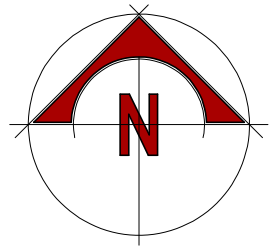


LOCATION PLAN

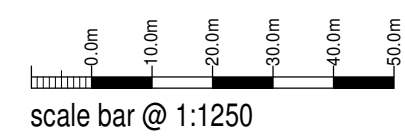

scale bar @ 1:1250

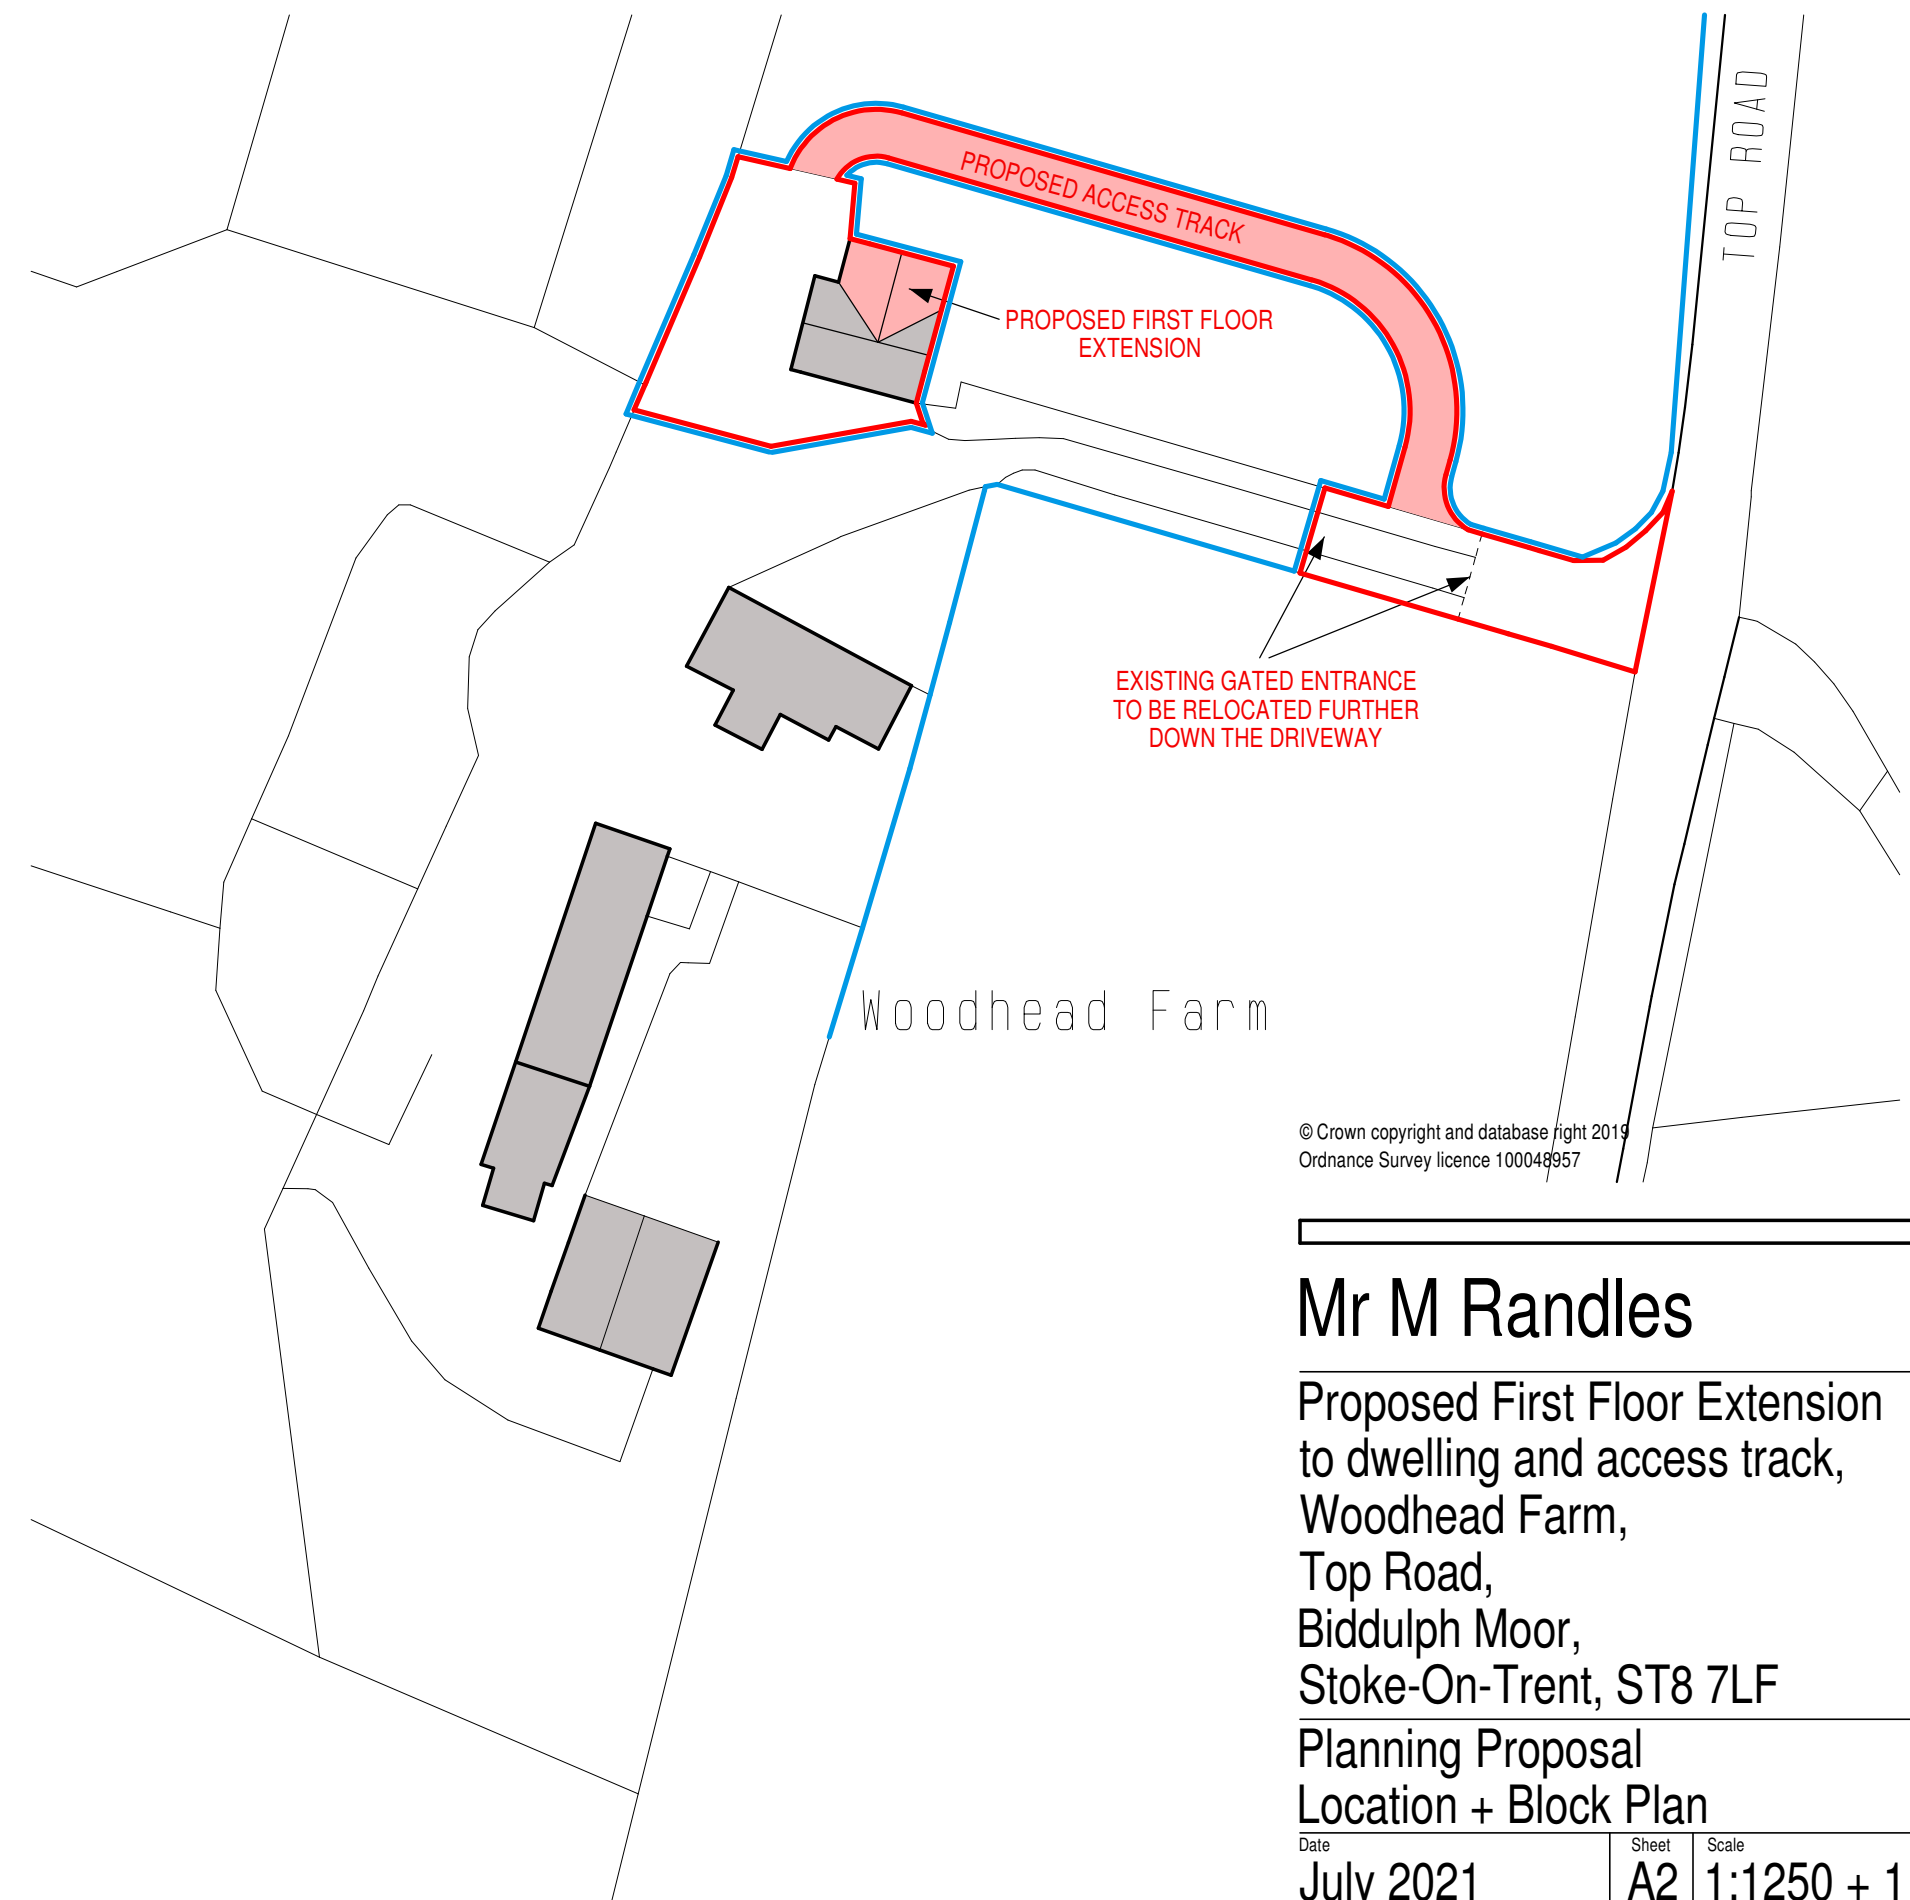

BLOCK PLAN

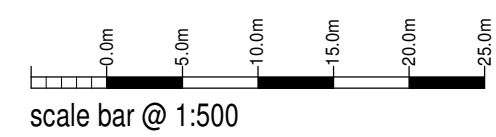

scale bar @ 1:500

© Crown copyright and database right 2019
Ordnance Survey licence 100049957

Mr M Randles

Proposed First Floor Extension
to dwelling and access track,
Woodhead Farm,
Top Road,
Biddulph Moor,
Stoke-On-Trent, ST8 7LF

Planning Proposal		Location + Block Plan	
Date	July 2021	Sheet	A2
Org No.	2019-2530-16	Scale	1:1250 + 1:500
		Rev.	-
		Drawn	NAW



10 Cawdry Buildings, Fountain Street, Leek. ST13 6JP
Telephone: 01538 386002
E-mail: info@sammons ltd.co.uk
Web: www.sammons ltd.co.uk

This drawing is copyright.
All dimensions must be checked prior to commencement.