

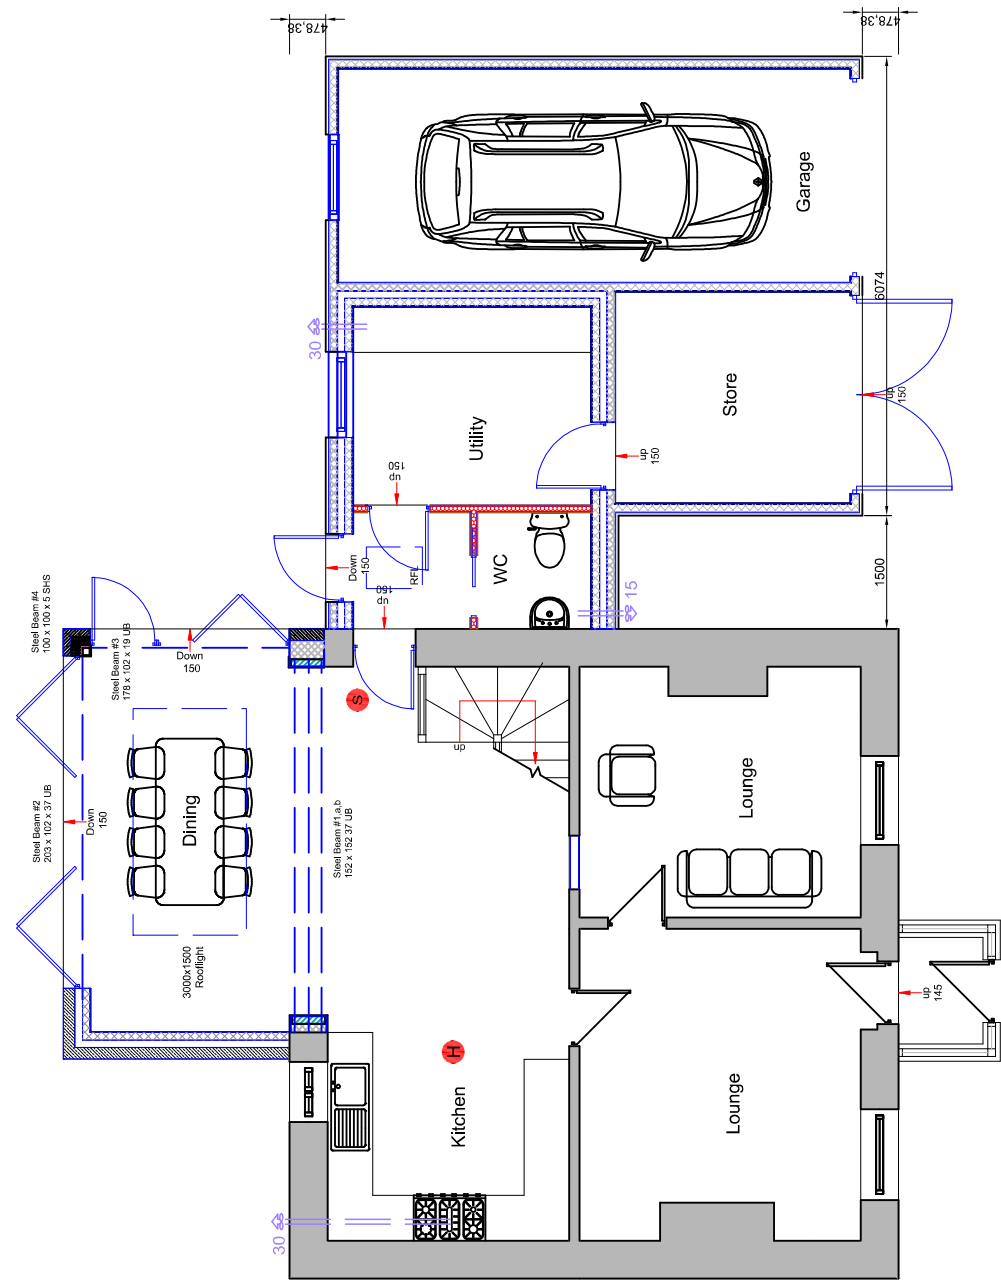
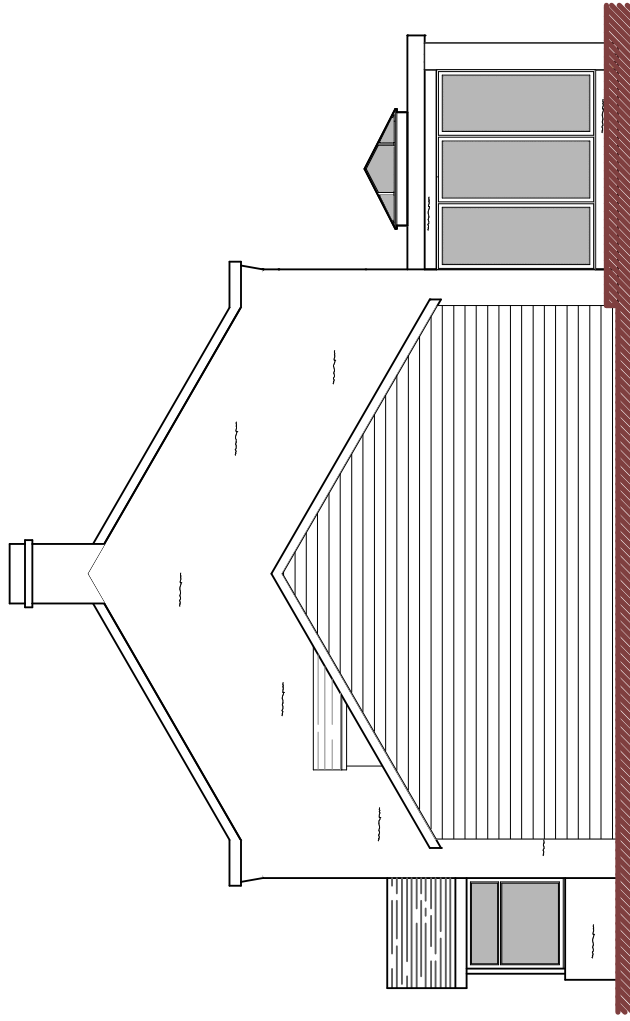


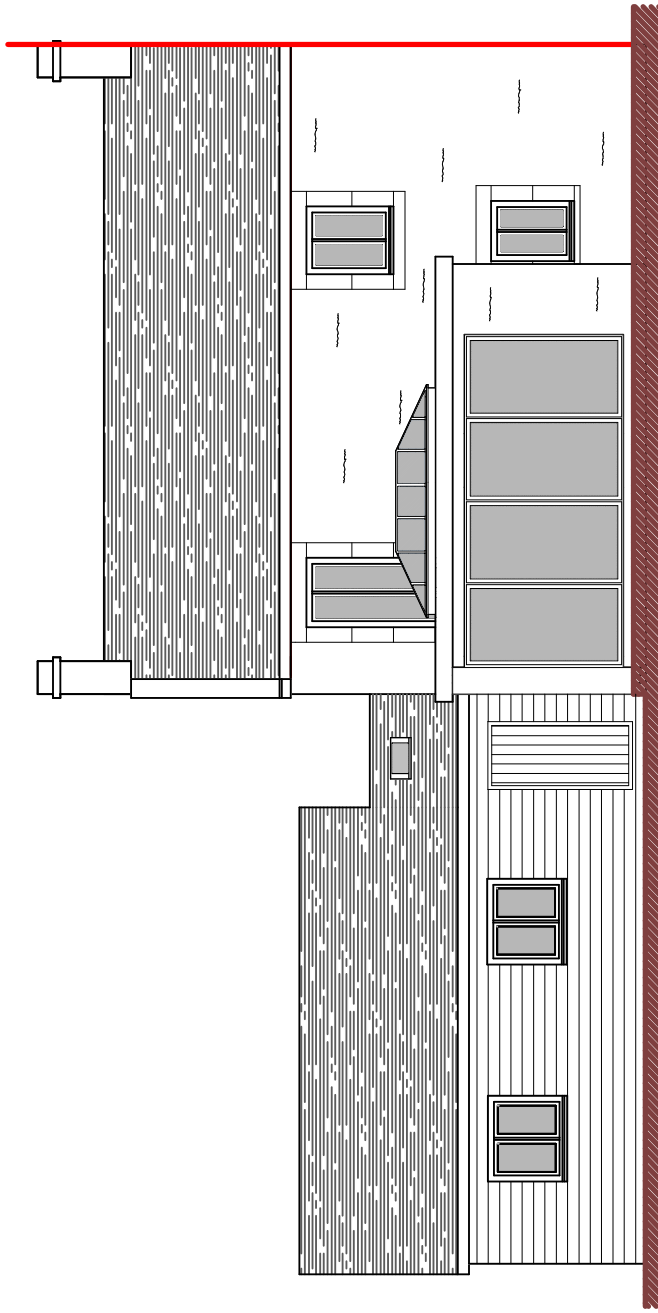

**DBD Architectural
Consultancy Ltd ©2020**

1. Copyright is vested with DBD Architectural Consultancy Ltd.
2. All dimensions to be checked on site before proceeding.
3. Contractor to check/adjust dimensions of new works to existing conditions.
Do not alter existing structure or details are plumb square or level.
4. Contractor must notify the architect of any discrepancies before proceeding.
5. All drawings to be read in conjunction with all other consultants drawings and specs.

F	27.08.21	Minor Amendments
E	26.08.21	Minor Amendments
D	23.08.21	Minor Amendments
C	20.08.21	Minor Amendments
B	23.06.20	Minor Amendments
A	15.05.20	Minor Amendments
Rev	Date	Description

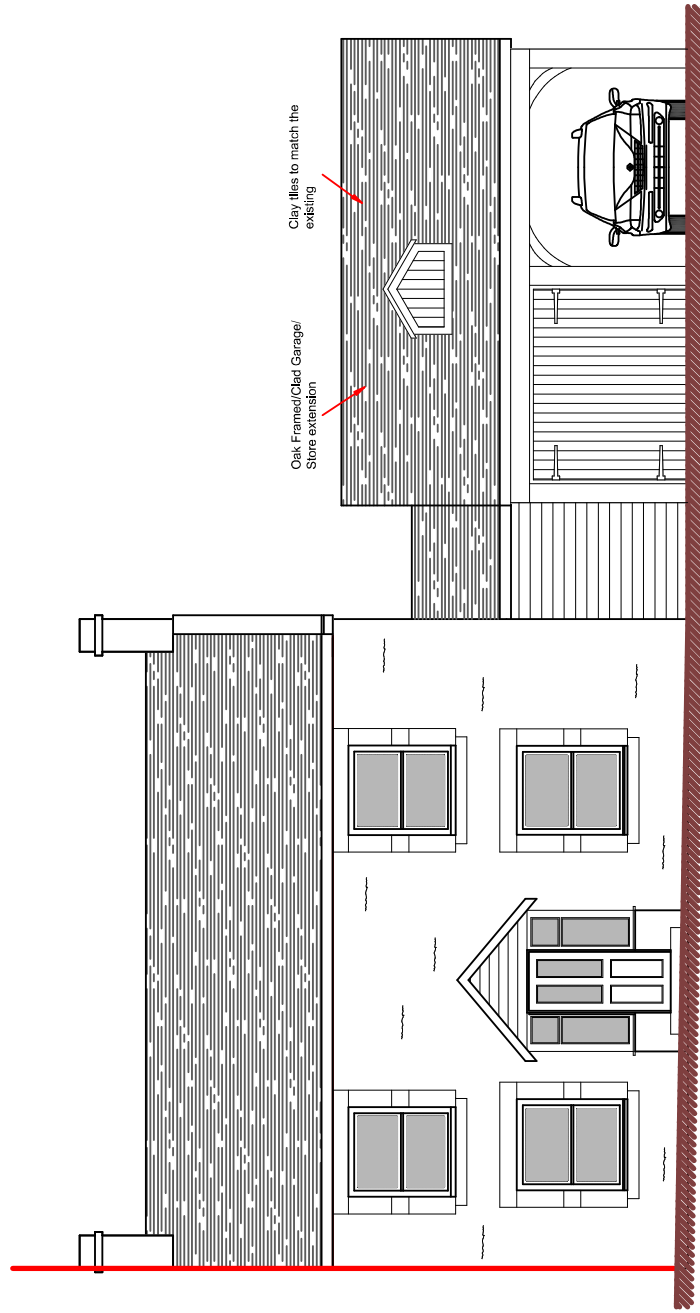

Mr & Mrs Hampton

Replacement of Rear Single Storey Extension and New Double Garage

Plans as Proposed

Shaper: Construction	
Size: A2	Date: 10.05.20
Scale: 1:100	Job No: 2036
Drawing Number: PL 03F	