
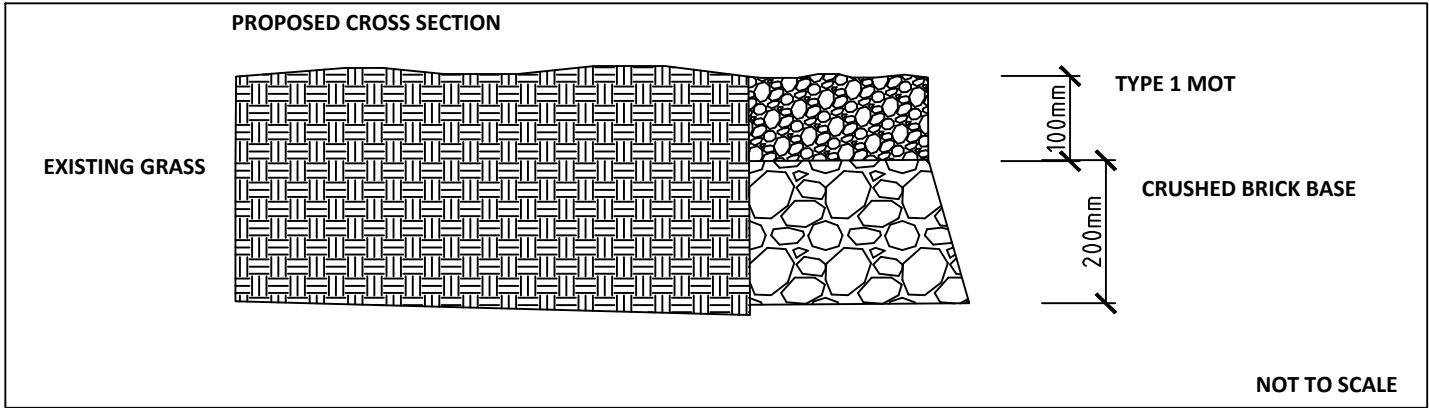


PROPOSED HARDSTANDING - FOR CAR PARKING

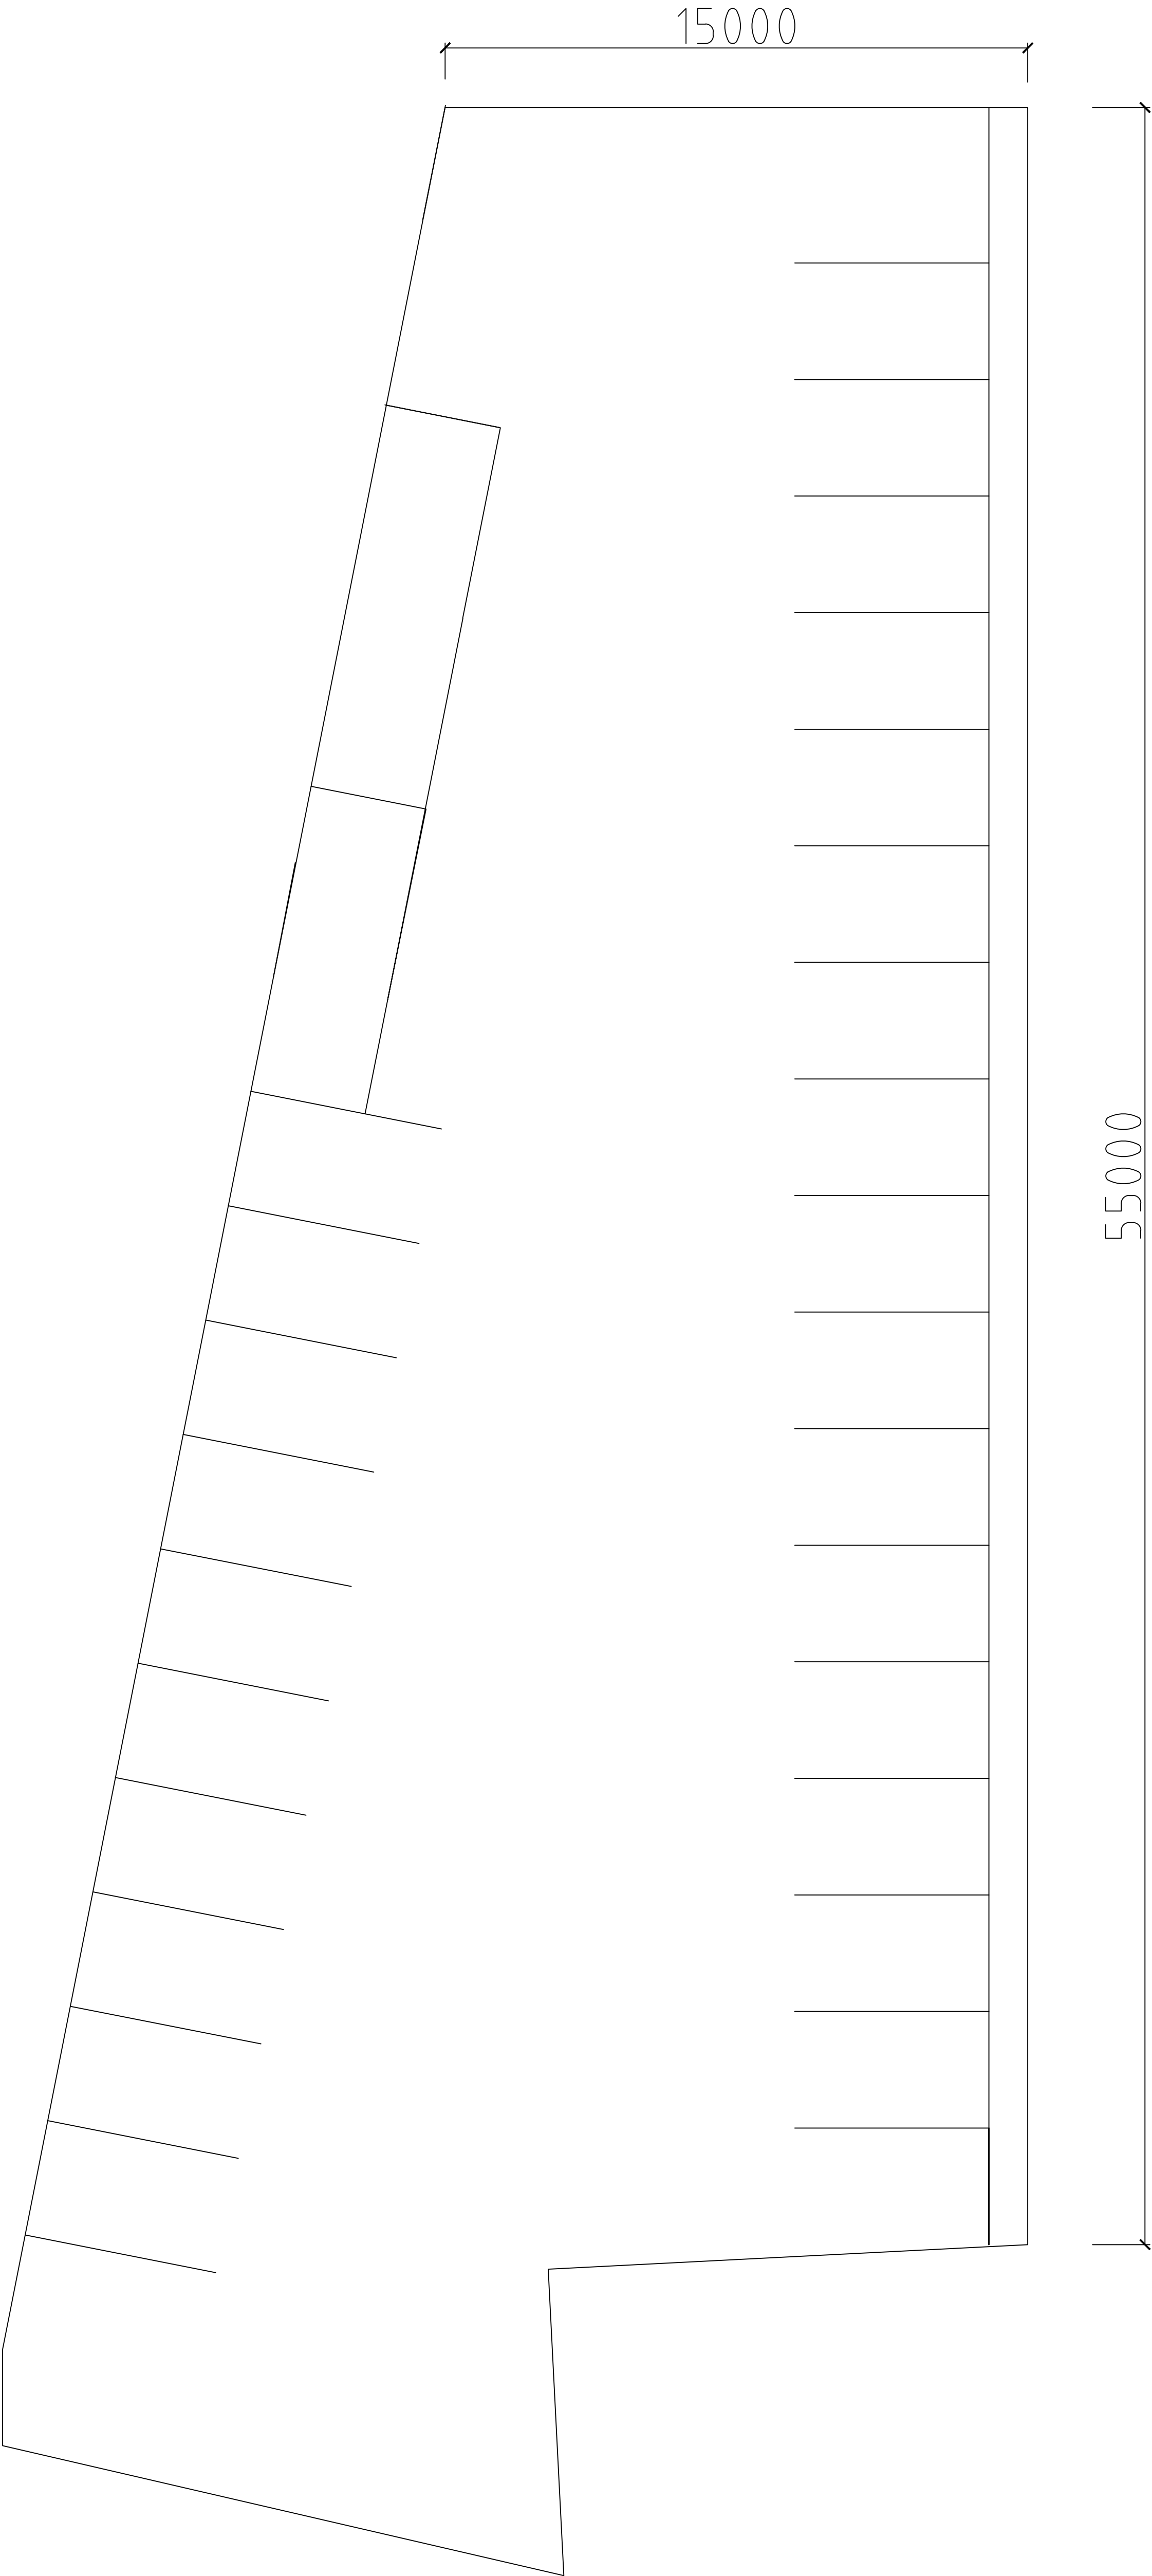

SPECIFICATION:

REMOVAL:
Excavate 300mm of grass and soil and remove from site

HARDSTANDING:

Hardstanding finished surface level to be at the same level as existing grass finish.
Compact 200mm crushed brick to form soil base, finished with 100mm compacted Type 1 MOT.

New hardstanding to fall towards the football pitches to prevent any surface water falling to the road.

It is proposed for this hardstanding to be permeable therefore there is no requirement for soakaways or drainage channels.

We have not allowed for an edging detail so to allow any surface water to run off and drain naturally

Response to Highways Comments:

Three junior Endon football teams play from Endon Cricket Club as their home ground. Due to the increasing age of the players, the football teams now require a larger pitch. Due to the increase in pitch size, cars will no longer be able to park along the hedge line to the left of the entrance (see Highways proposed Block Plan) as there is not sufficient space to ensure the health and safety of the players and/or parents.

The club do not want to encourage parents and visitor teams to park on the highway and the existing ground is soft and not fit for purpose.


Therefore, it is proposed that a handstanding area be installed as proposed to safely accommodate the parking of vehicles within the grounds of the the cricket club.

It is proposed that the hardstanding will accommodate 30 vehicles.

The spaces will be marked using line marking

It is proposed to carry out maintenance to the entrance and to cut back the hedges / trees to provide better visibility.

The proposal will not intensify the use but the Club feels it will provide safer off road parking than the current situation.

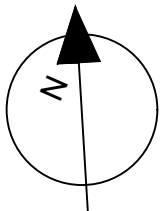

ADDRESS: Endon Cricket Club Post Lane Endon ST9 9DU			
TITLE: Proposed Permeable Hardstanding to allow car parking for the crick and football venue - Highways Response			
DRAWING NO.	D103 HW	SCALE:	1:100 @A1
DRAWN BY	DP	DATE:	01/09/21