


KEY:

- Existing entrance porch to be retained
- Existing two-storey rear extension to be replaced with a new two-storey extension using reclaimed bricks
- New double-glazed uPVC casement window, colour: TBC
- New double-glazed uPVC entrance door, colour: TBC
- Remove wall and chimney breast between living and dining room
- Remove chimney breast to bedroom one
- New 100mm thick insulated timber stud partitions to form shower room and bedroom three
- Number not used
- New concrete plain tile covered roof

TAPE STREET

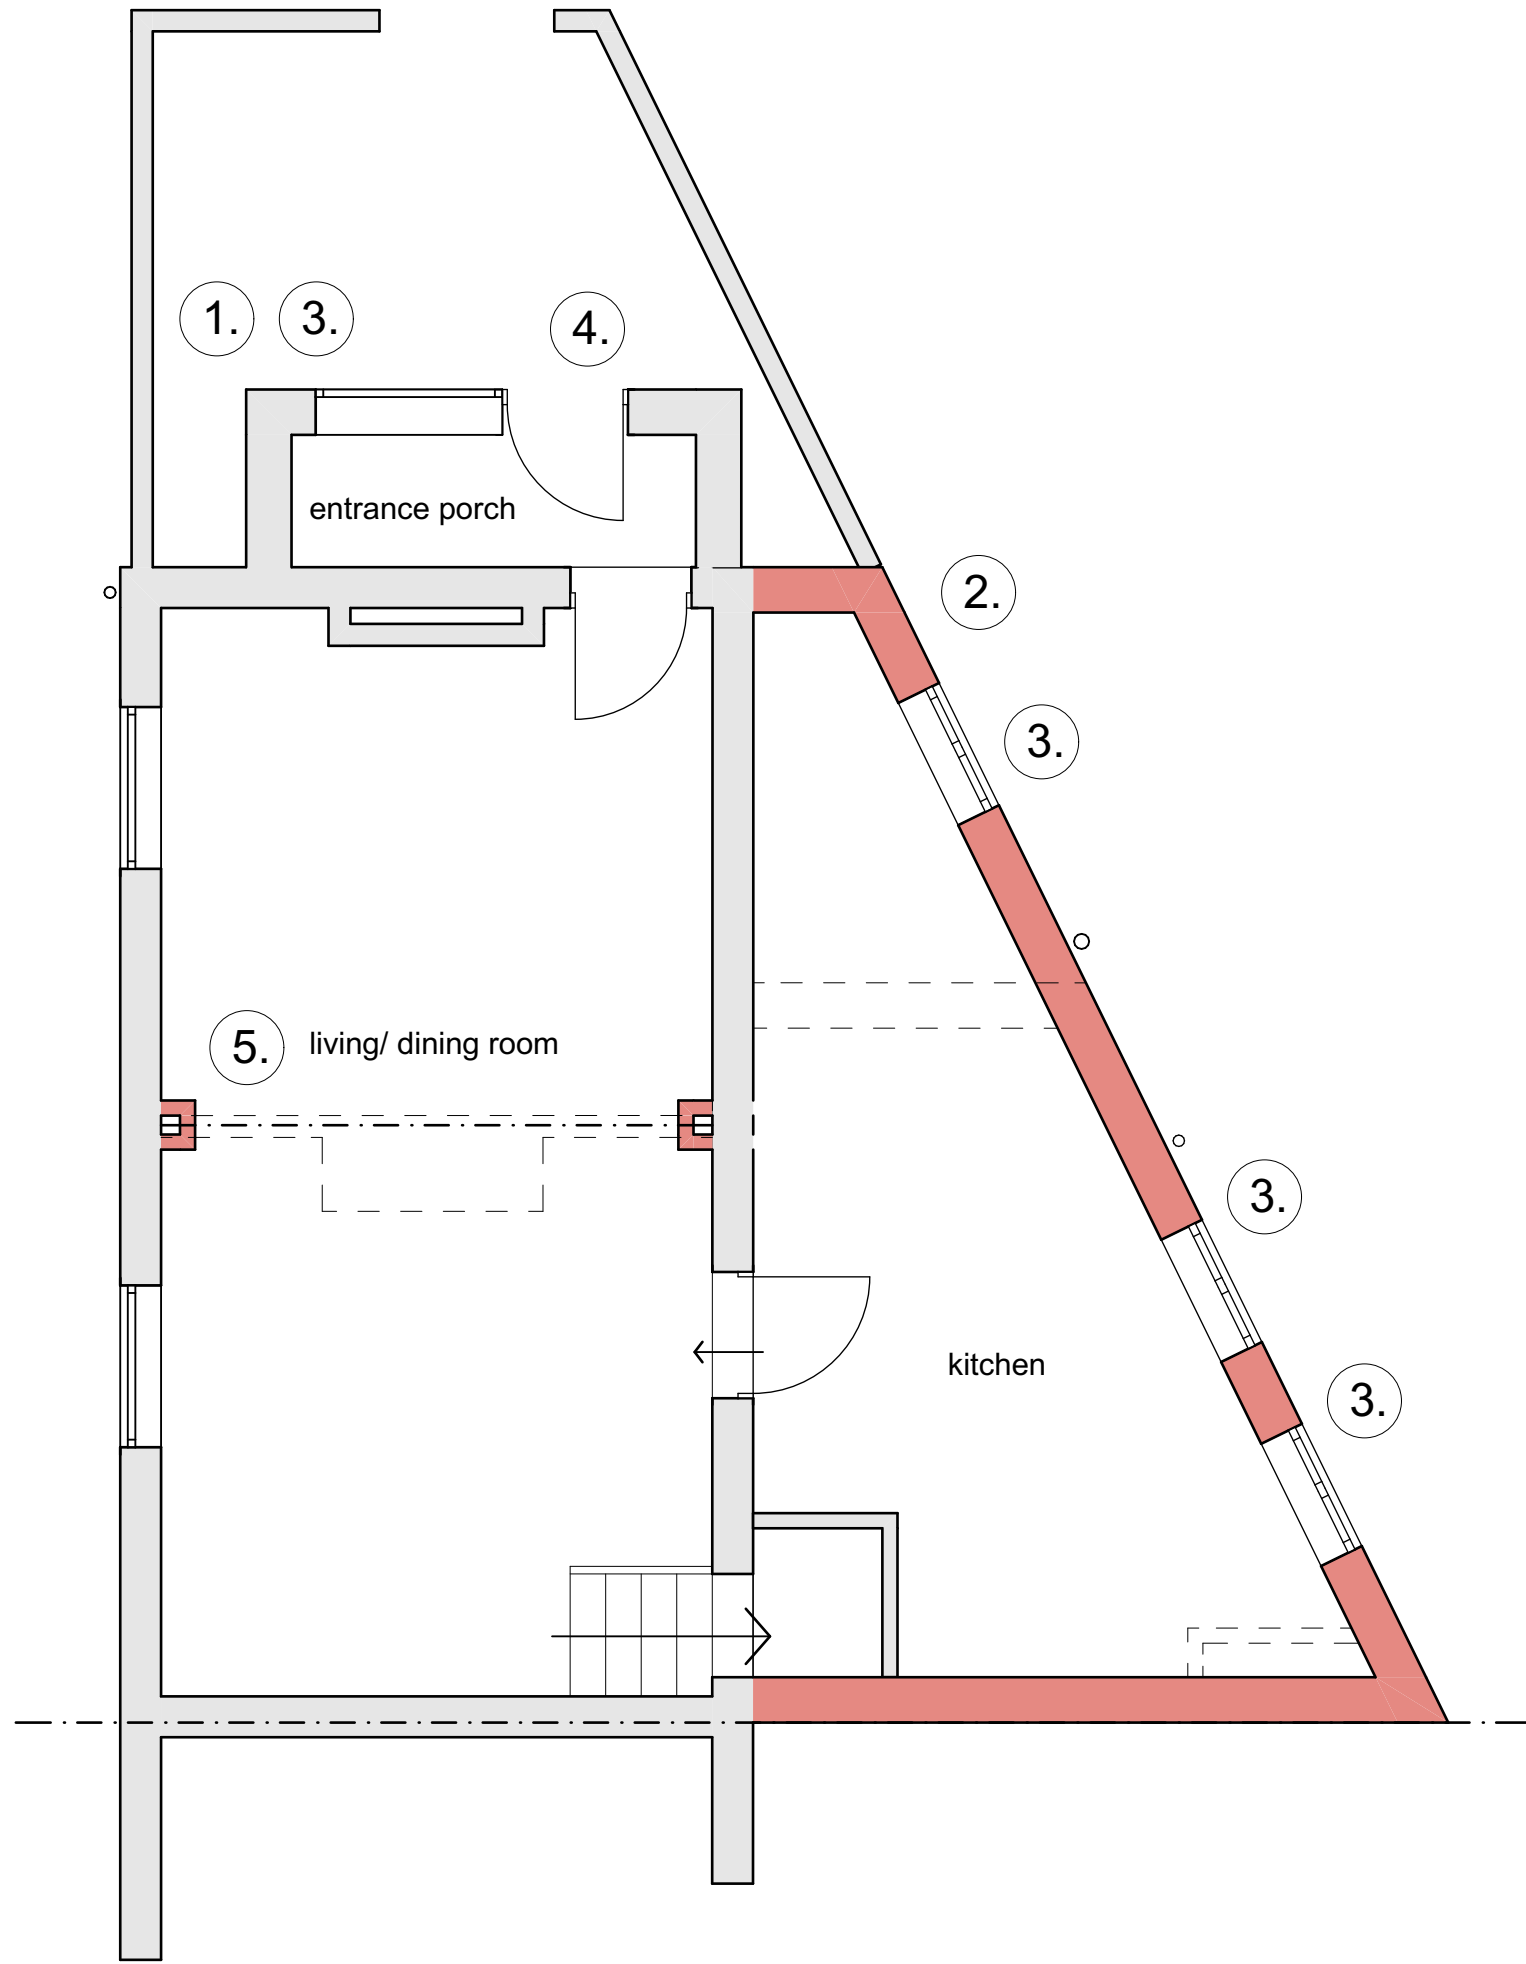


1

GF-Ground Floor

1:50


2

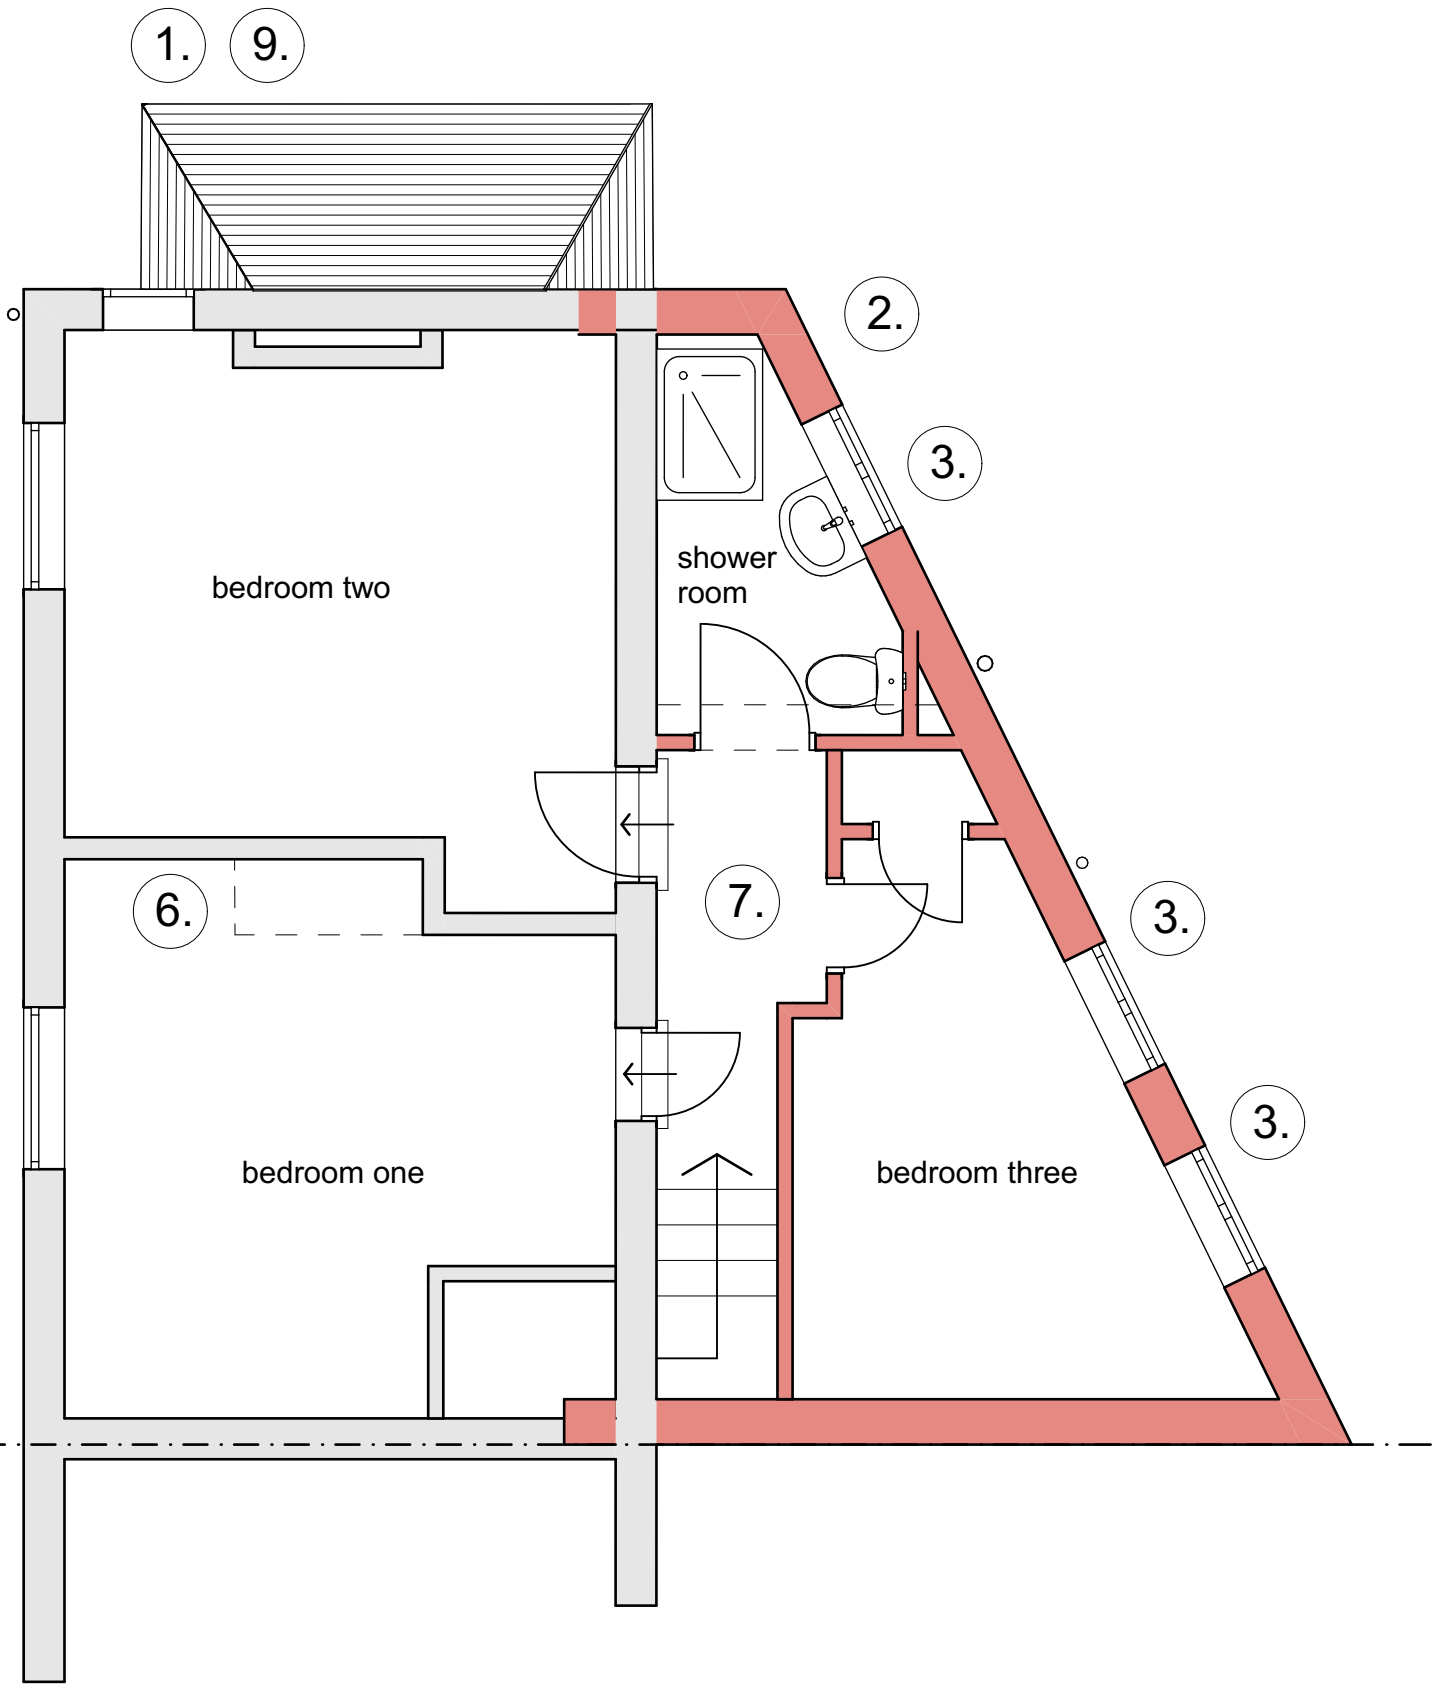

01-First Floor


1:50

6

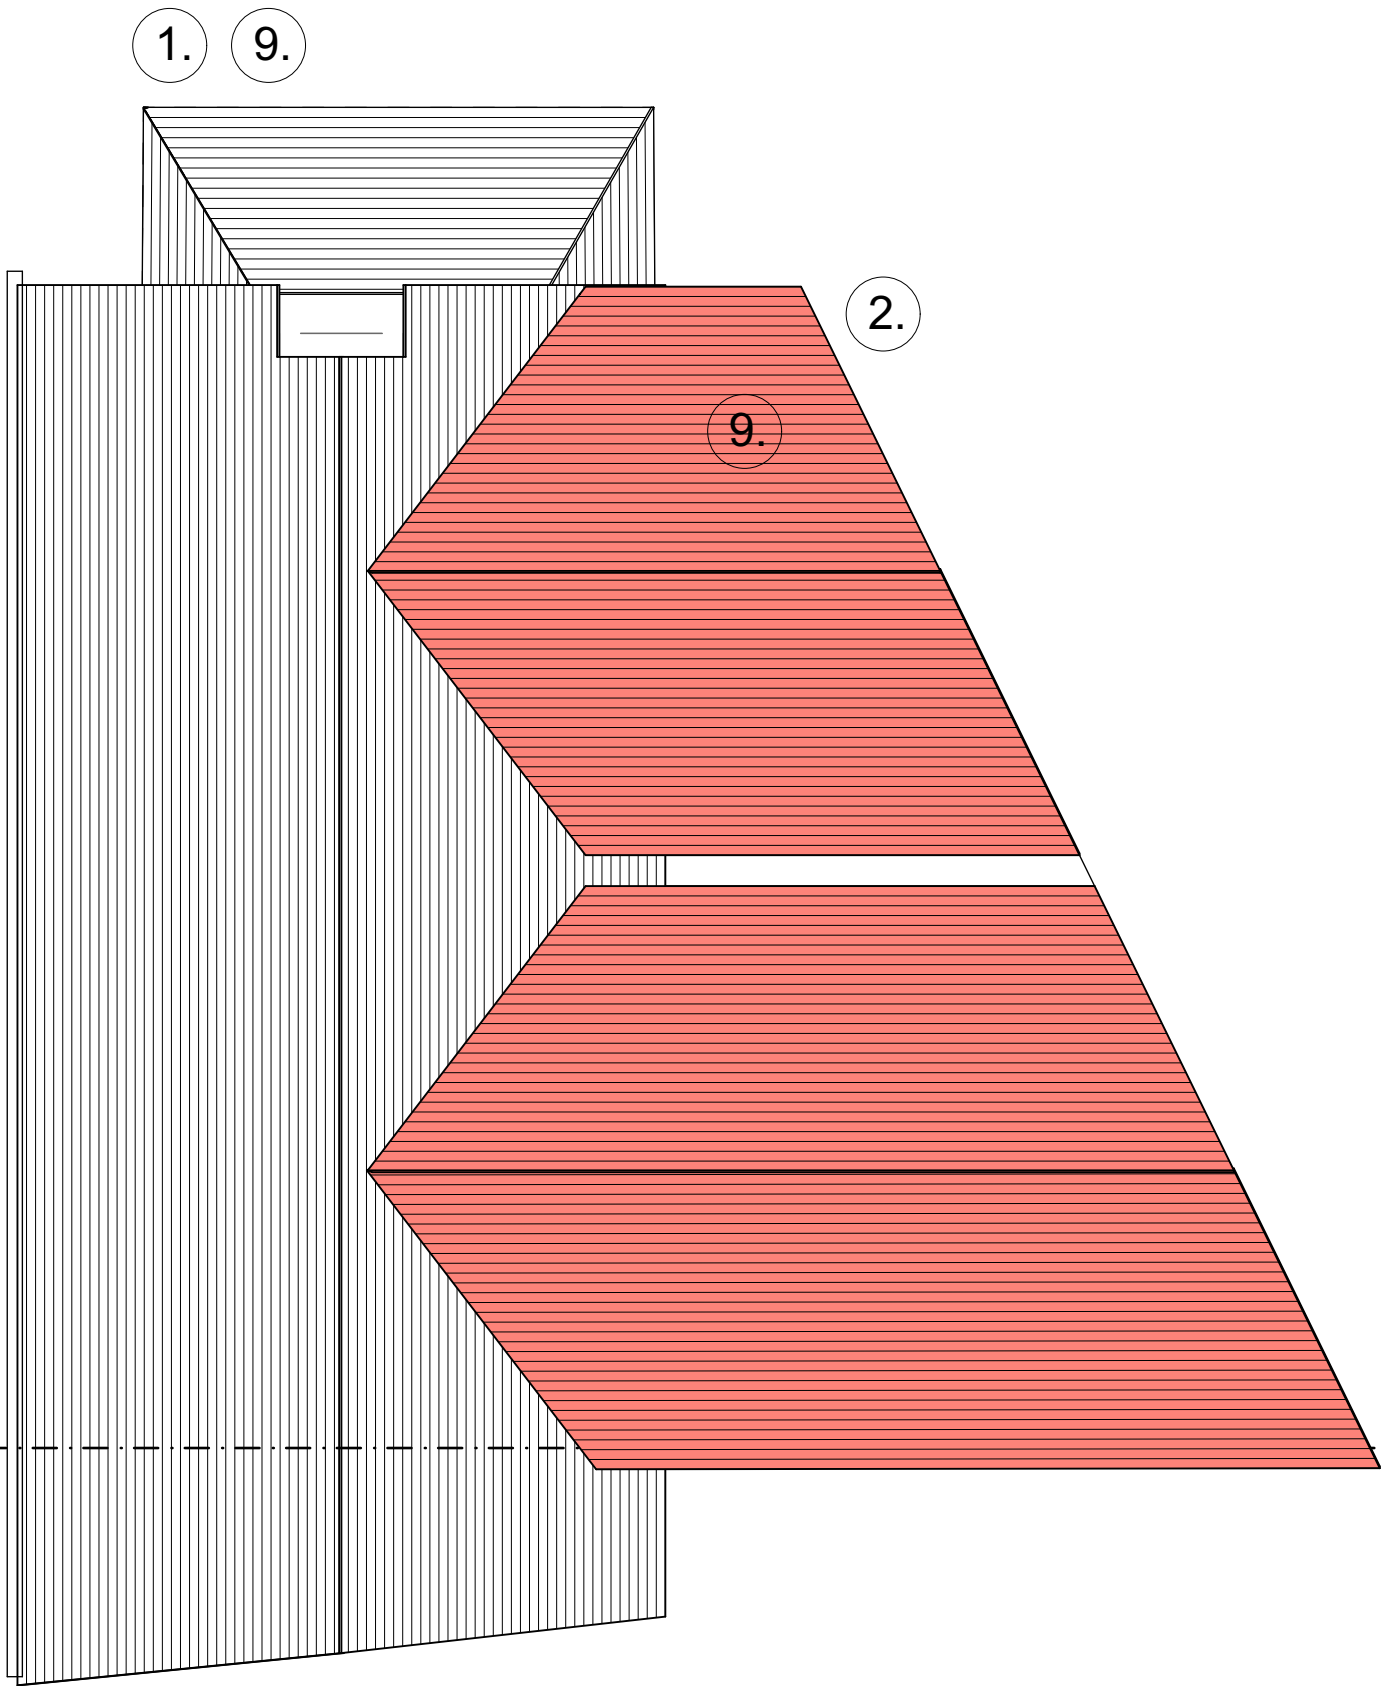

RF-Roof

1:50

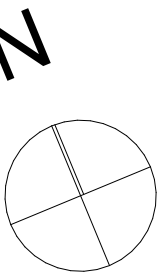

3 West (front) Elevation

1:50




North (Side) Elevation

1:50



East (rear) Elevation

1:50

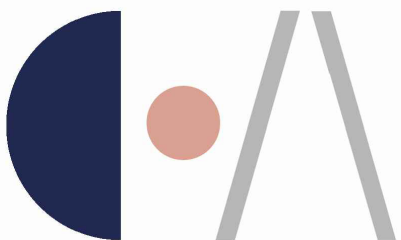

co/\rch.

tel. | 07762 429267
email | hello@coarch.co.uk
website | www.coarch.co.uk

Client
Mr Lee HARVEY

Project Description
Proposed Extension & Alteration to
111 Tape Street, CHEADLE

Drawing Title
Proposed Drawing

Drawing Number
1009-02 D
Revision D

Scale 1:50
Sheet Size A1
Date 20/09/2021

Revisions