

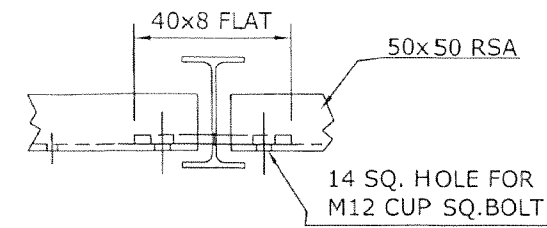


ALL DIMENSIONS IN MILLIMETERS - UNLESS OTHERWISE STATED

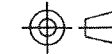

SECTION THRO. POST

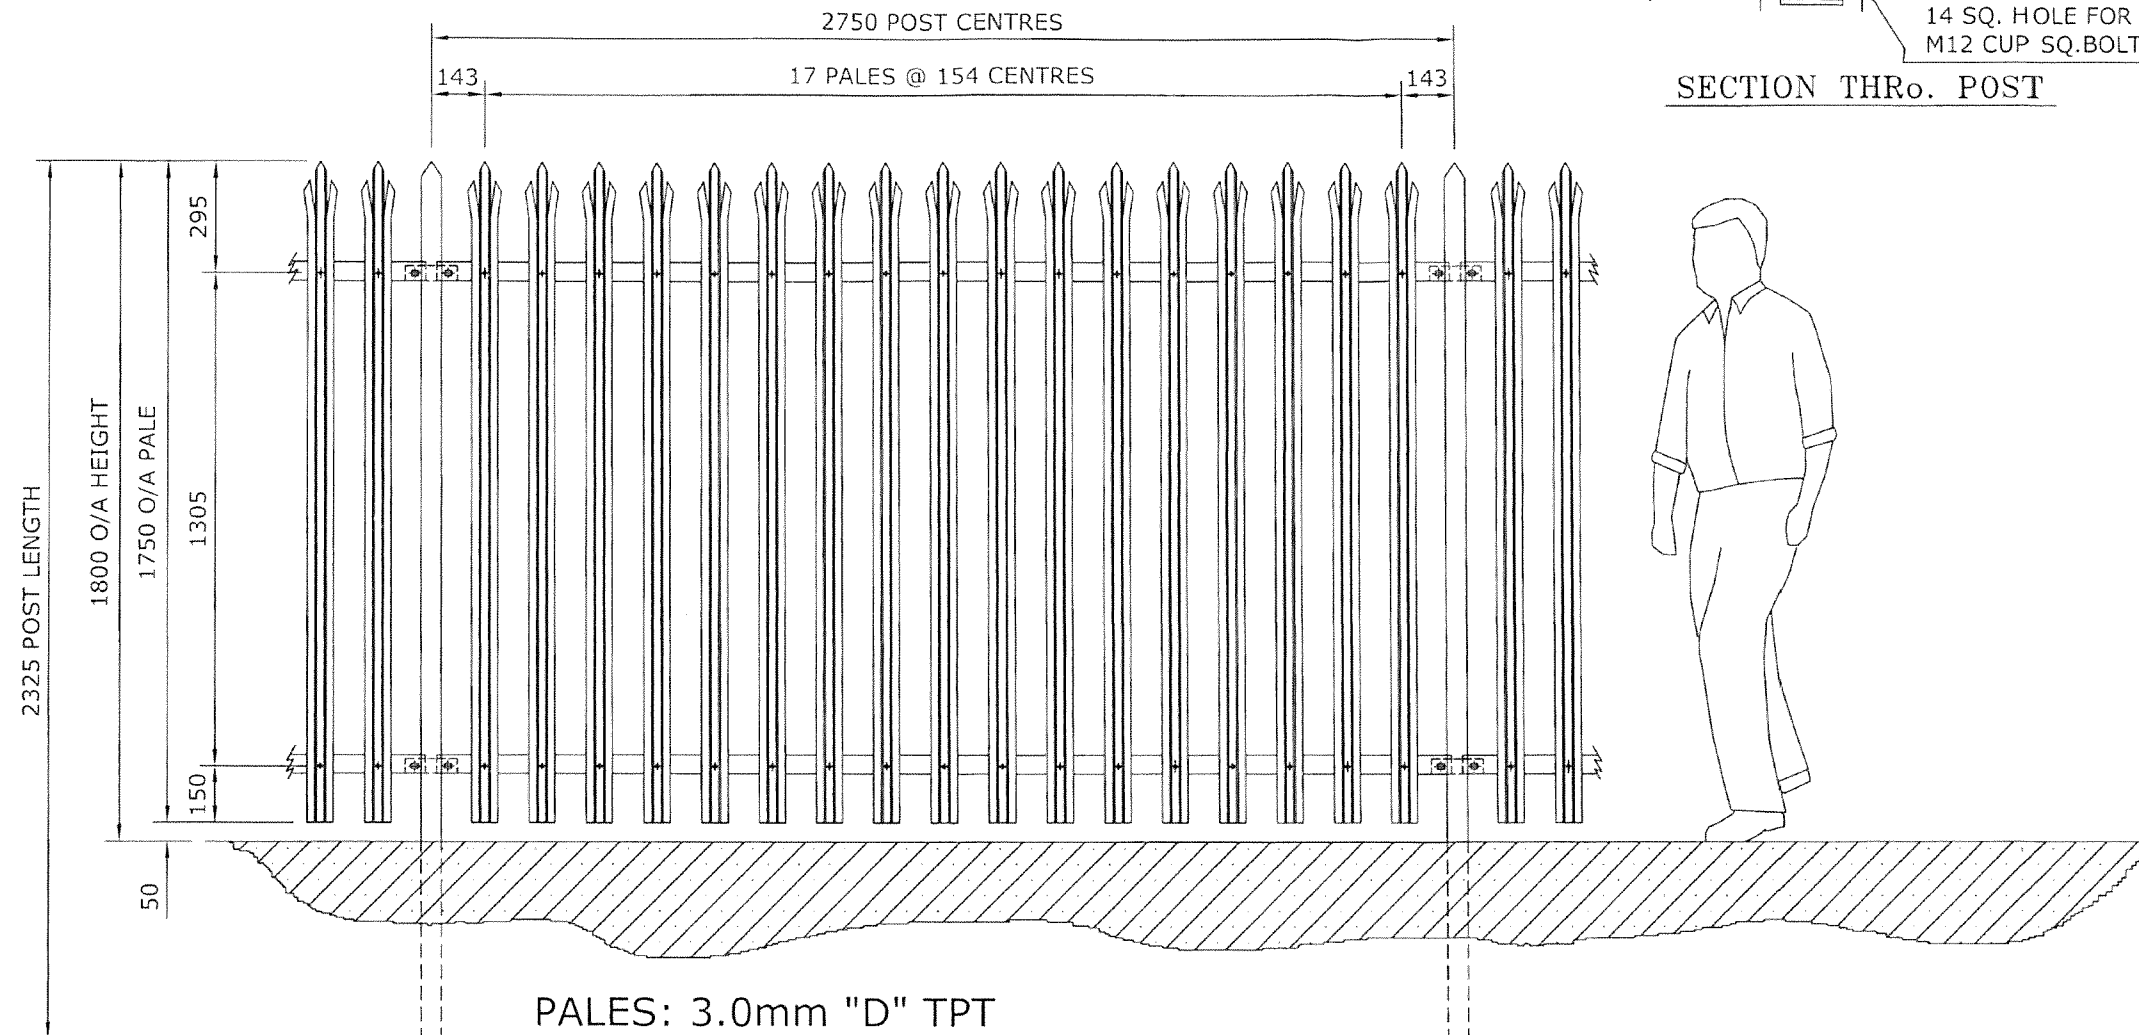

PALES: 3.0mm "D" TPT
RAILS: 50x50 RSA
POSTS: 100 x 55 IPE

U:\Drawing Office\PALISADE FENCING\Panel-Gate Elevations\1.8mPanel.dwg

GALVANISED - BS EN ISO1461
PPC GREEN RAL 6005



Terry Maguire, Contracts Manager Email: terry@trenthamfencing.co.uk Mobile: 07976389634
Trentham Fencing Ltd, 17-19 Church Lane, Haverhill, Cambs CB9 6AB Tel: 01762 644765 Fax: 01762 644762
Web: www.trenthamfencing.co.uk



Constructionline



FINISH:
GALV
& PPC

DESCRIPTION

PALISADE FENCING 1.8 HIGH

TITLE

1.8m HIGH PANEL ASSEMBLY

CUSTOMER

DATE:
6/11/20

DRAWN BY:
AJB

SCALE
1:20 @ A3