


ALL DIMENSIONS IN MILLIMETERS - UNLESS OTHERWISE STATED

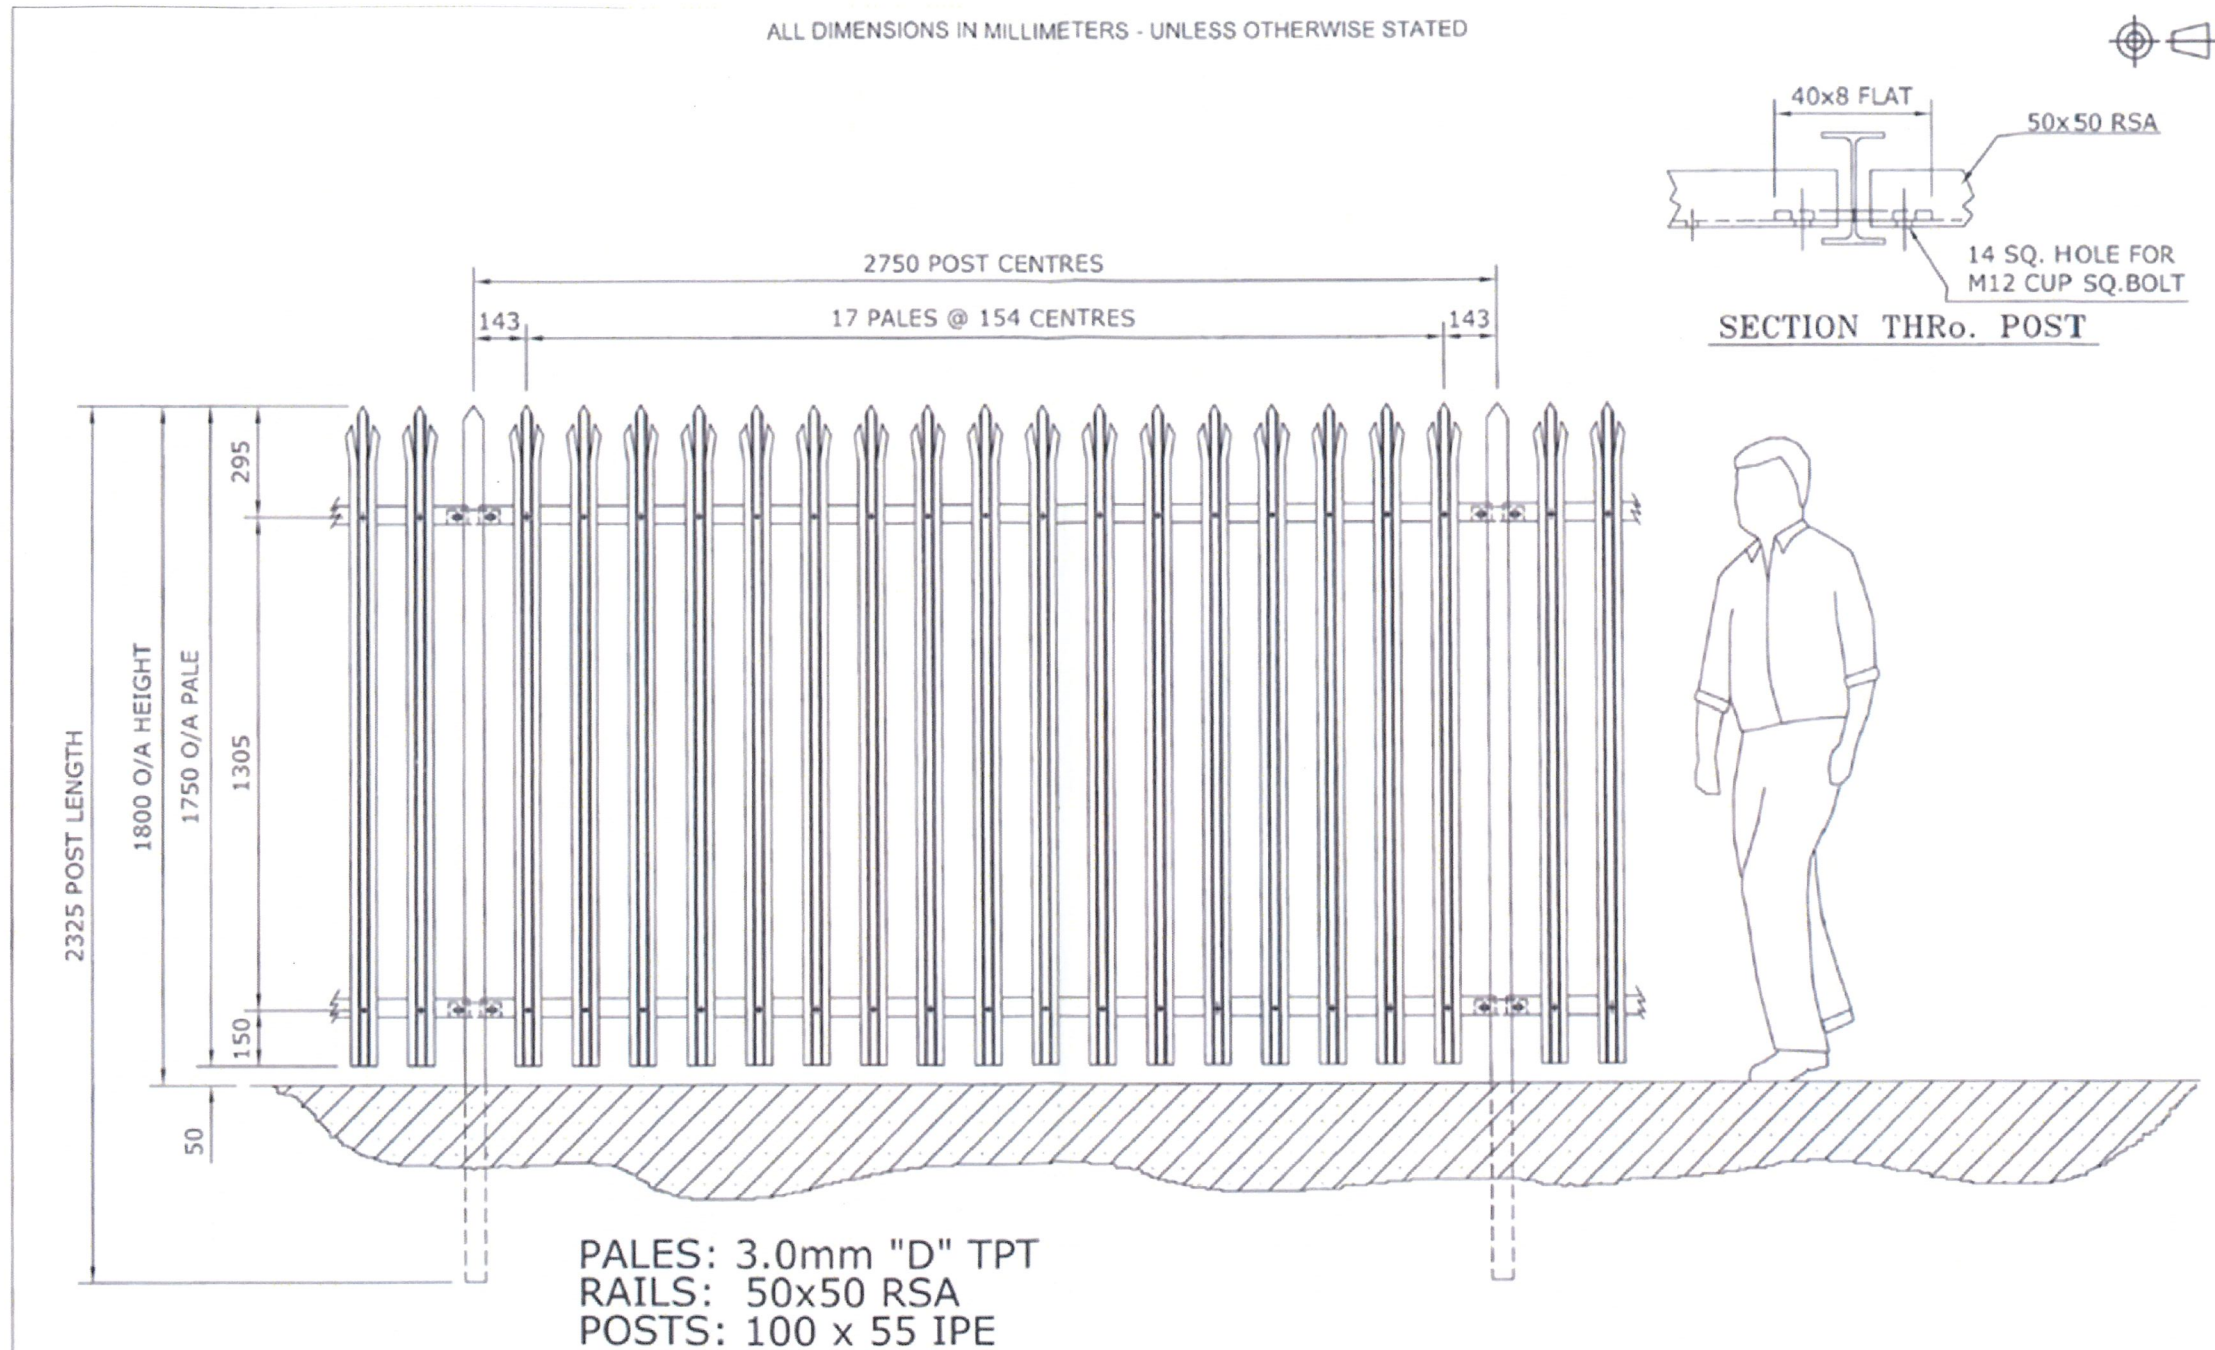

SCALE 1:20 @ A3



VXFIBER

Shelton New Road
Stoke on Trent
ST4 7AB

TITLE:

Inset Title Here

DEPARTMENT:

Inset Department Here

Drawing
Number

Insert Drawing number Here