

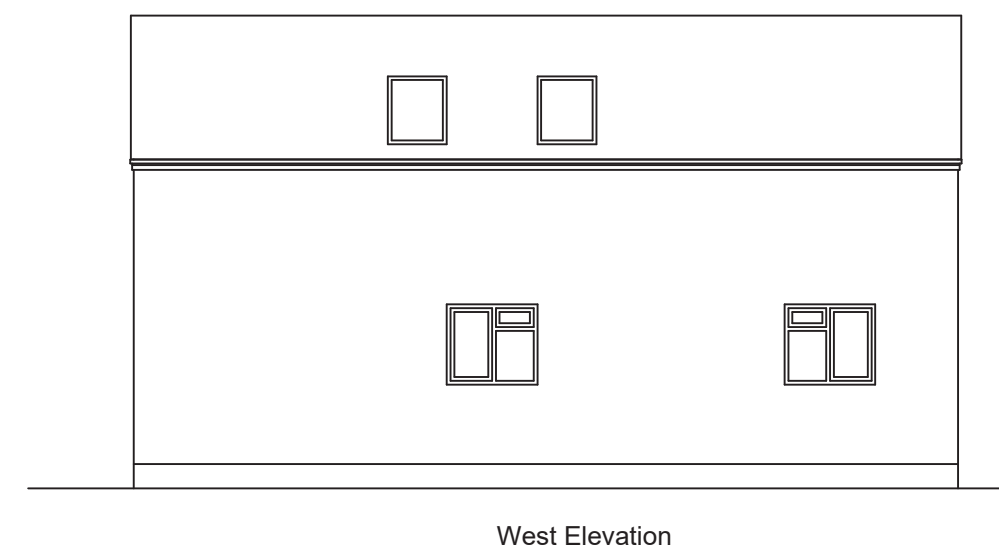
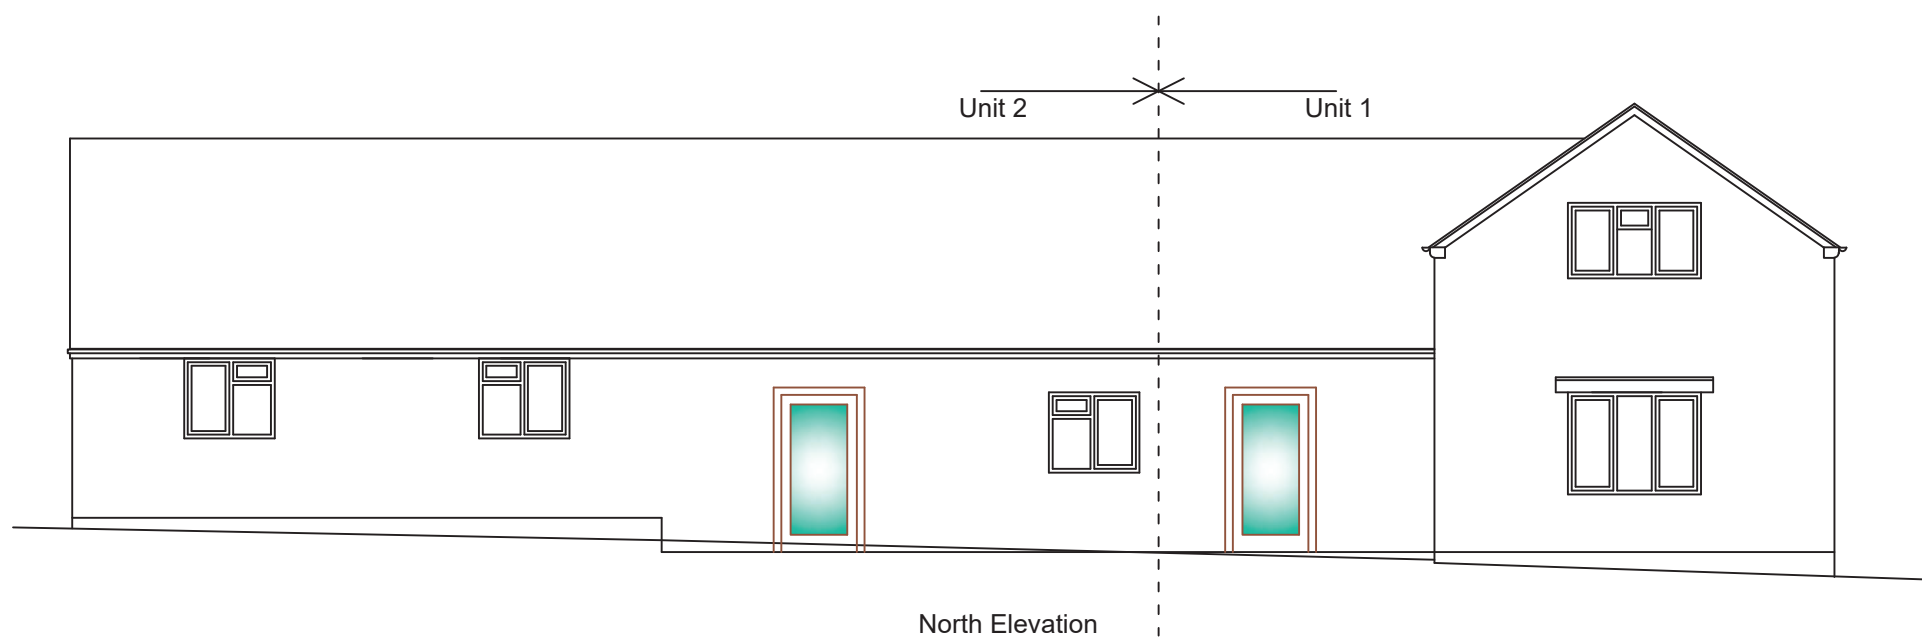


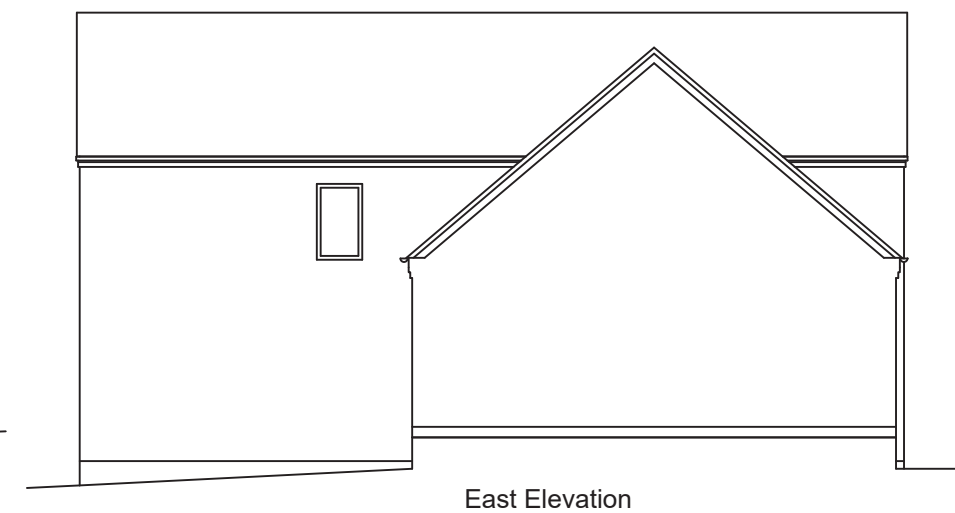

Project: Bradley Elm Farm

Drawing Title: 08 - Proposed Elevations Building 'A' (Units 1 & 2)

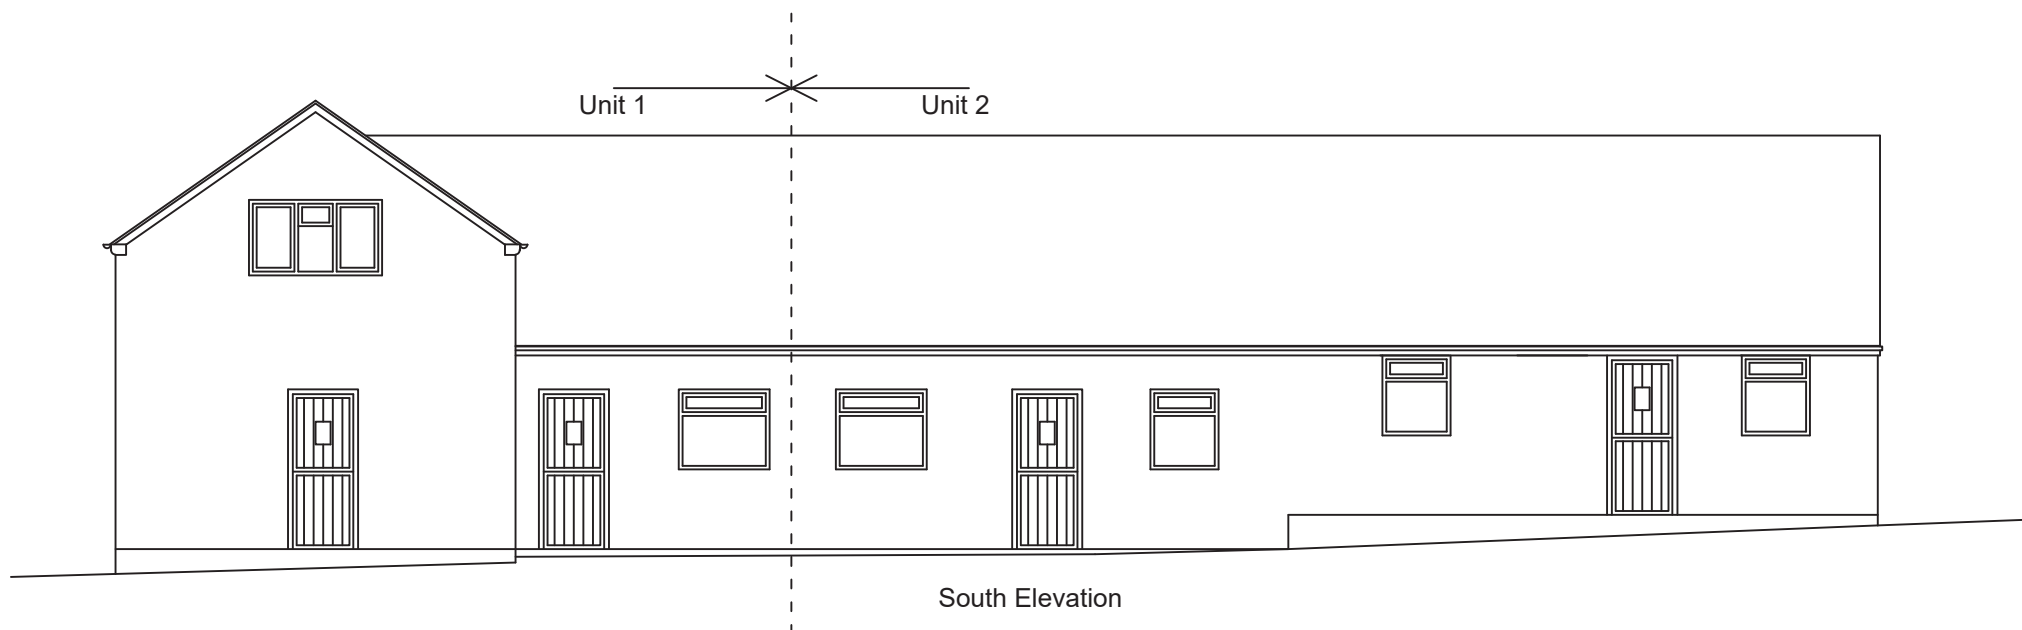

Andy Beard & Associates

Telephone:

07583 130 106

Email:

ababuildingconsult@btinternet.com

Date: Nov 2018

Scale: 1:100 @ A3

Revision: B