

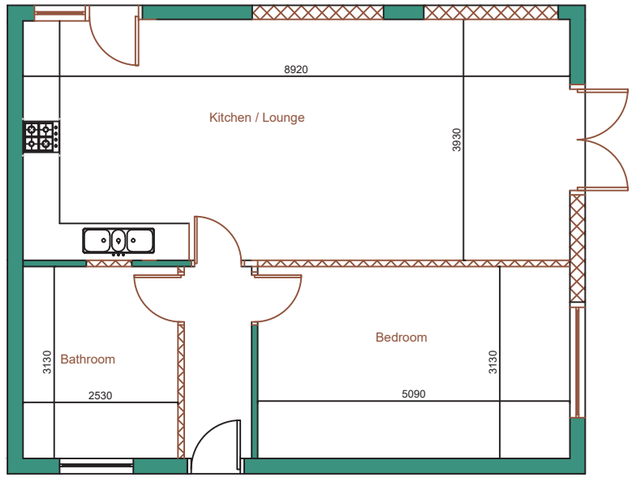



Ground Floor

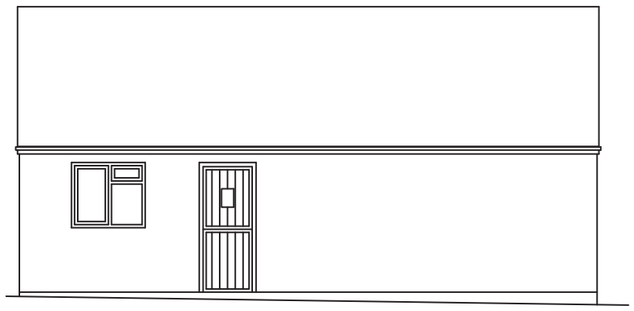


North Elevation

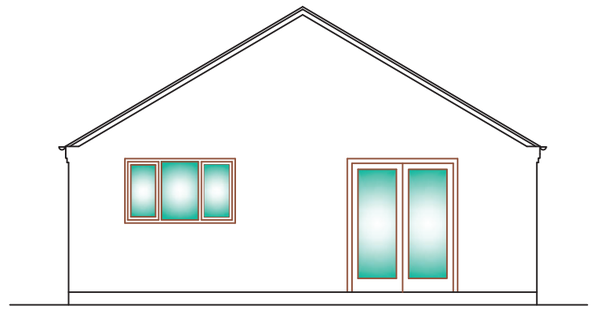

West Elevation

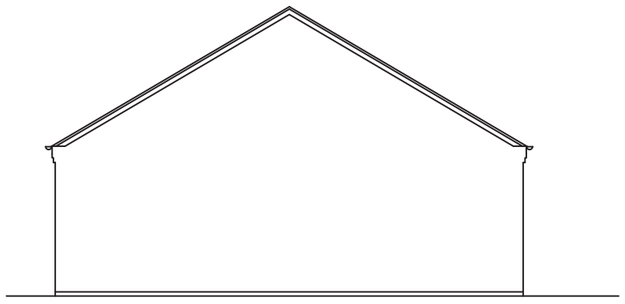

East Elevation

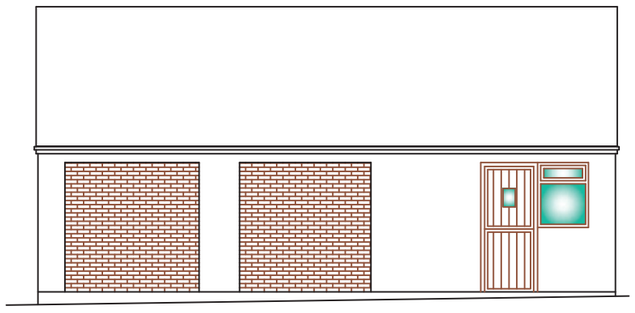

South Elevation

Project: Bradley Elm Farm

Drawing Title: 10 - Proposed Plans & Elevations Building 'C'

ABA BUILDING CONSULTANCY

Andy Beard & Associates
Telephone:
07583 130 106
Email:
ababuildingconsult@btinternet.com

Date: October 2014

Scale: 1:100 @ A3

Revision: