


Hamps Valley Ltd
Arboricultural Consultants & Tree Specialists
 Hamps House, Onecode, Leek, Staffs ST13 7RG
 Mobile: 07766 504444
 Email: info@hampsvalley.co.uk

**BS5837:2012 Tree Survey:
 113 Leek Road**

SCALE: 1 : 250 DATE: 09/08/2021
 MAP FILENAME: 113 Leek Road



Map data shown may contain Ordnance Survey © products supplied by
 Peter Technology Services Ltd; Email: info@petertechnology.co.uk
 © Crown Copyright and database rights from data shown above
 Ordnance Survey © Licence number: 100023148

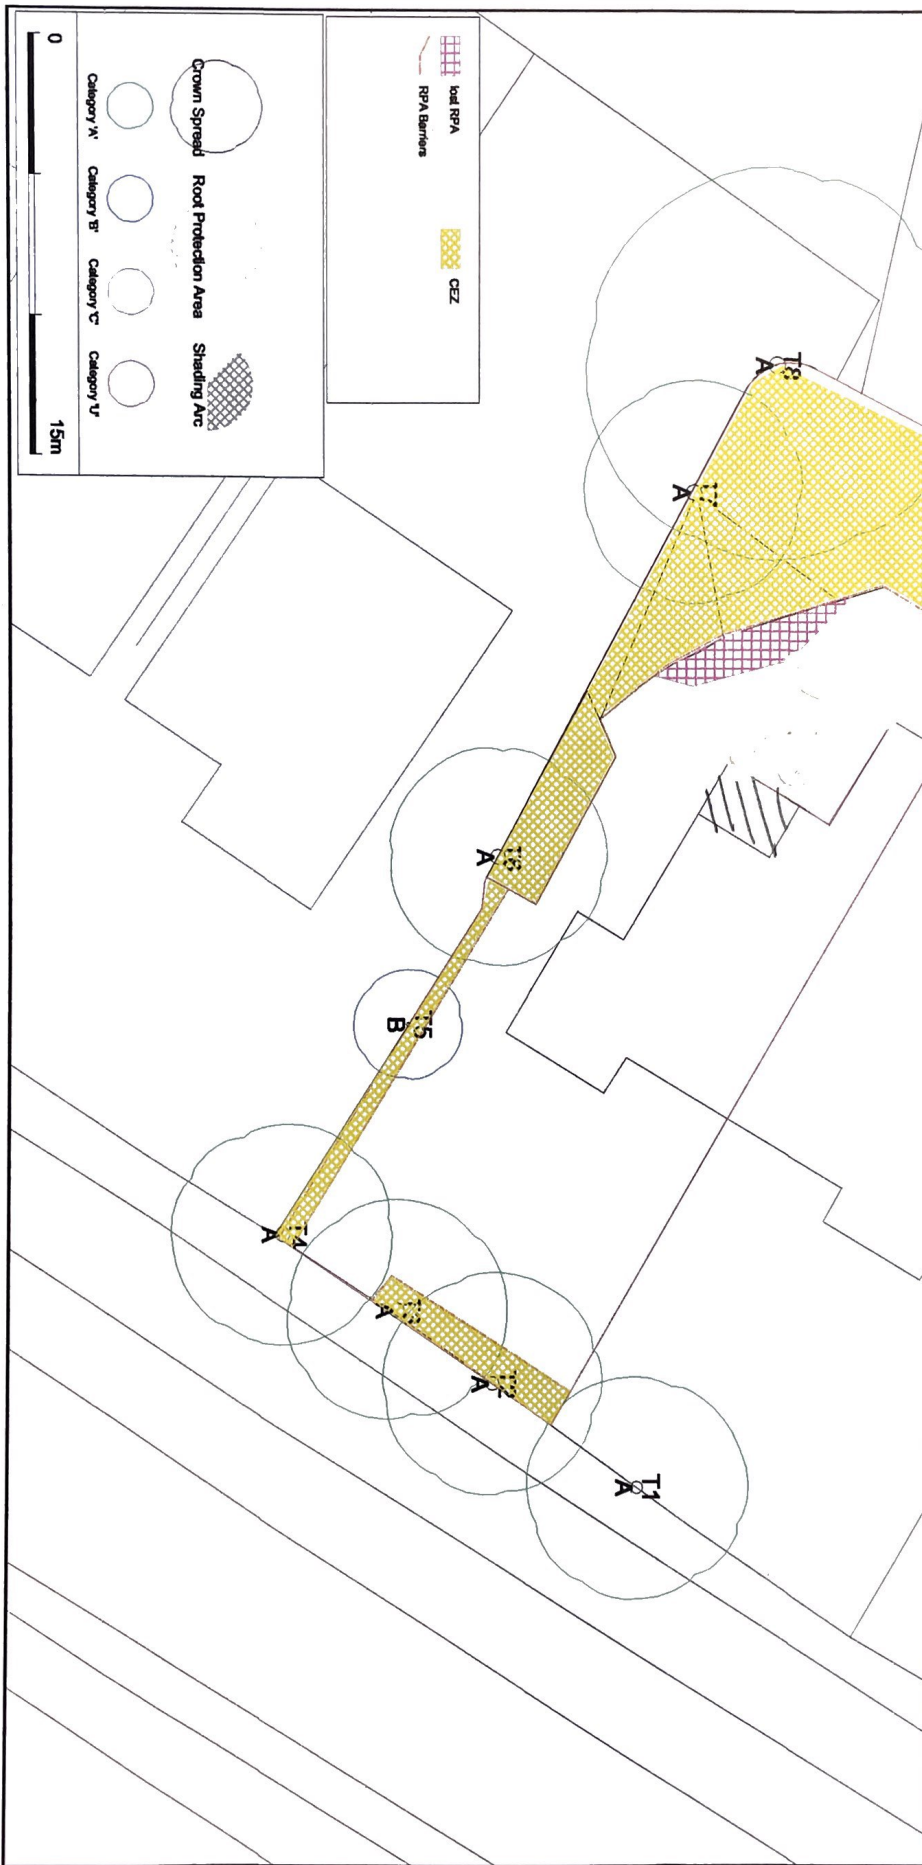

Soil RPA

CEZ

RPA Barriers

Crown Spread

Root Protection Area

Shading Arc

Category 'N'

Category 'B'

Category 'C'

Category 'U'

0

15m