


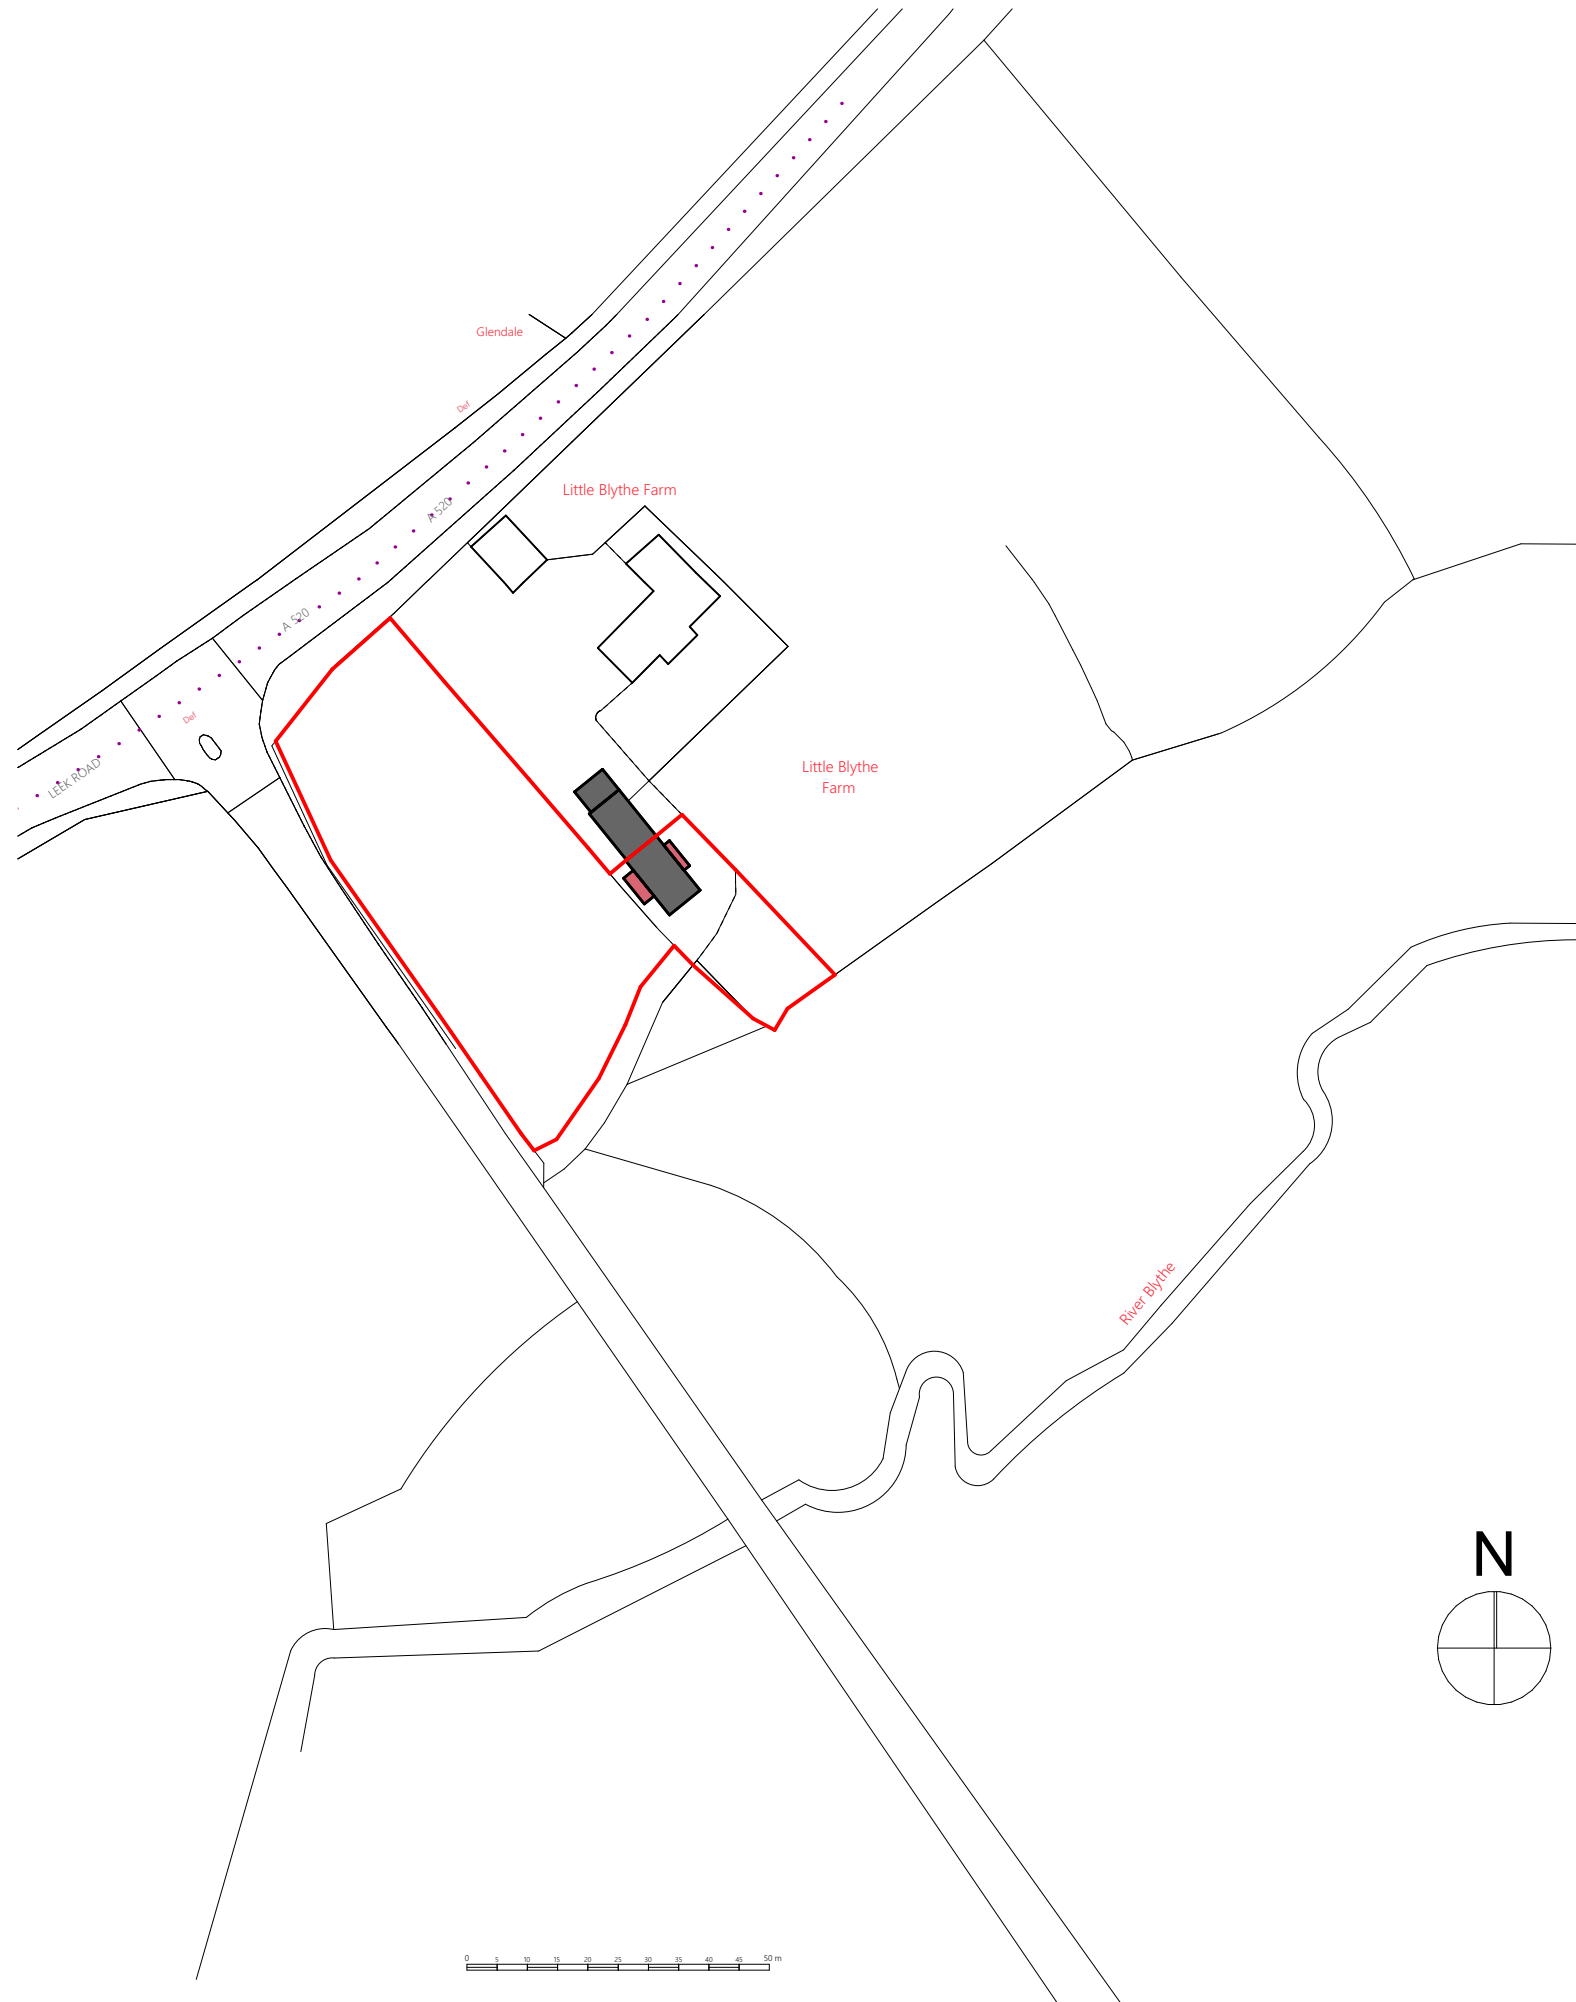

Client.

Mr C Steele
The Hayloft

Project.

**Proposed front and rear extension to
existing dwelling**

Location Plan

Drawing no.

CS-01-07

Scale.

1:1250

Date. 07/09/2021

Revision.

Sheet Size. A3 SIZE

-