


11 High Street, Alton, Stoke-On-Trent, ST10 4AQ

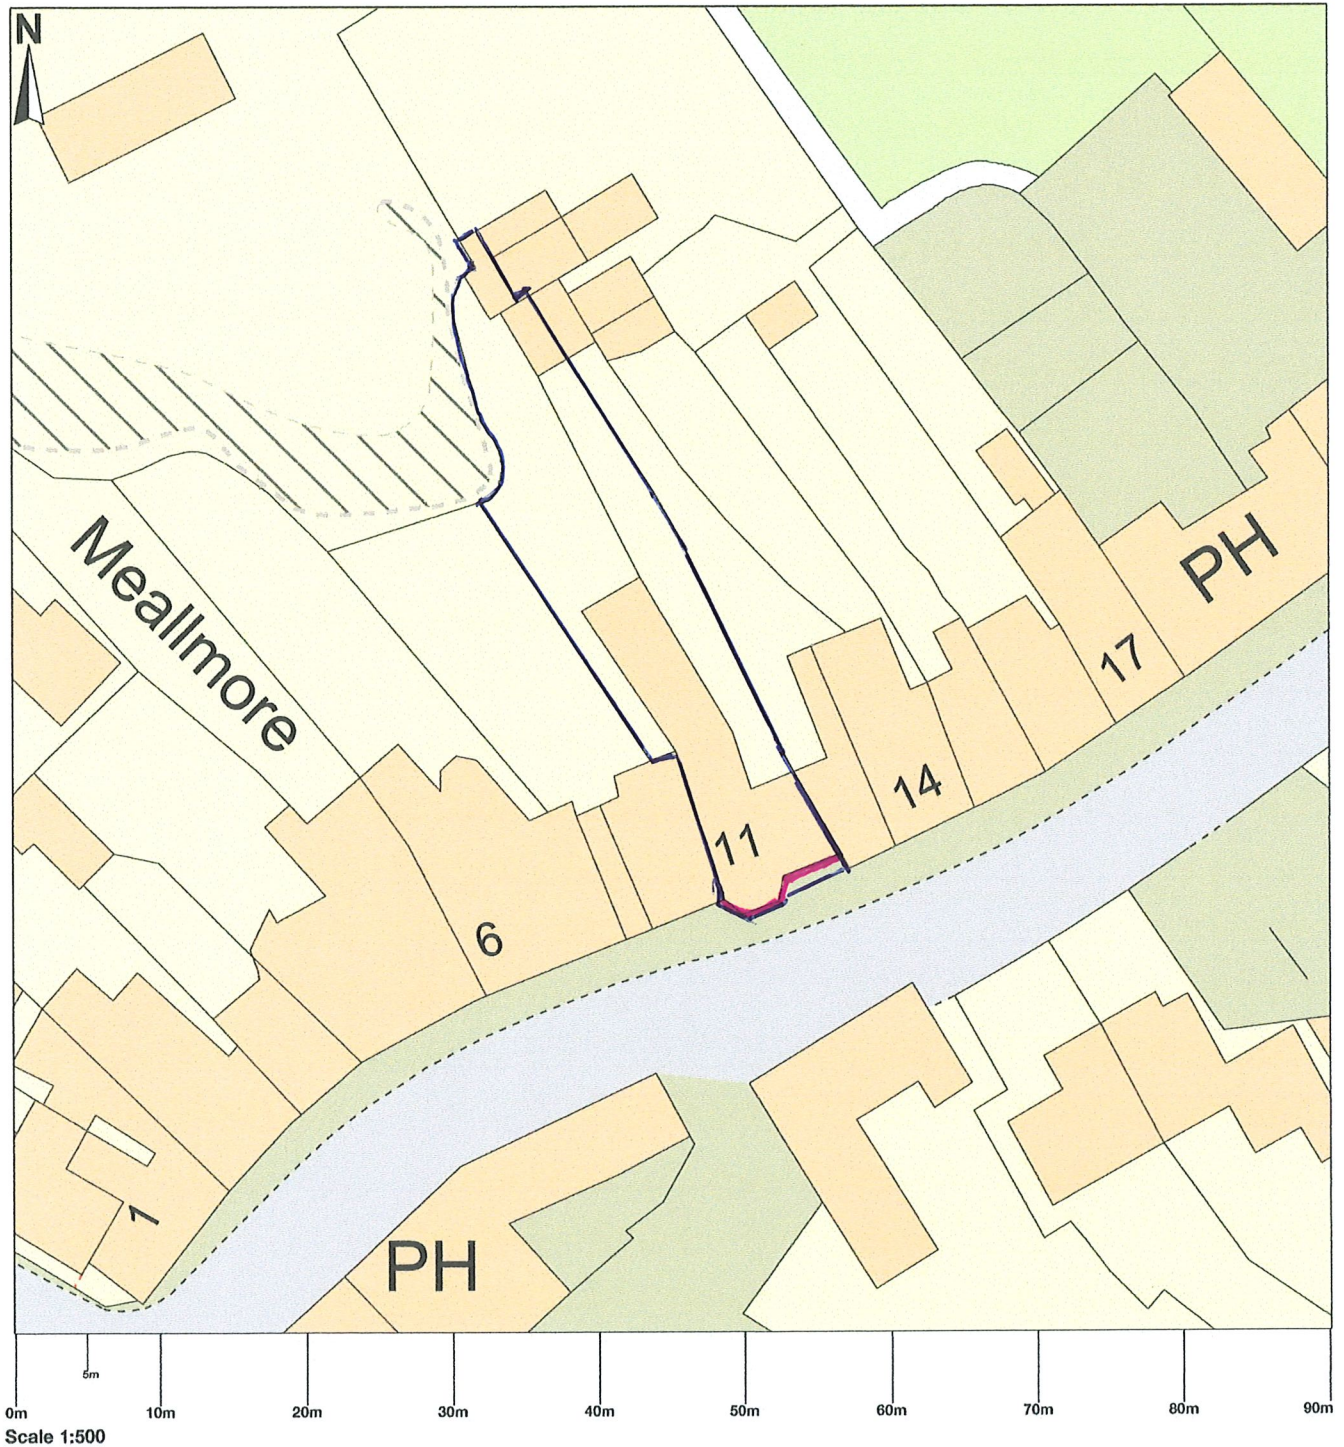

Site Plan

— WAUS TO BE PAINTED.

SHD/2021/0590