


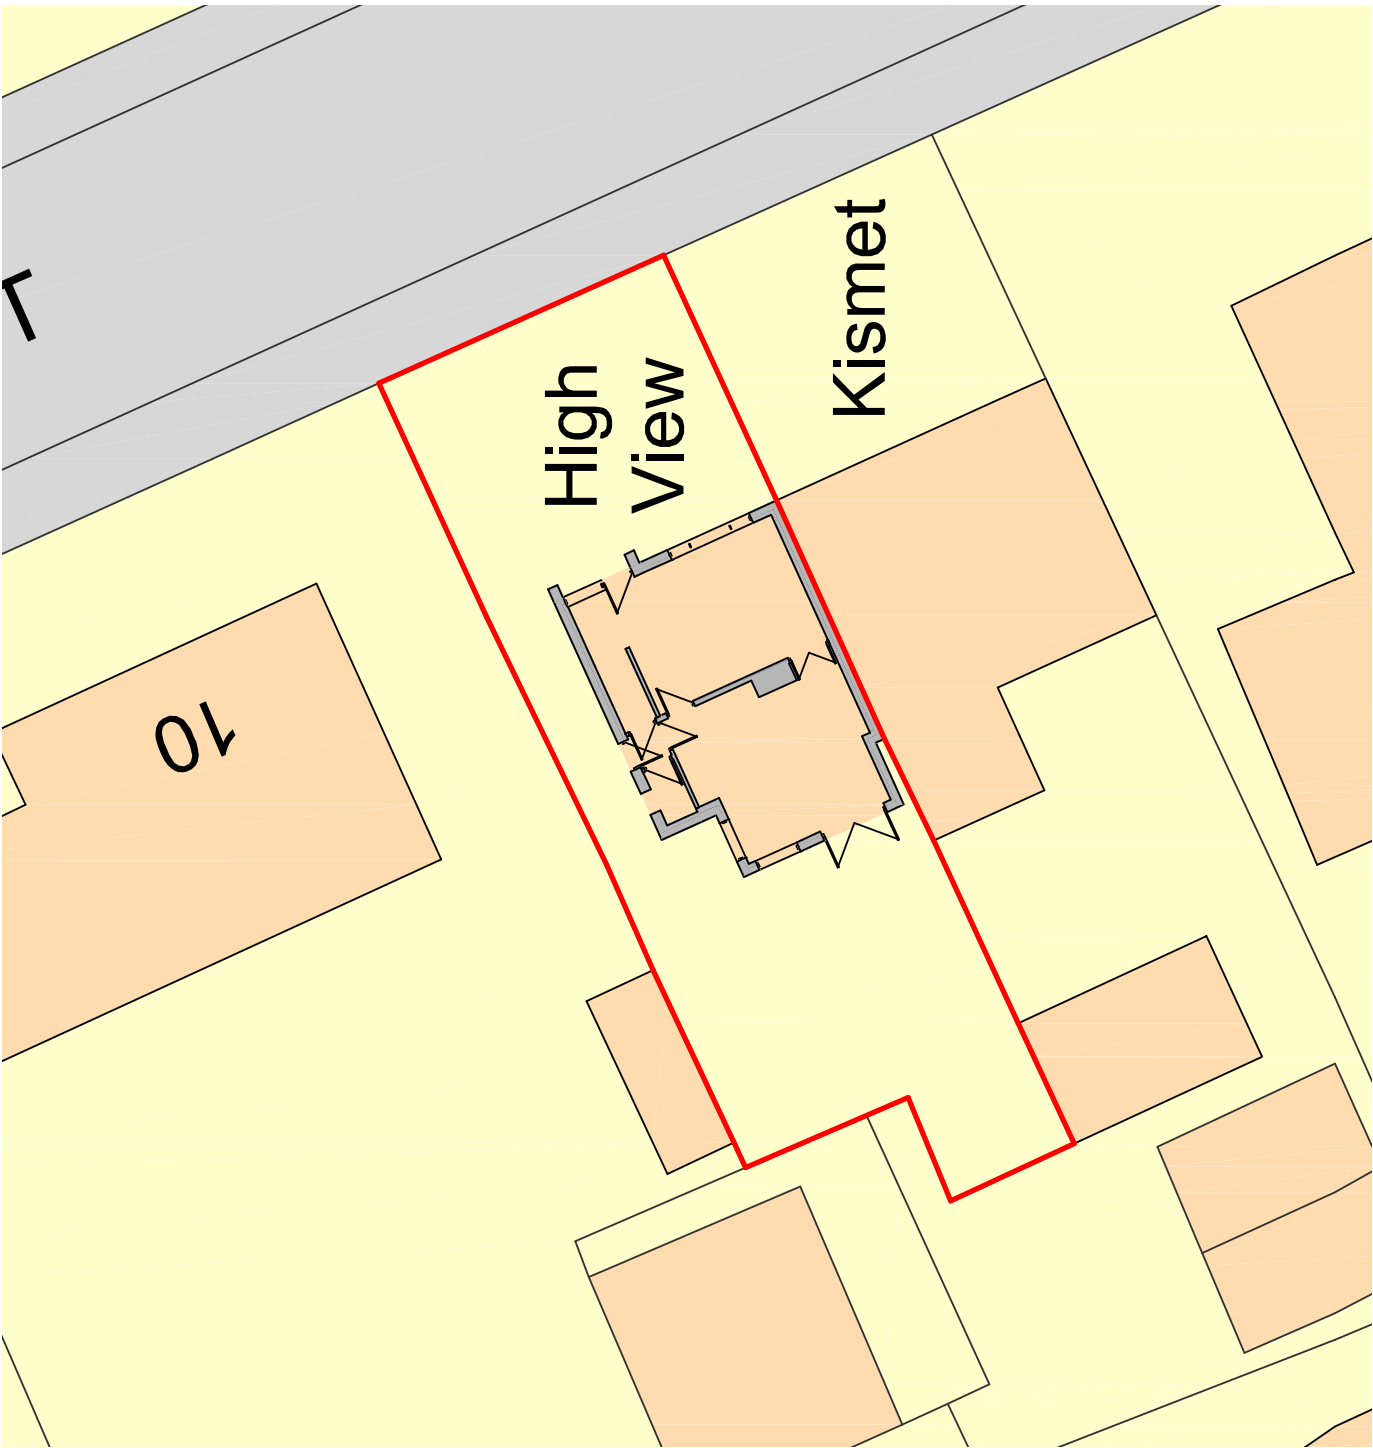
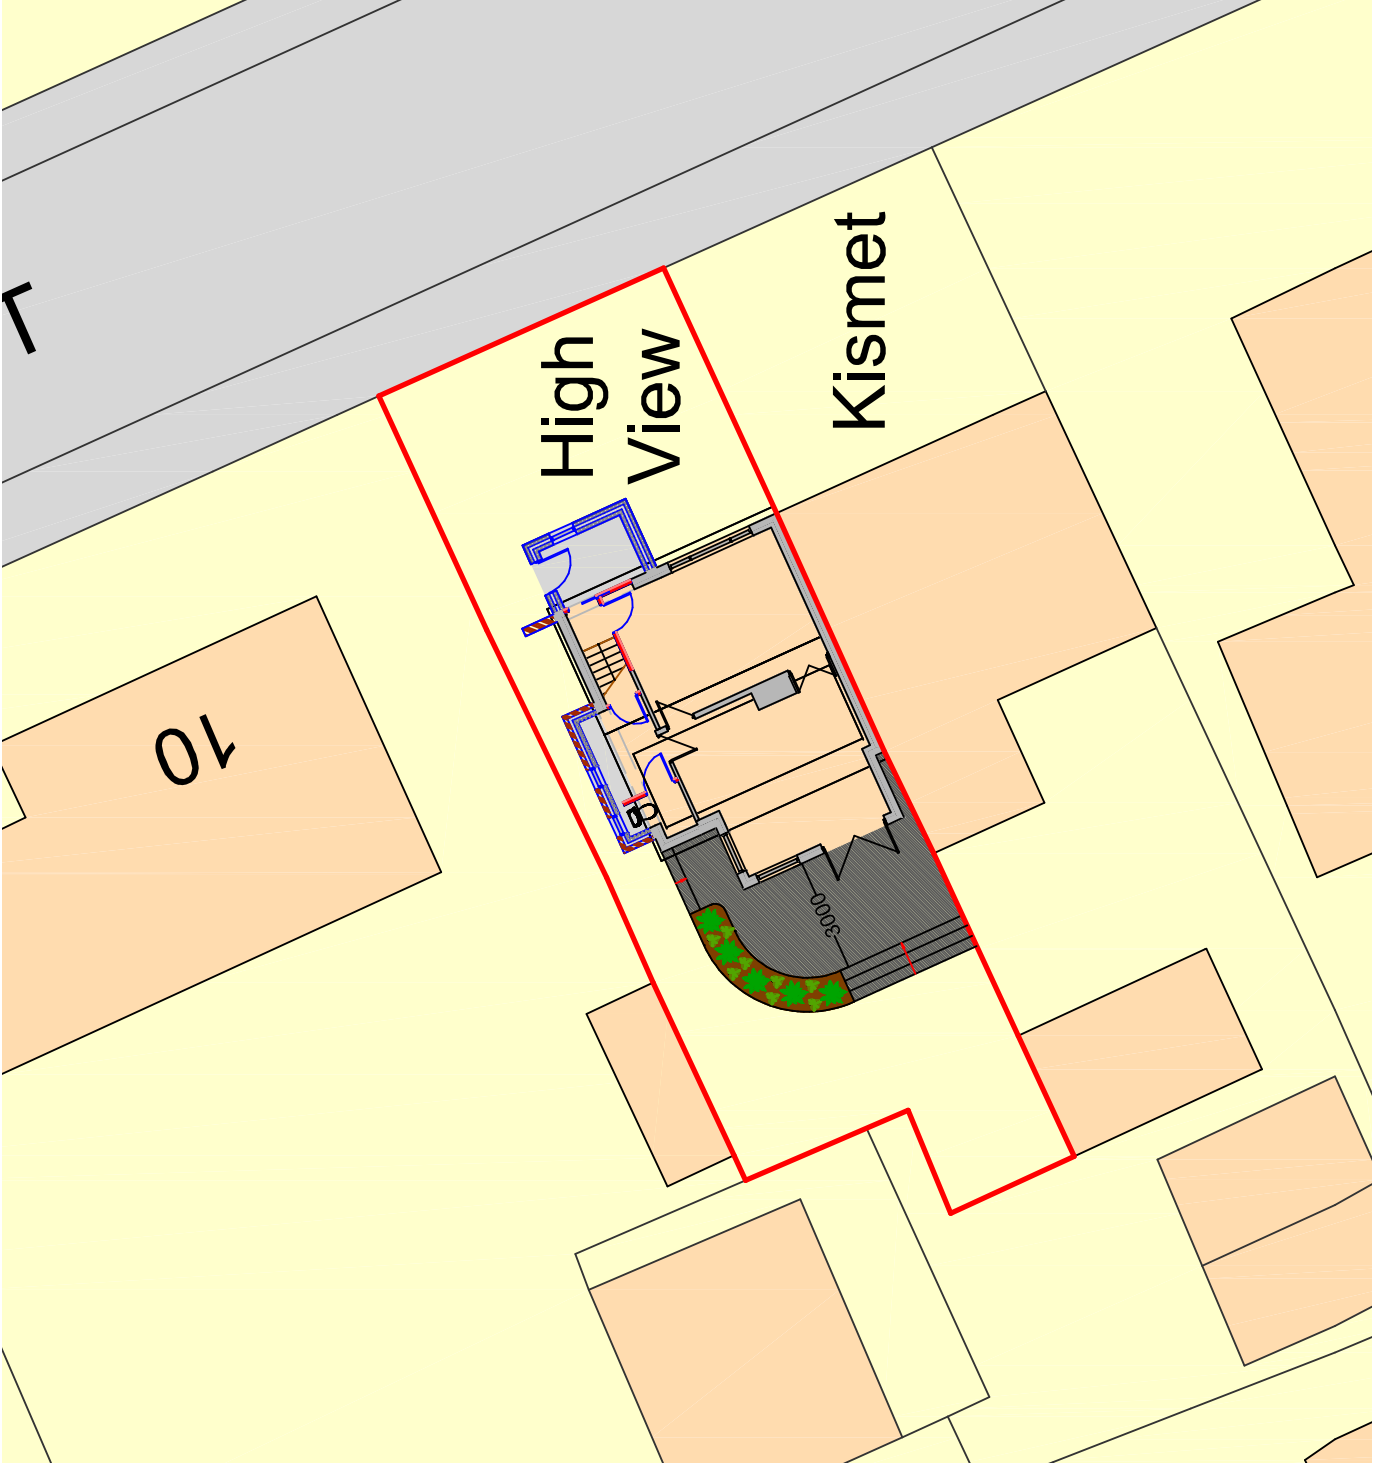


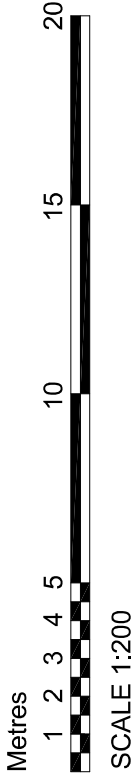



Site Plan as Existing

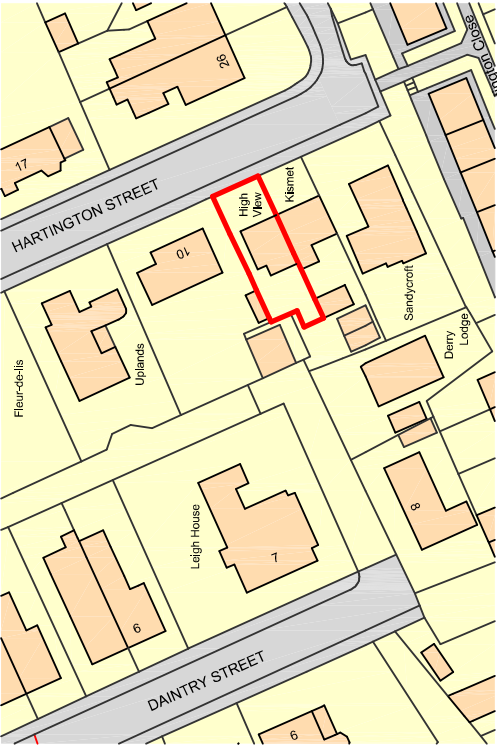

Site Plan as Proposed

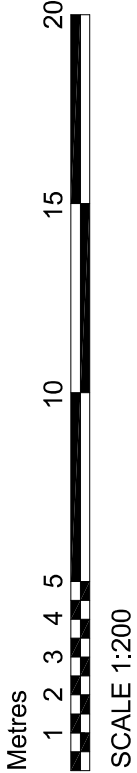

Site Location Plan

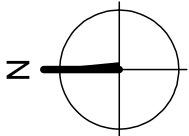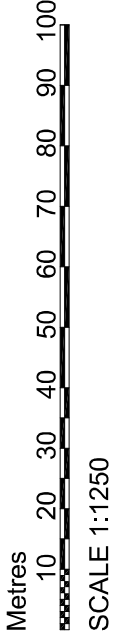

DBD Architectural Consultancy Ltd ©2021

1. Copyright is vested with DBD Architectural Consultancy Ltd.
2. All dimensions to be checked on site before proceeding.
3. Contractor to check/judge dimensions of new work to suit existing conditions.
4. Contractor must notify the architect of any discrepancies before proceeding.
5. All drawings to be used in conjunction with all other construction drawings and details.

No.	Date	Description
A	28.07.21	Agreement made following comments.



DBD Architectural Consultancy Ltd
50 Broad Street, Leek,
Staffordshire, ST13 5NS
01528 369118
www.dbdconsultants.co.uk

D Shea
High View, Hartington Street
Leek
ST13 5PD

Dorrier Attic Conversion and Single Storey Wrap-around Extension

Site Plans

PL 01A