
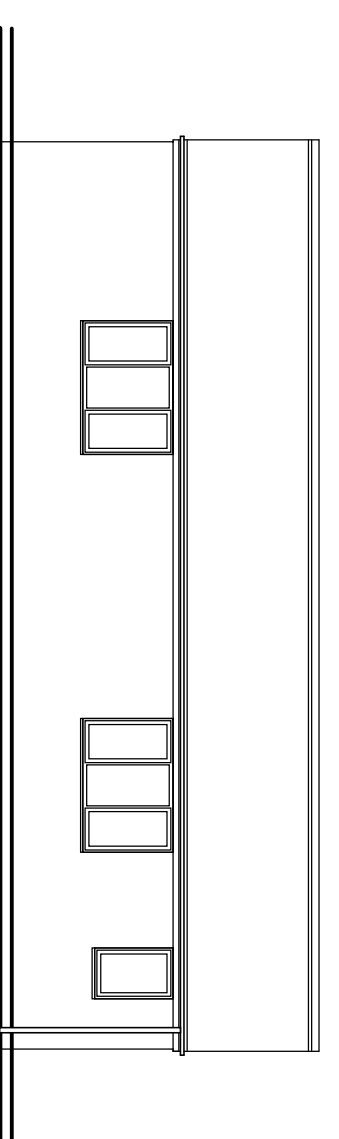
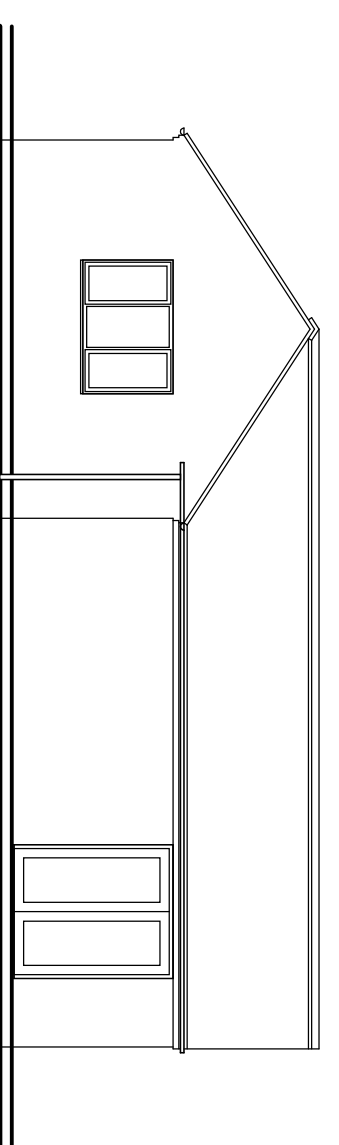
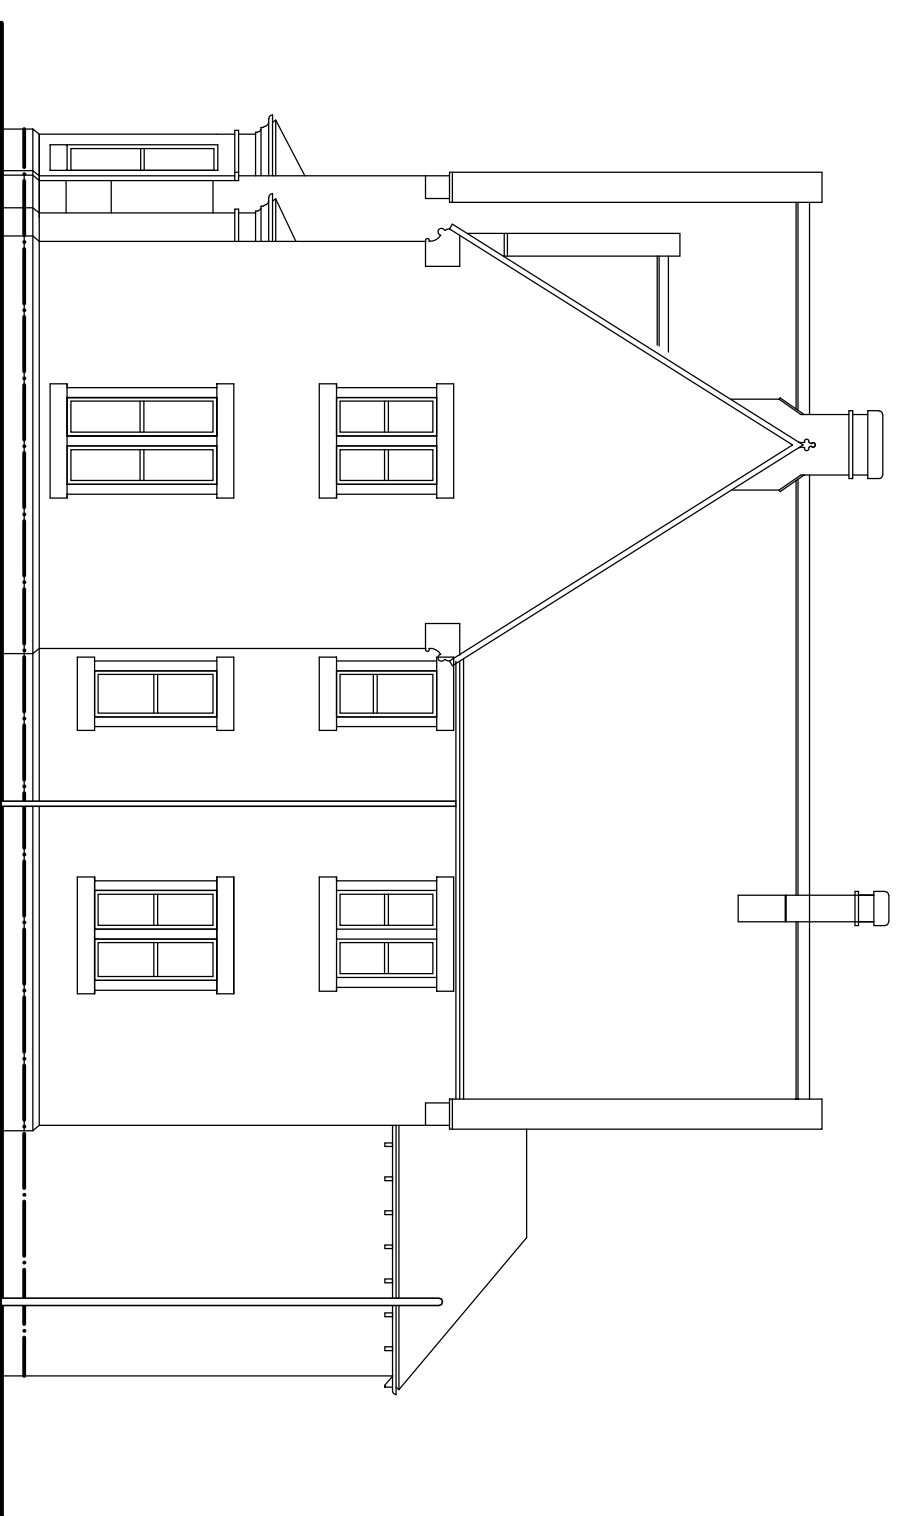
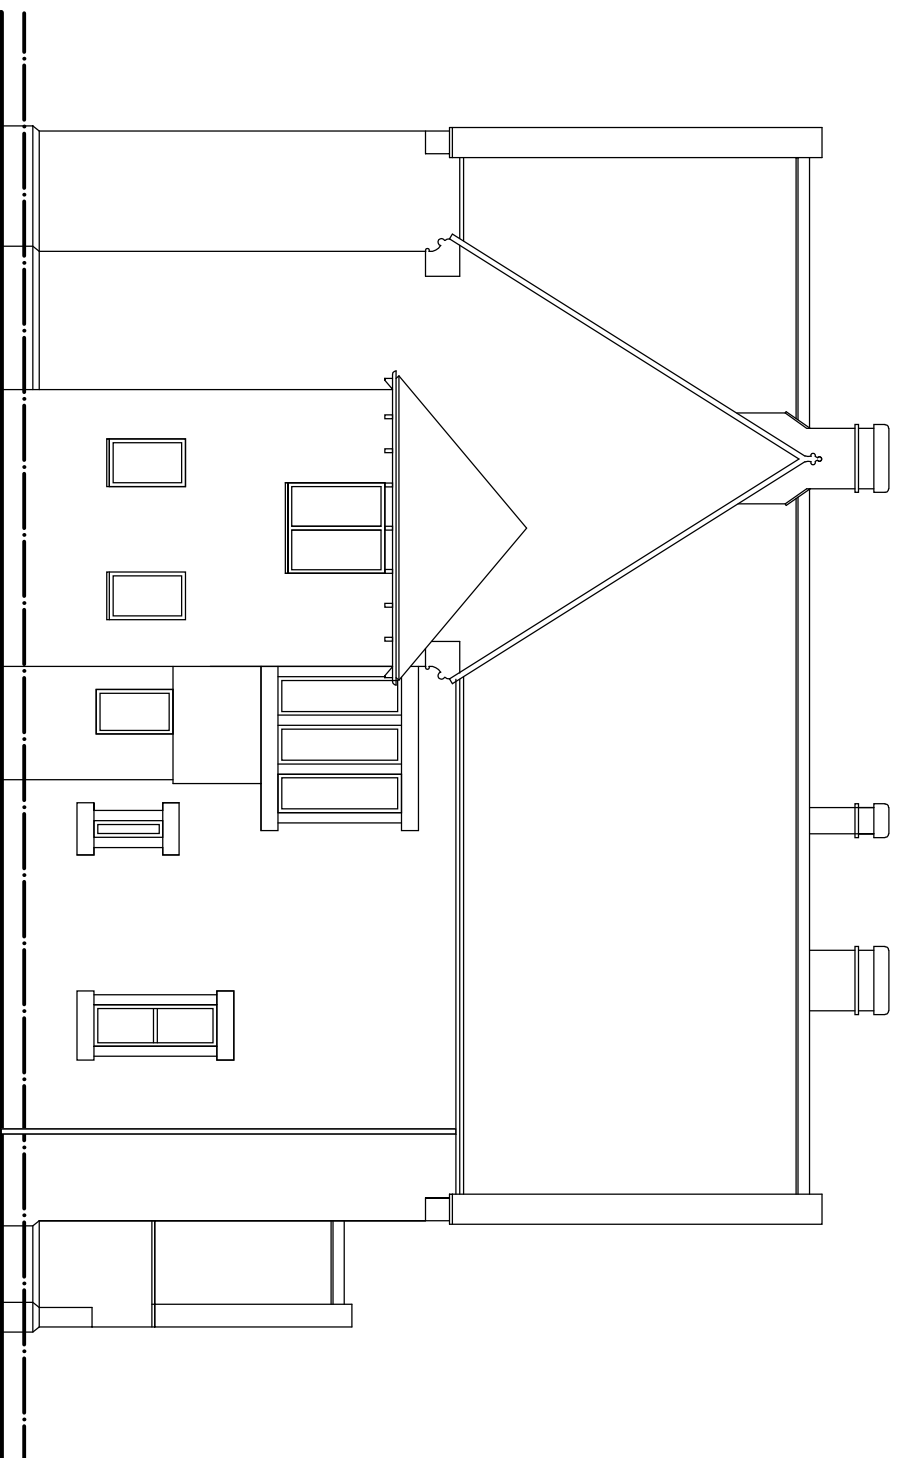
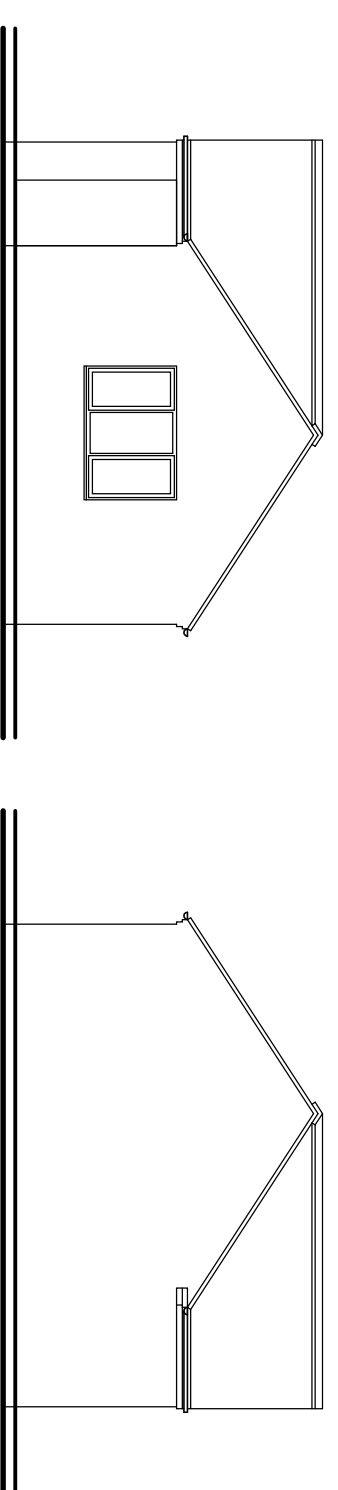
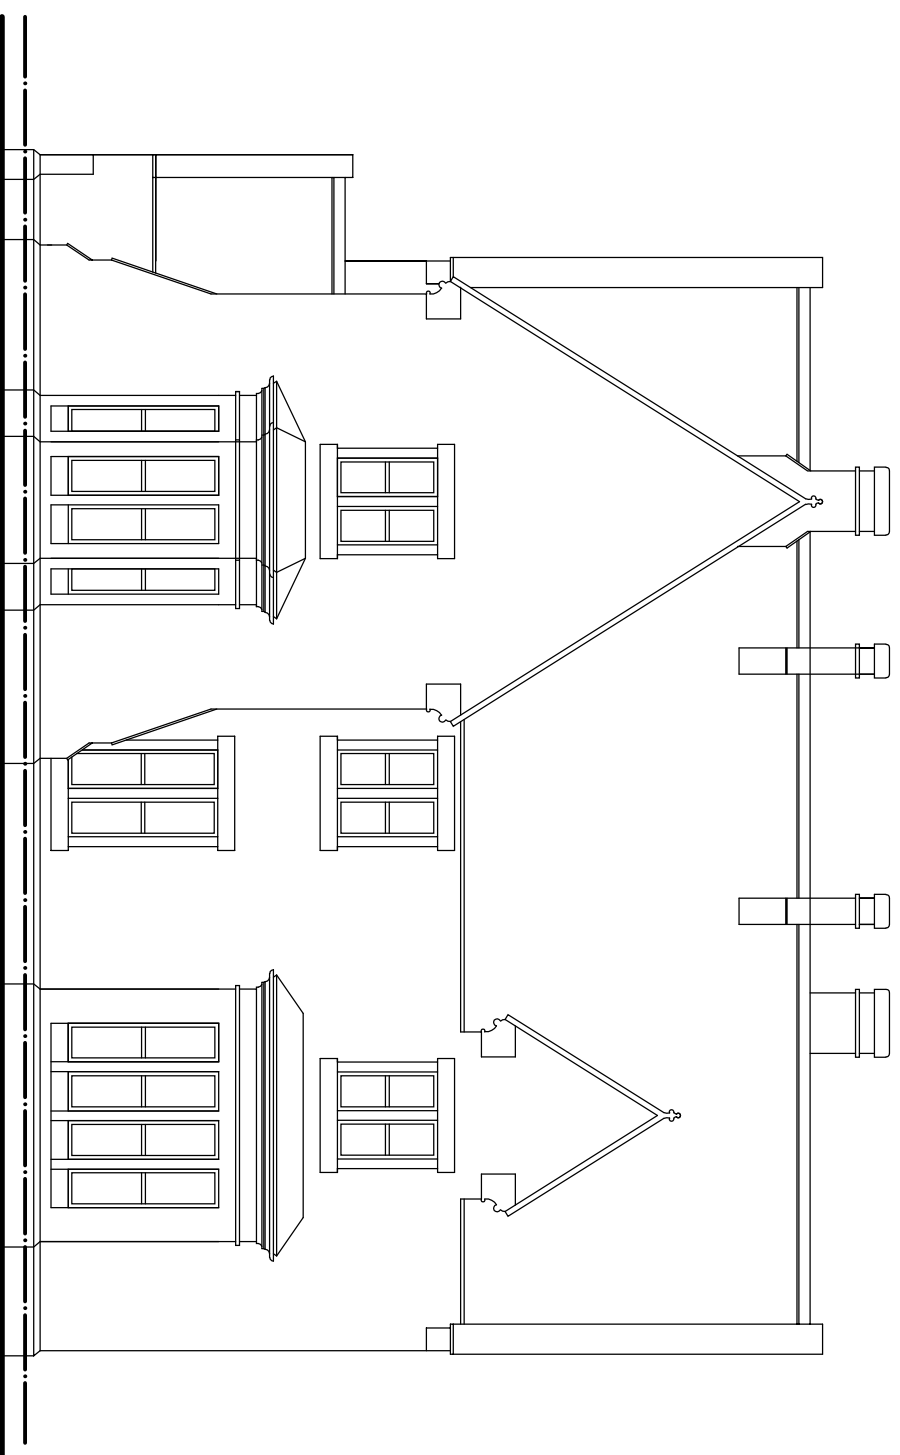





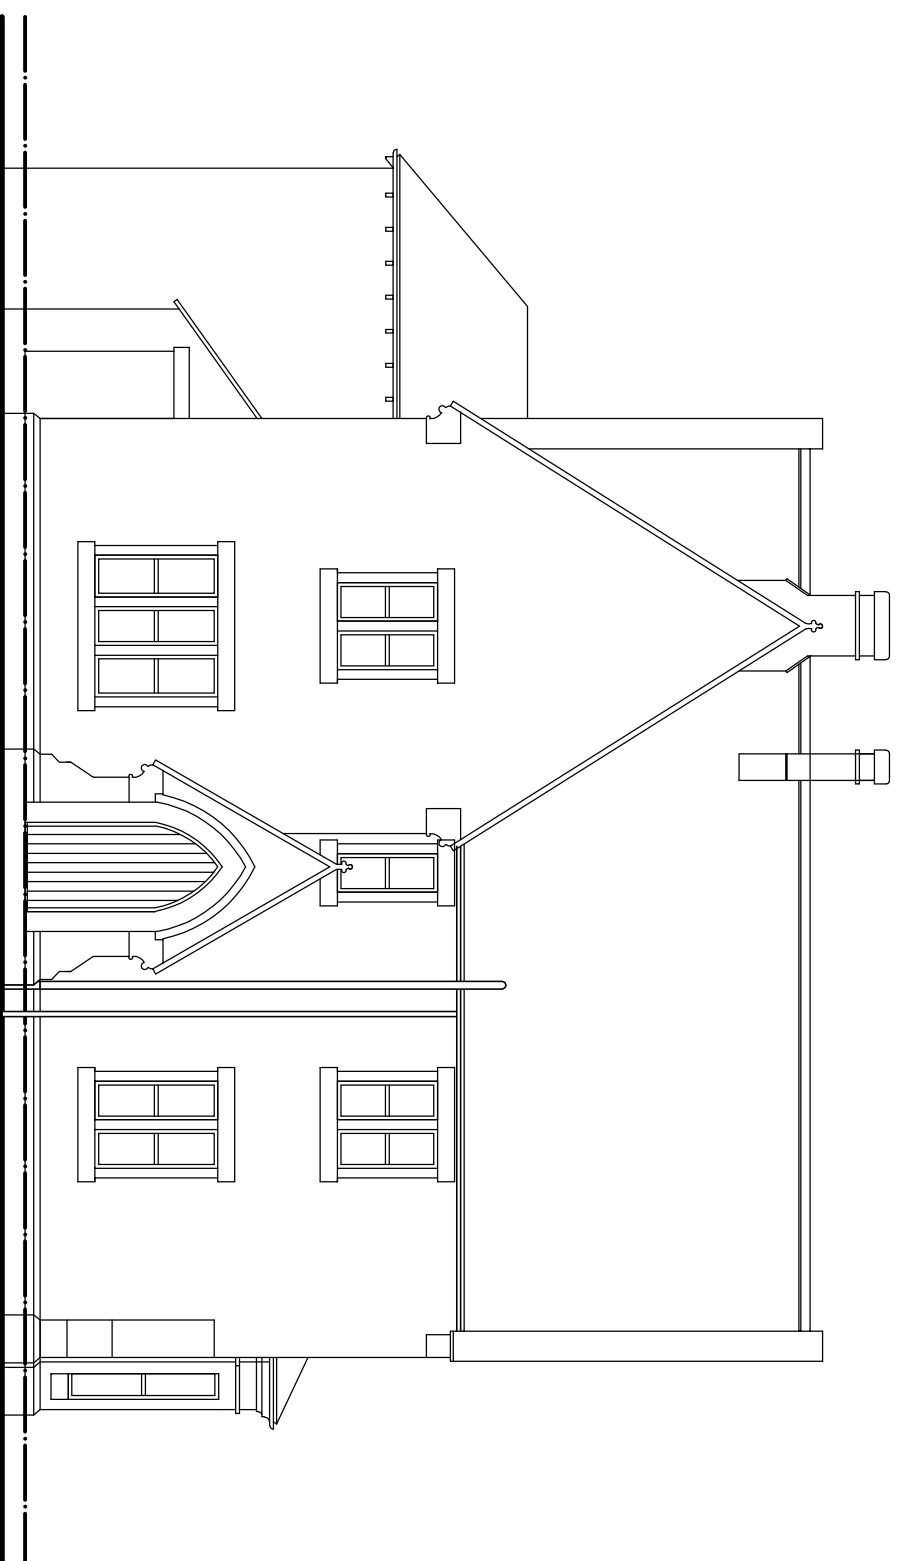


Existing Side Elevation

Existing Rear Elevation

Existing Side Elevation

Existing Side Elevation

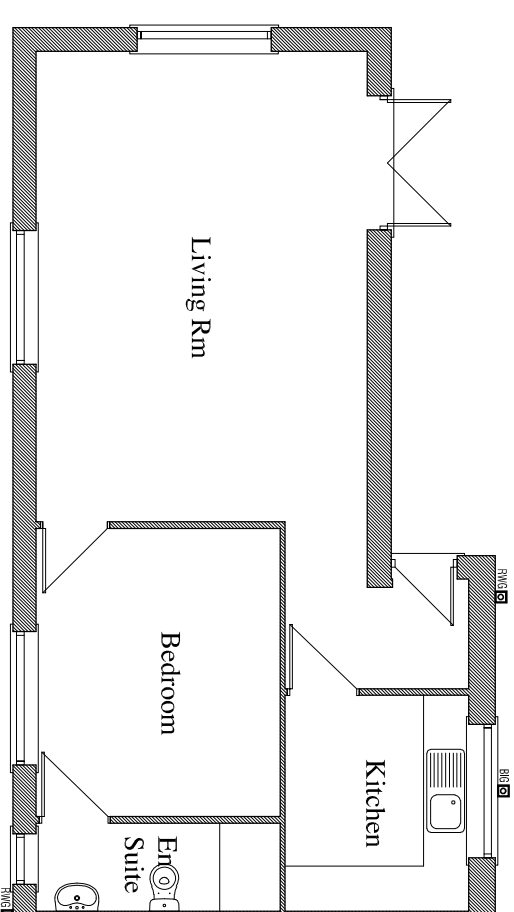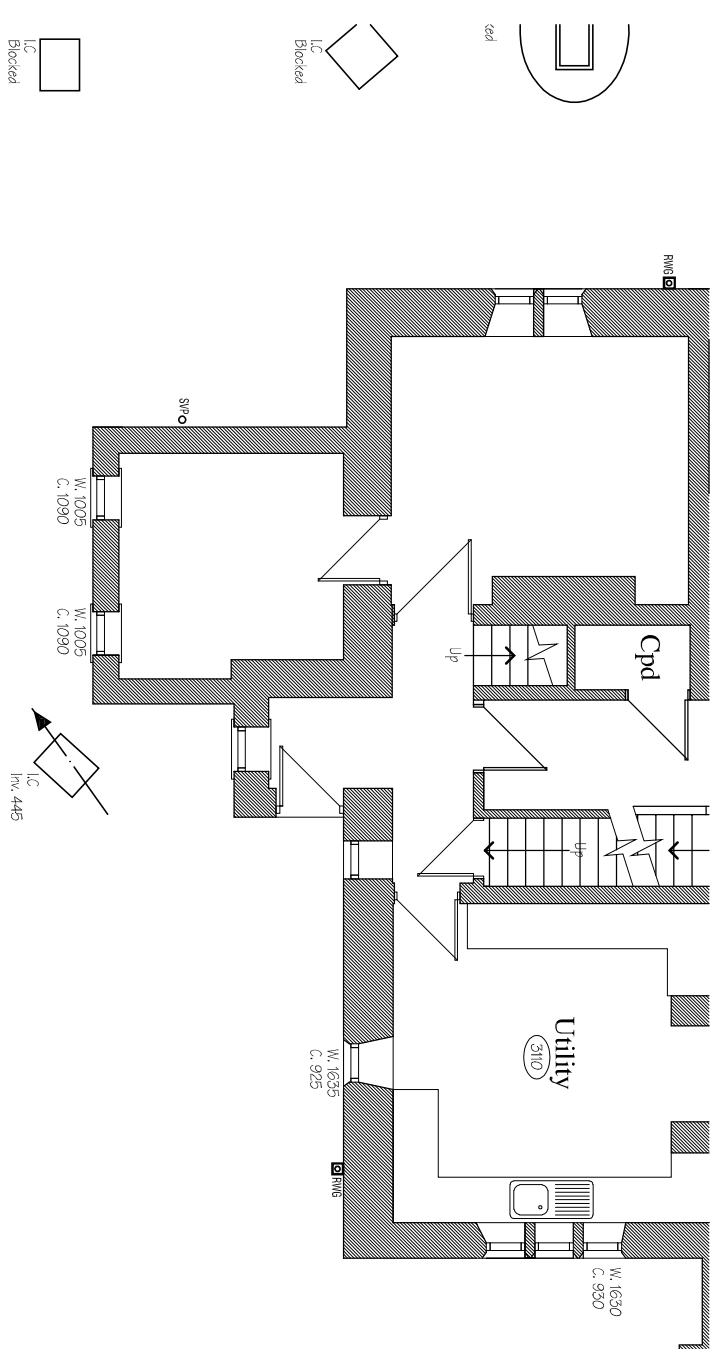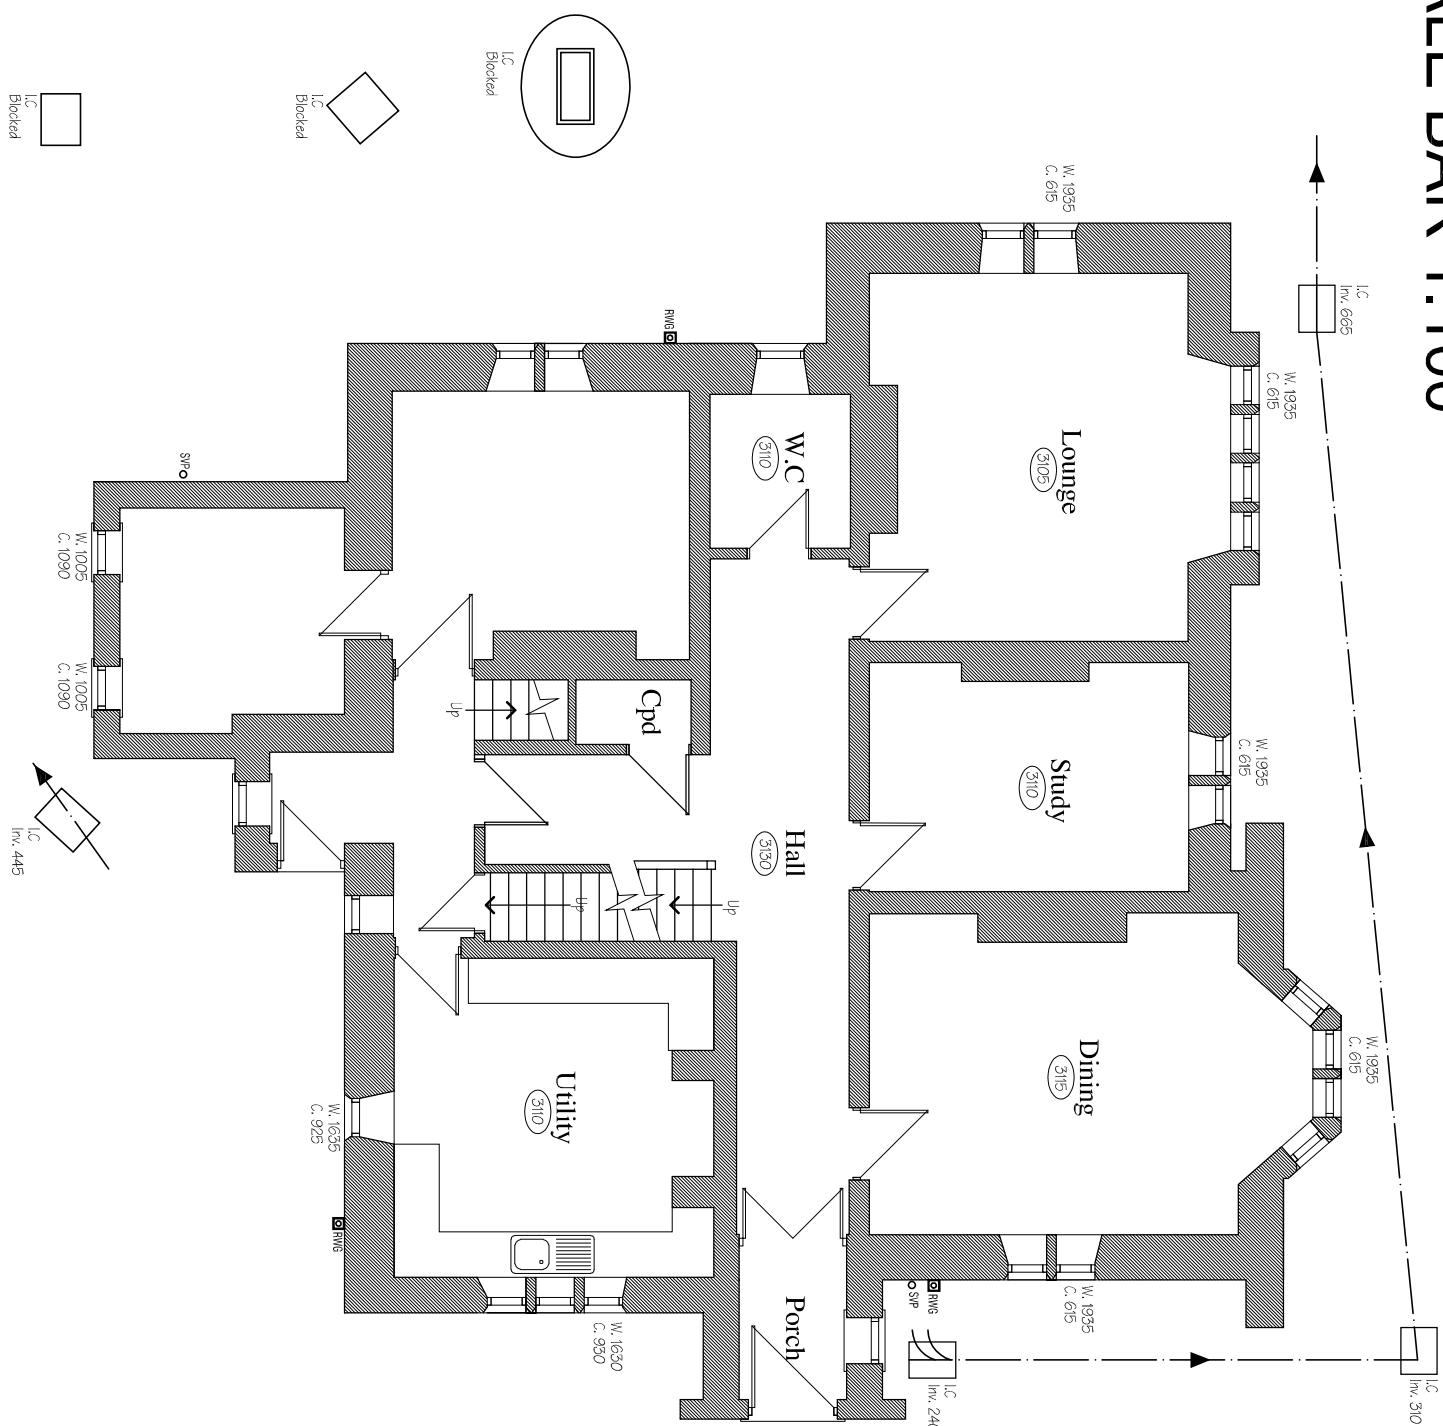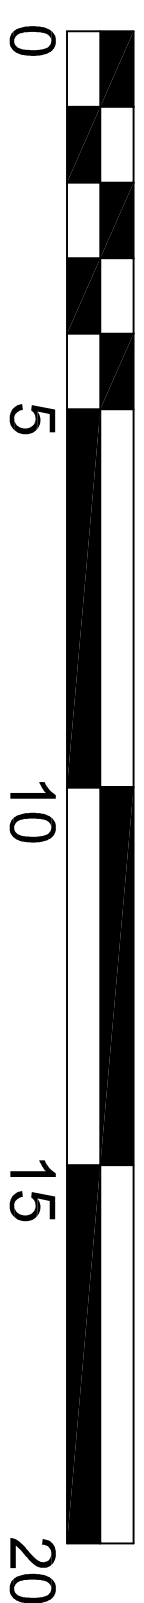

Existing Ground Floor Plan

Existing Ground Floor Plan (Annex)

[illegible]