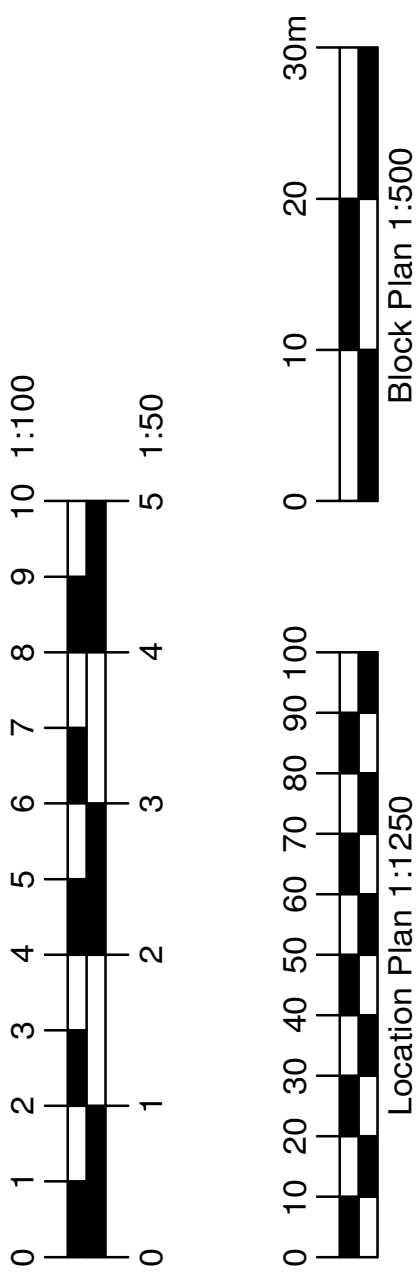
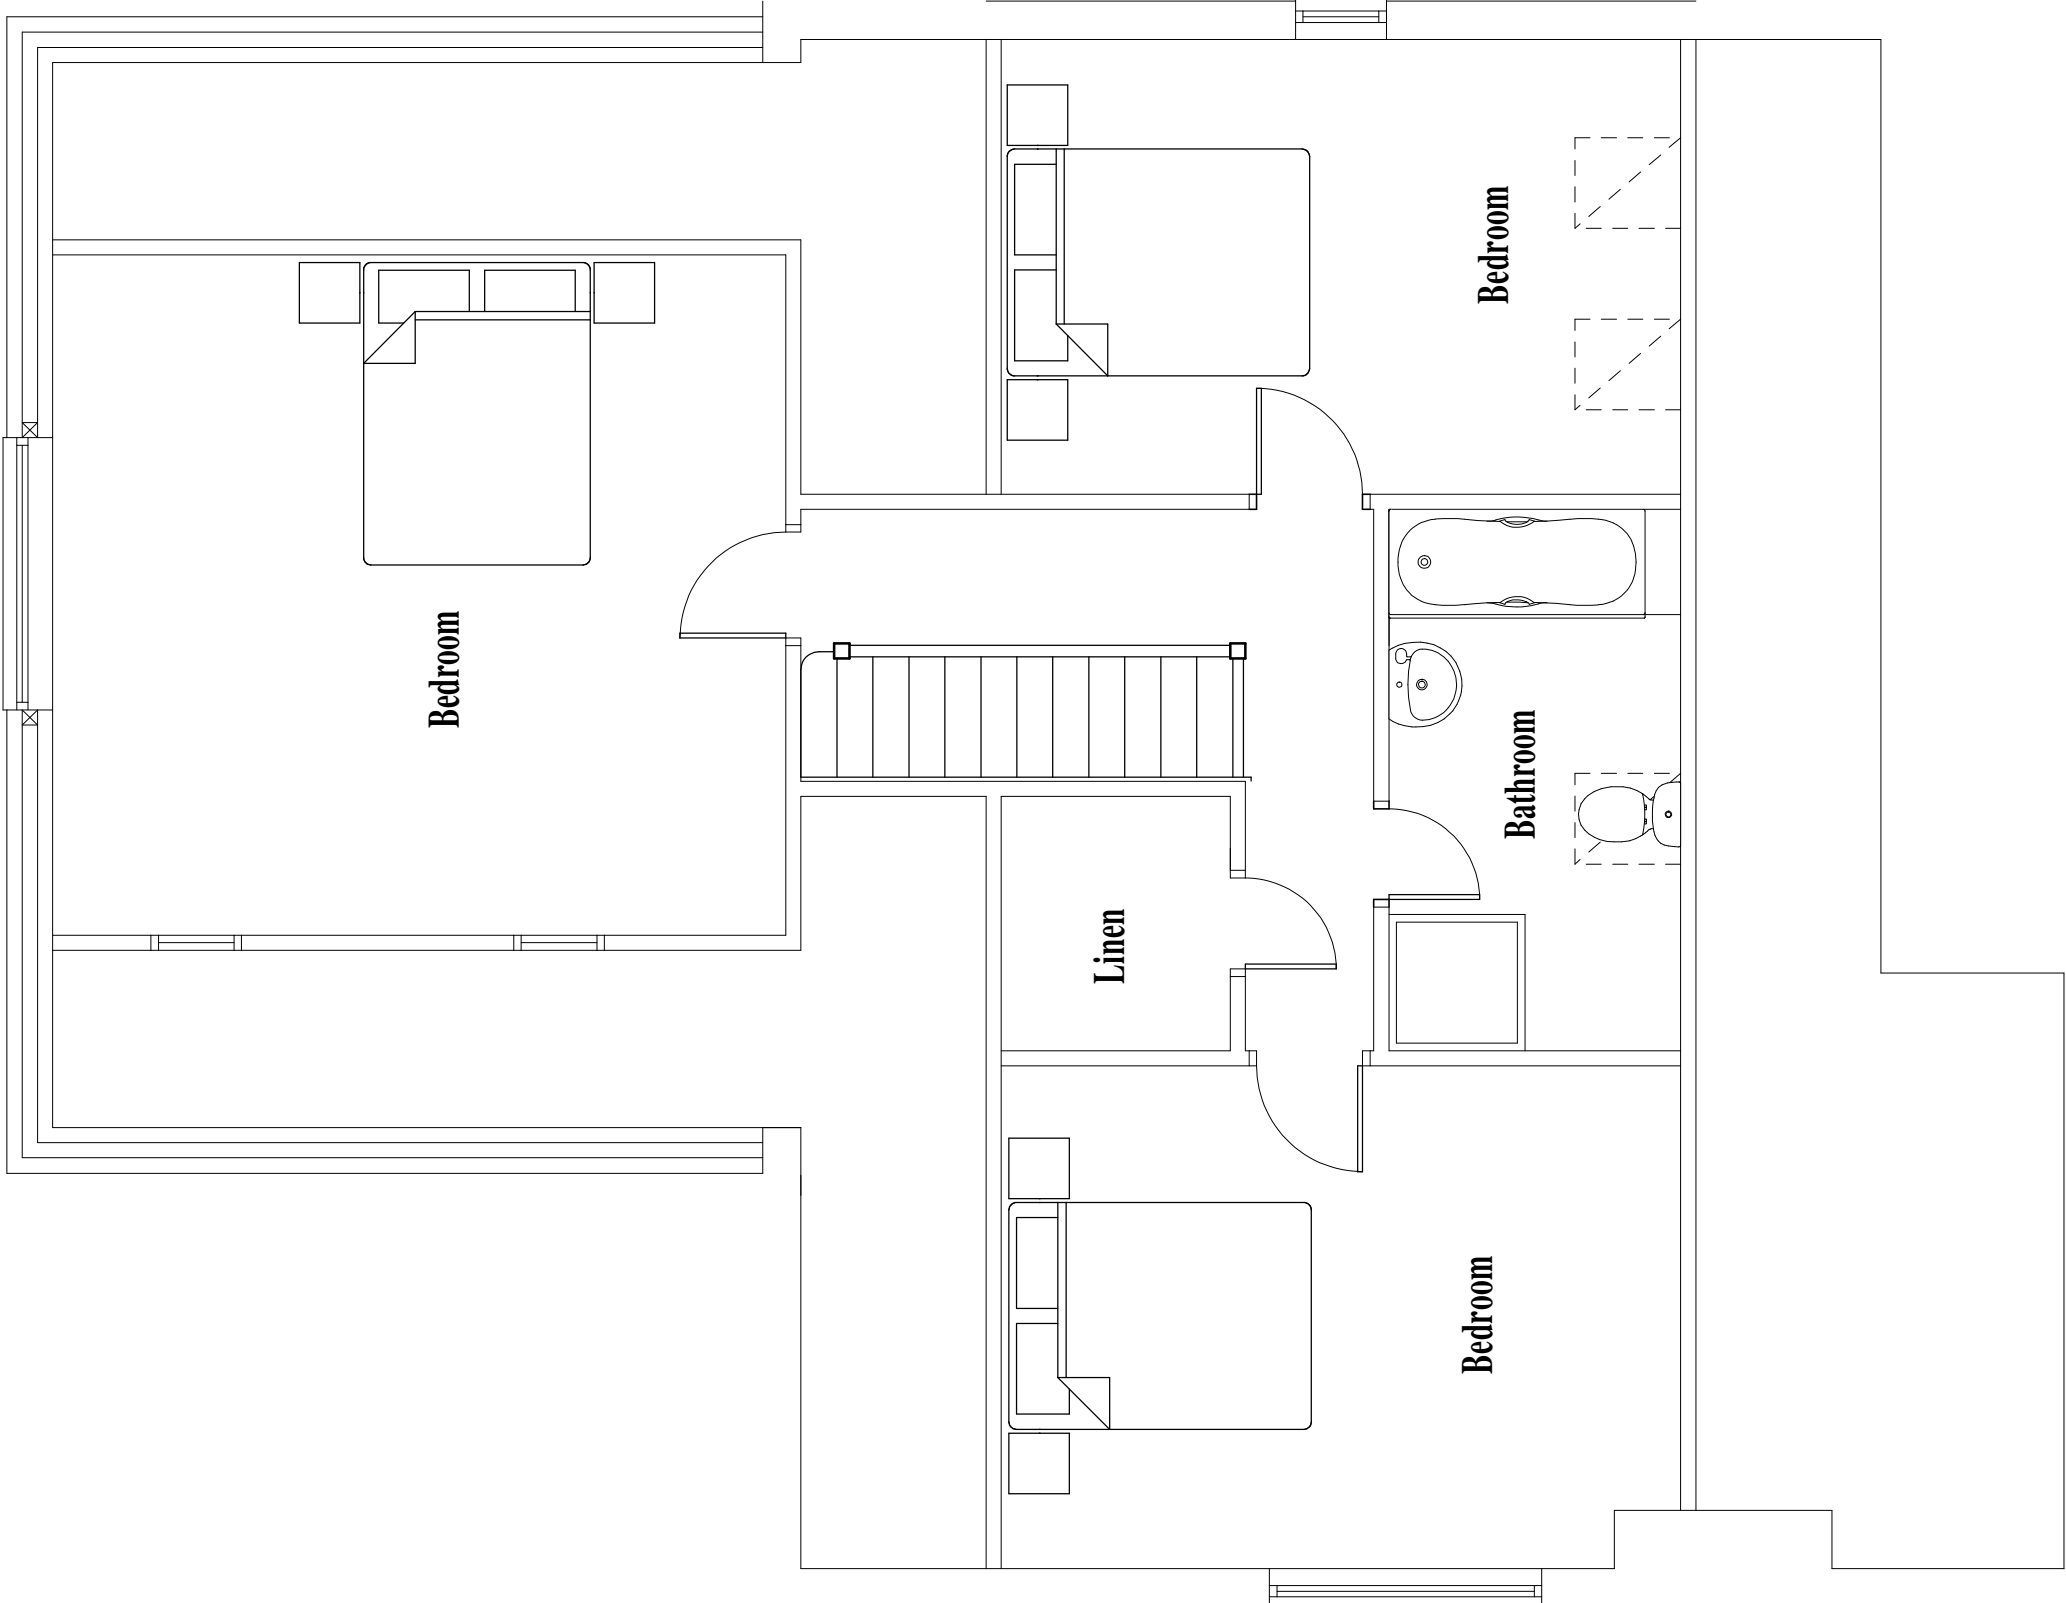
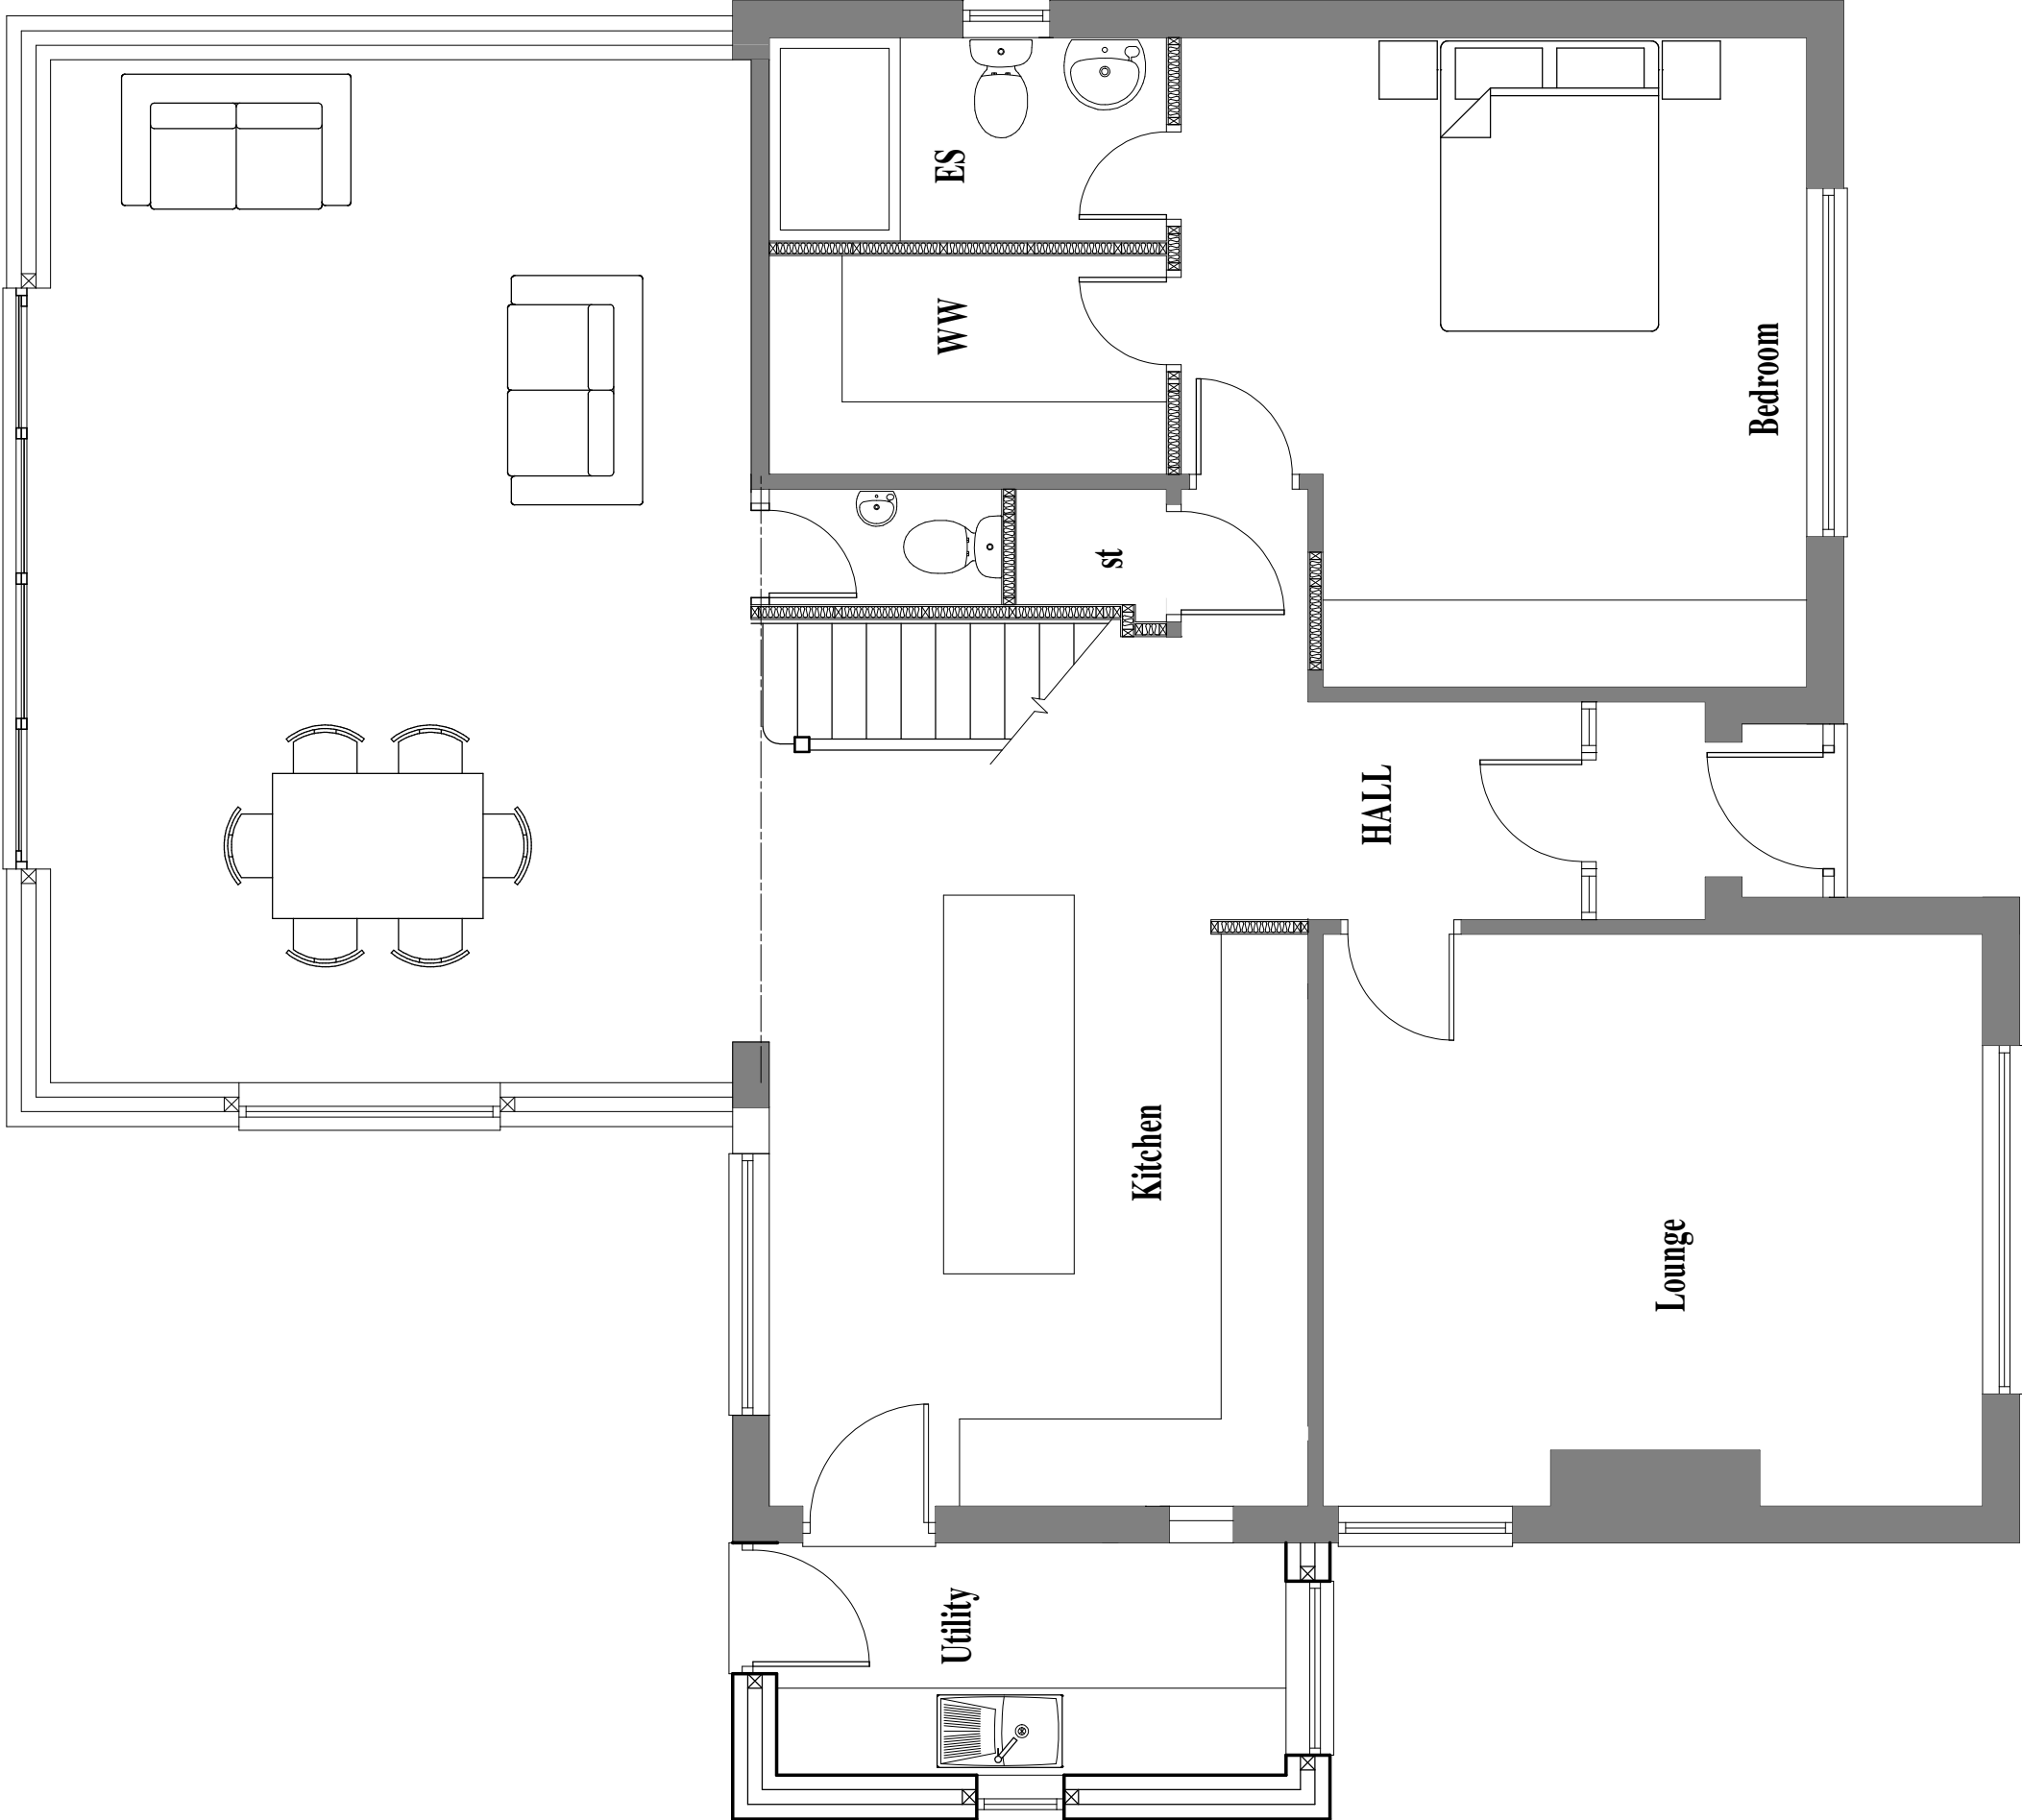
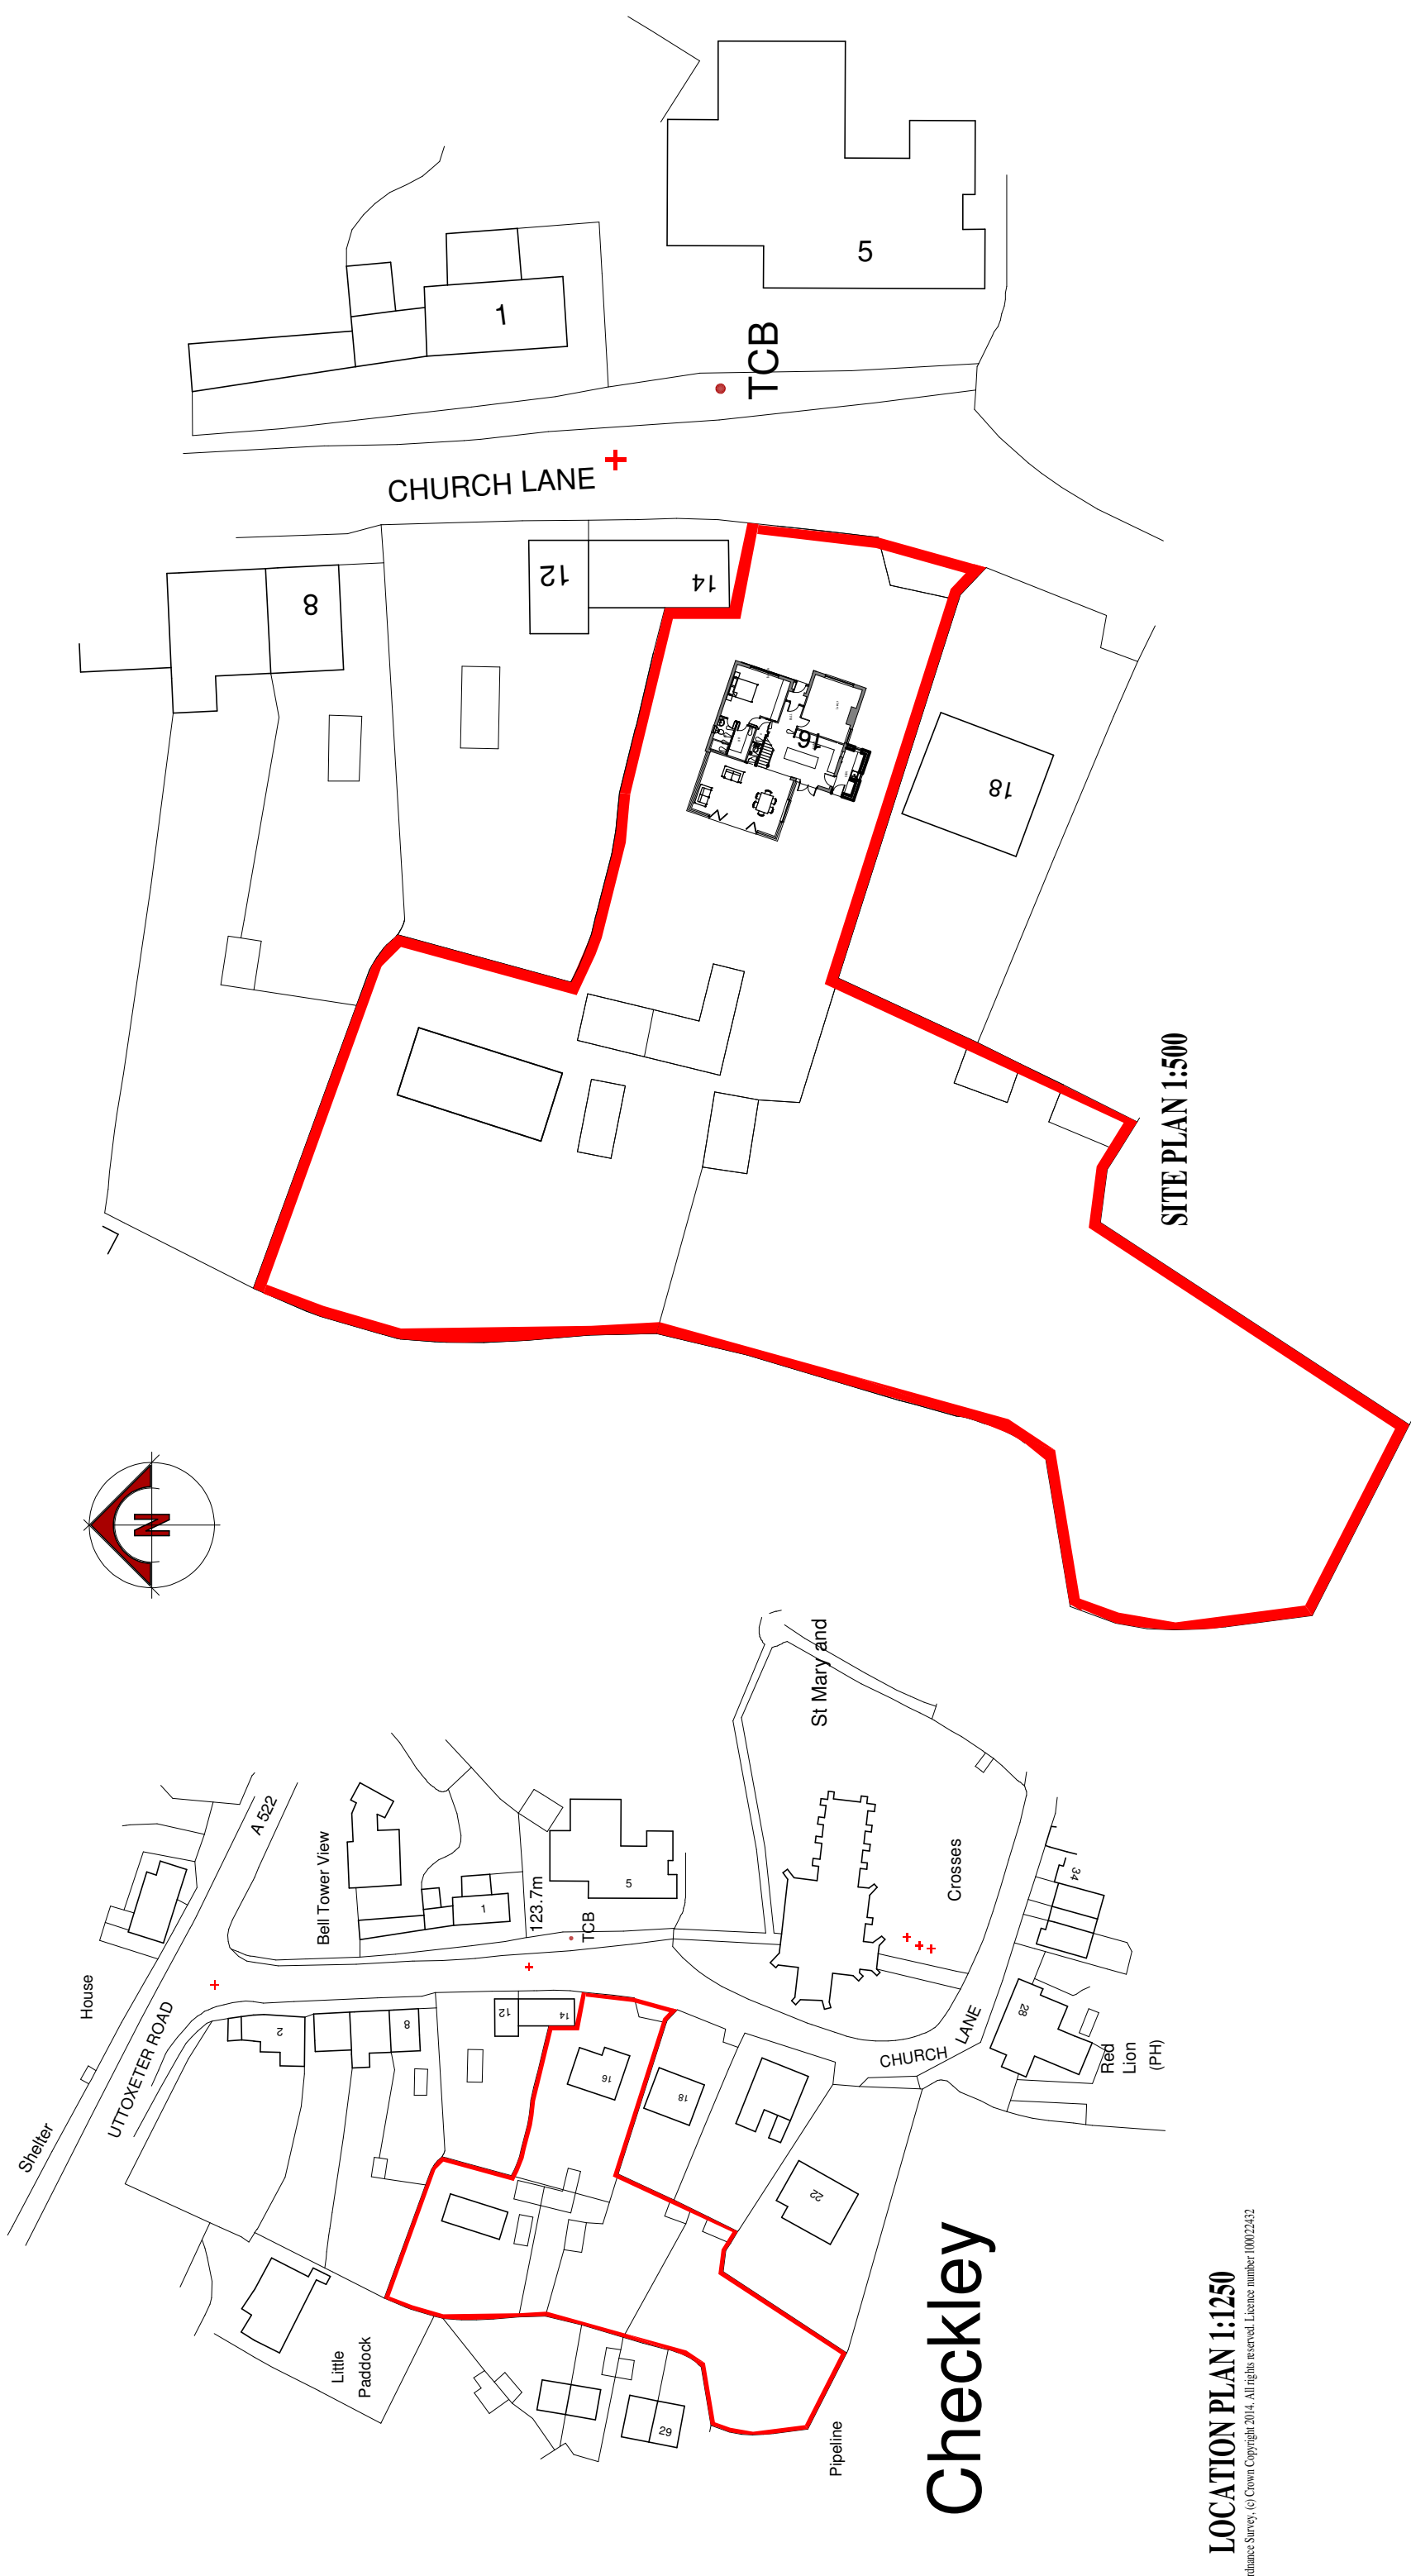


PROPOSED ALTERATIONS AND EXTENSIONS AT  
16 CHURCH LANE  
CHECKLEY  
STOKE-ON-TRENT  
ST10 4NJ

CLIENT  
MS. S. WILKINSON & MR. K. HEATHCOTE

DRAWING NO.  
PLANNING 1

SCALE  
1:500/100

DATE  
JULY 2021

B. BLAKEMAN CIAT  
2 Cornhill Place  
Stoke-on-Trent  
ST1 2JL  
TEL: 01828 47064