
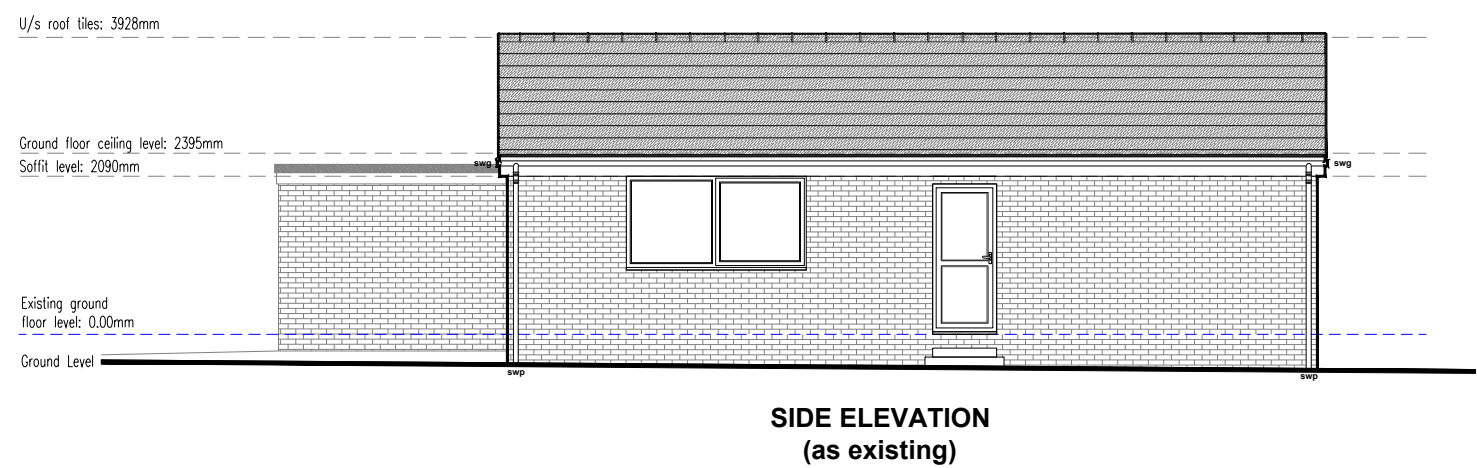
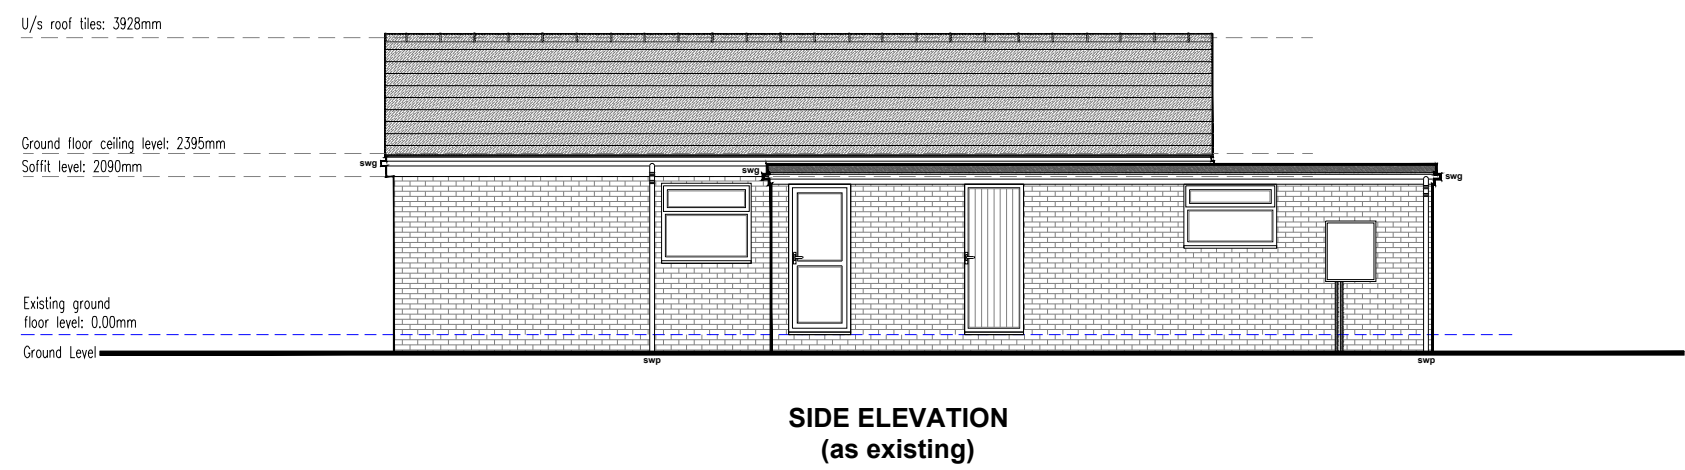
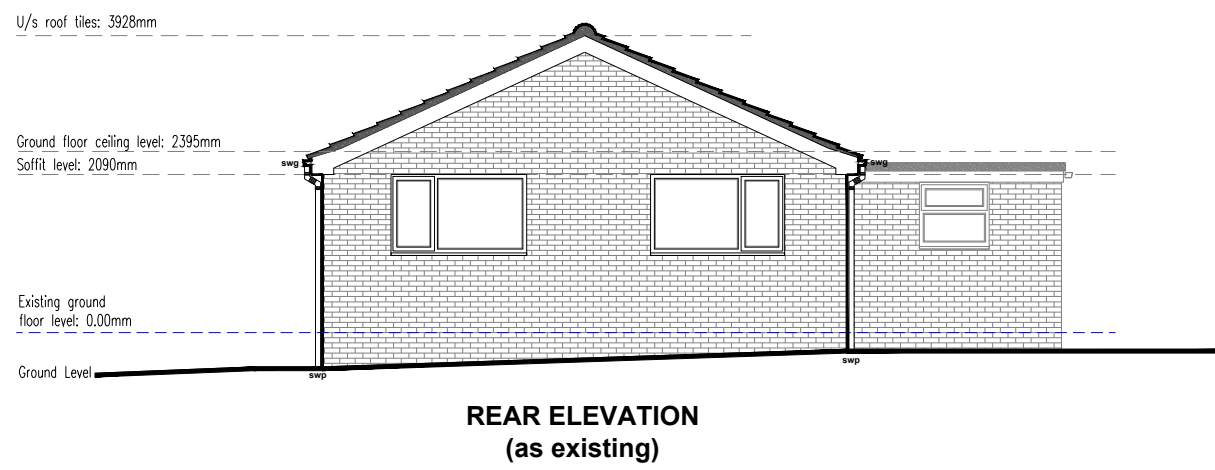
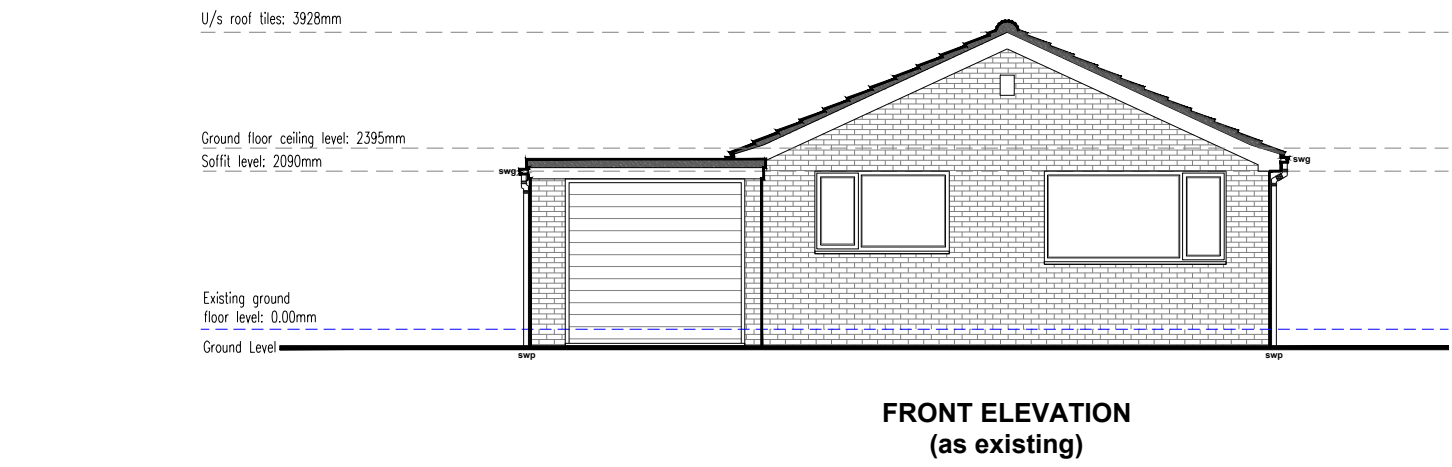


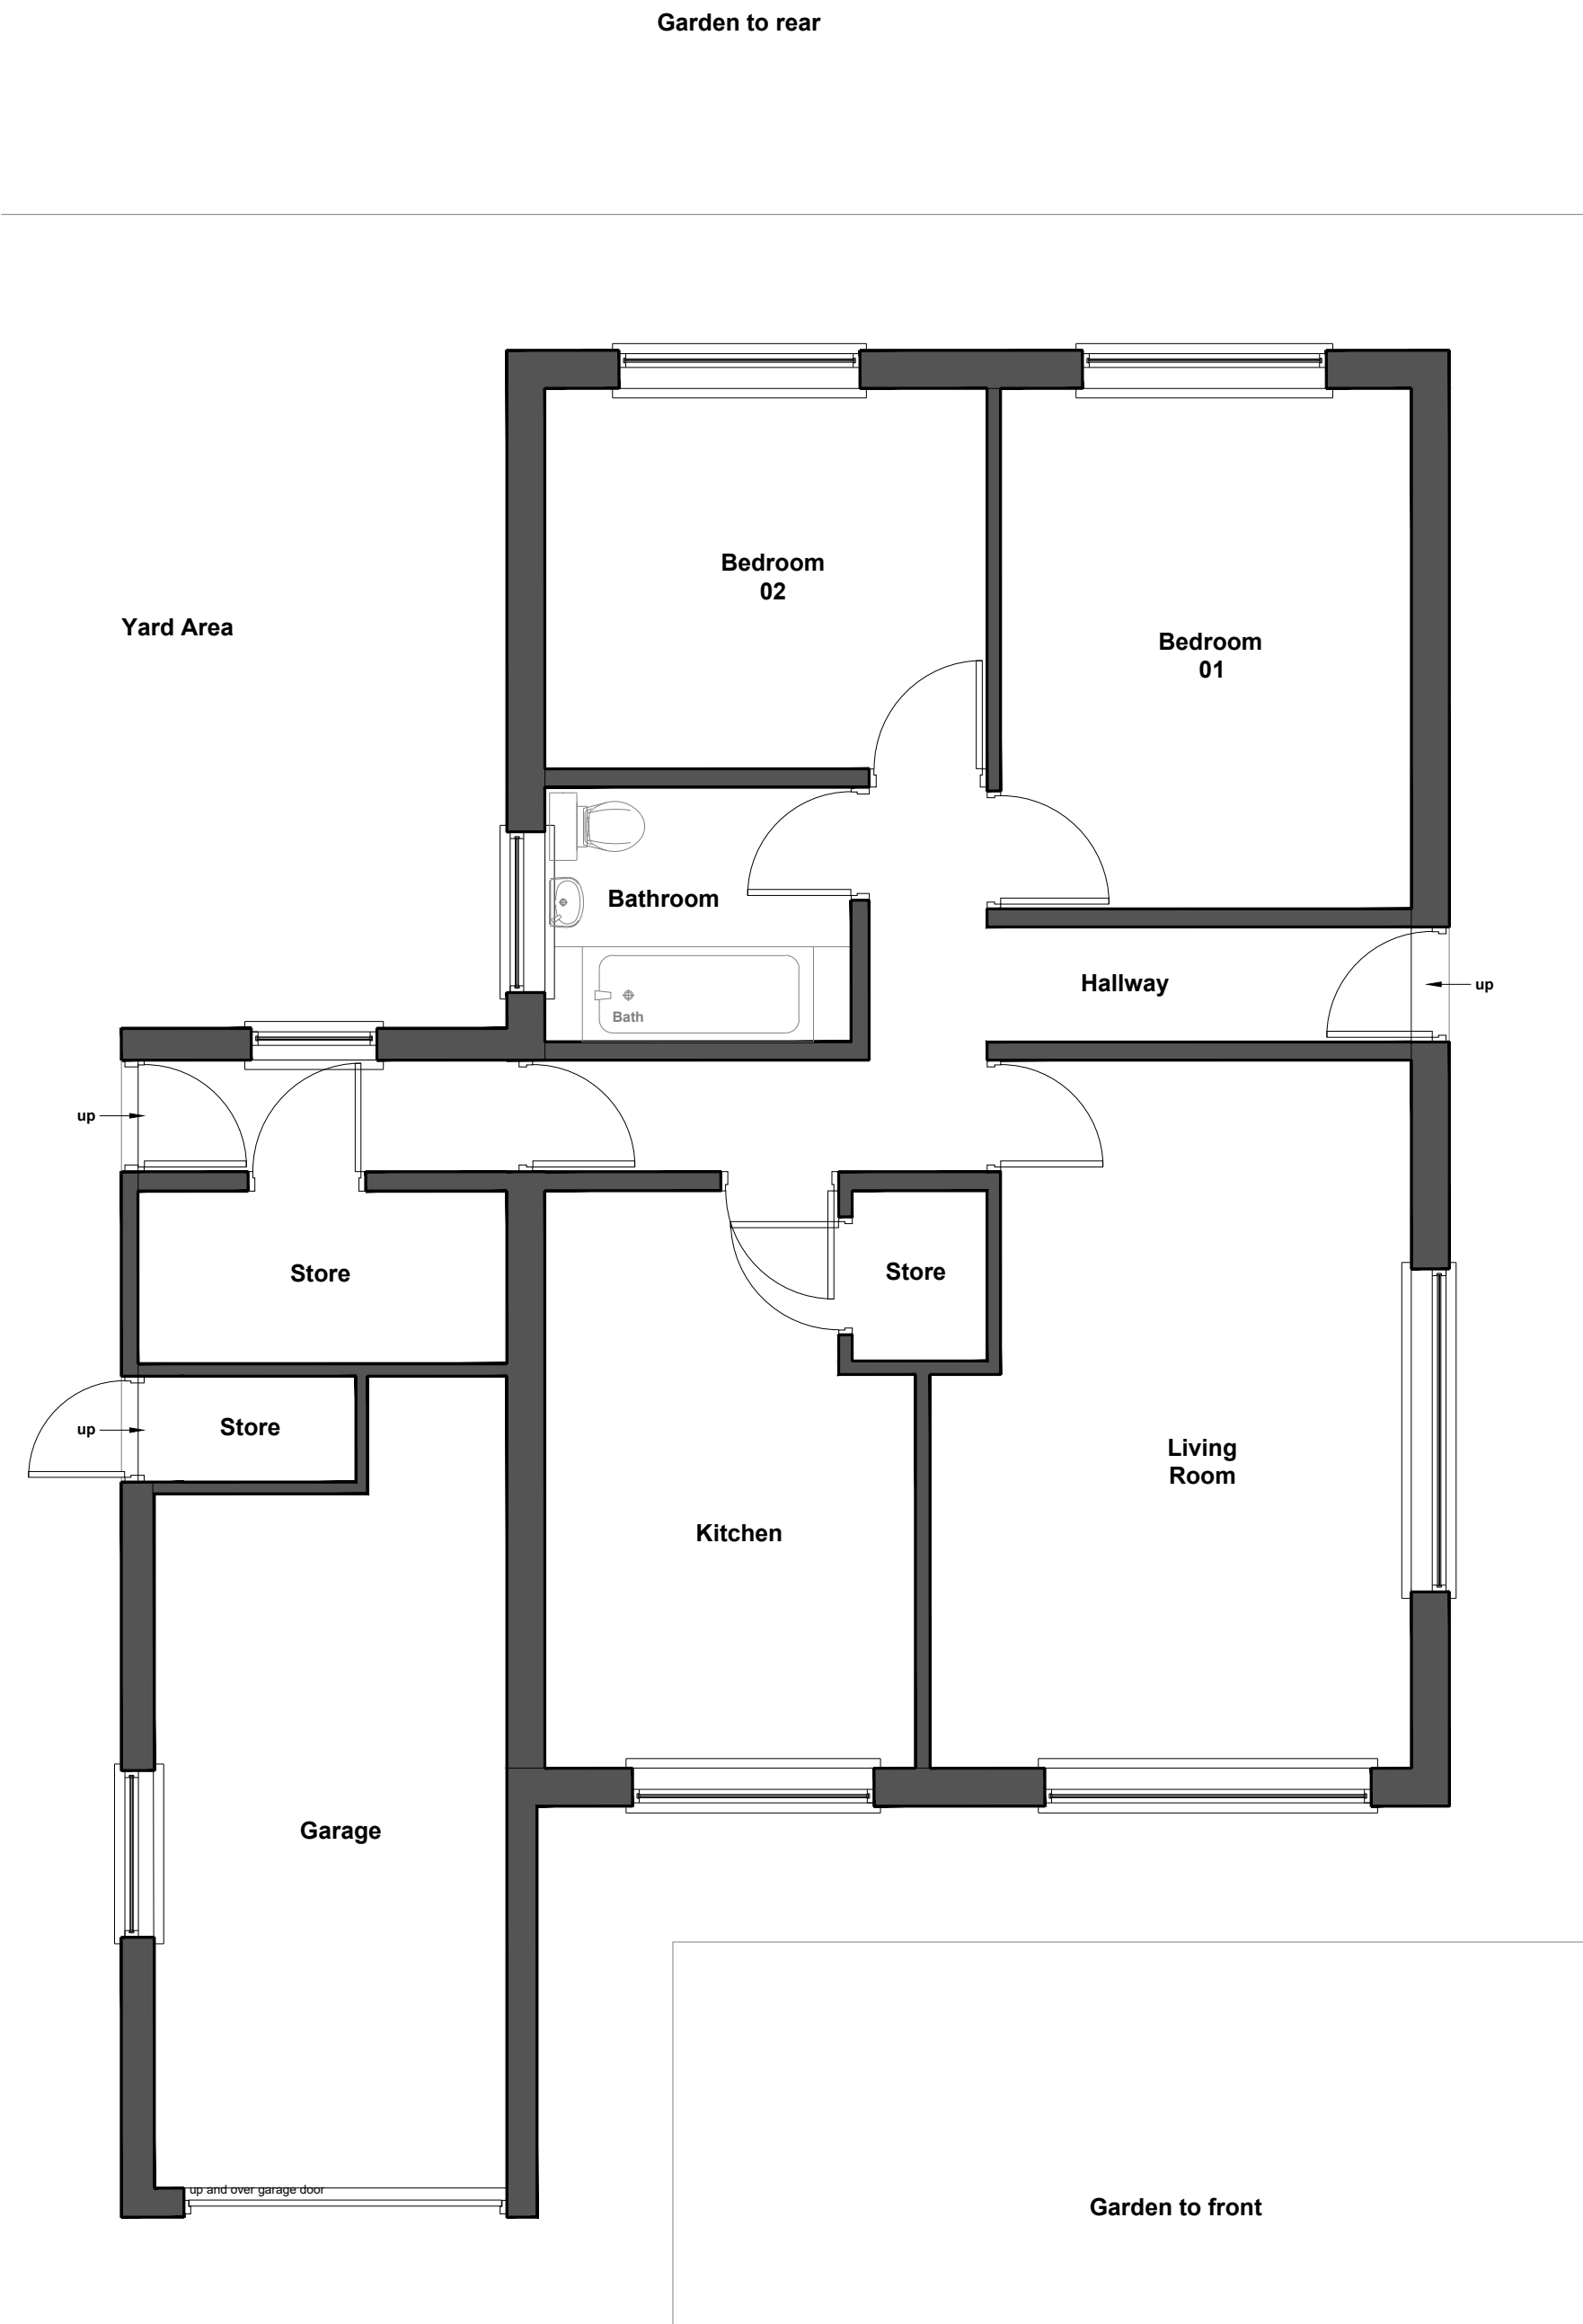

Revisions

P1	Scale of elevations revised.	24.09.21
P0	Client Proposal.	07.07.21
No.	Revision/Issue	Date:

TWA TOM WITHERS ARCHITECTURE

Tom Withers Architecture Ltd

Greenfield Industrial Estate,
Back Lane, Congleton,
Cheshire, CW12 4TR
Tel: 01260 277175
Email: info@tomwithersarchitecture.co.uk

Project Details:

Proposed alterations and extension to existing bungalow.

Foxearth Farm, Leek Road, Werrington,
Stoke on Trent, ST9 0DG

For Mrs J White

Status:	As Existing	Sheet No:	Planning Drawings
Date:	July 2021	070721-001-P1	
Scale:	1:50 Plans, 1:100 Elevations @ A1	Drawn By:	TW