


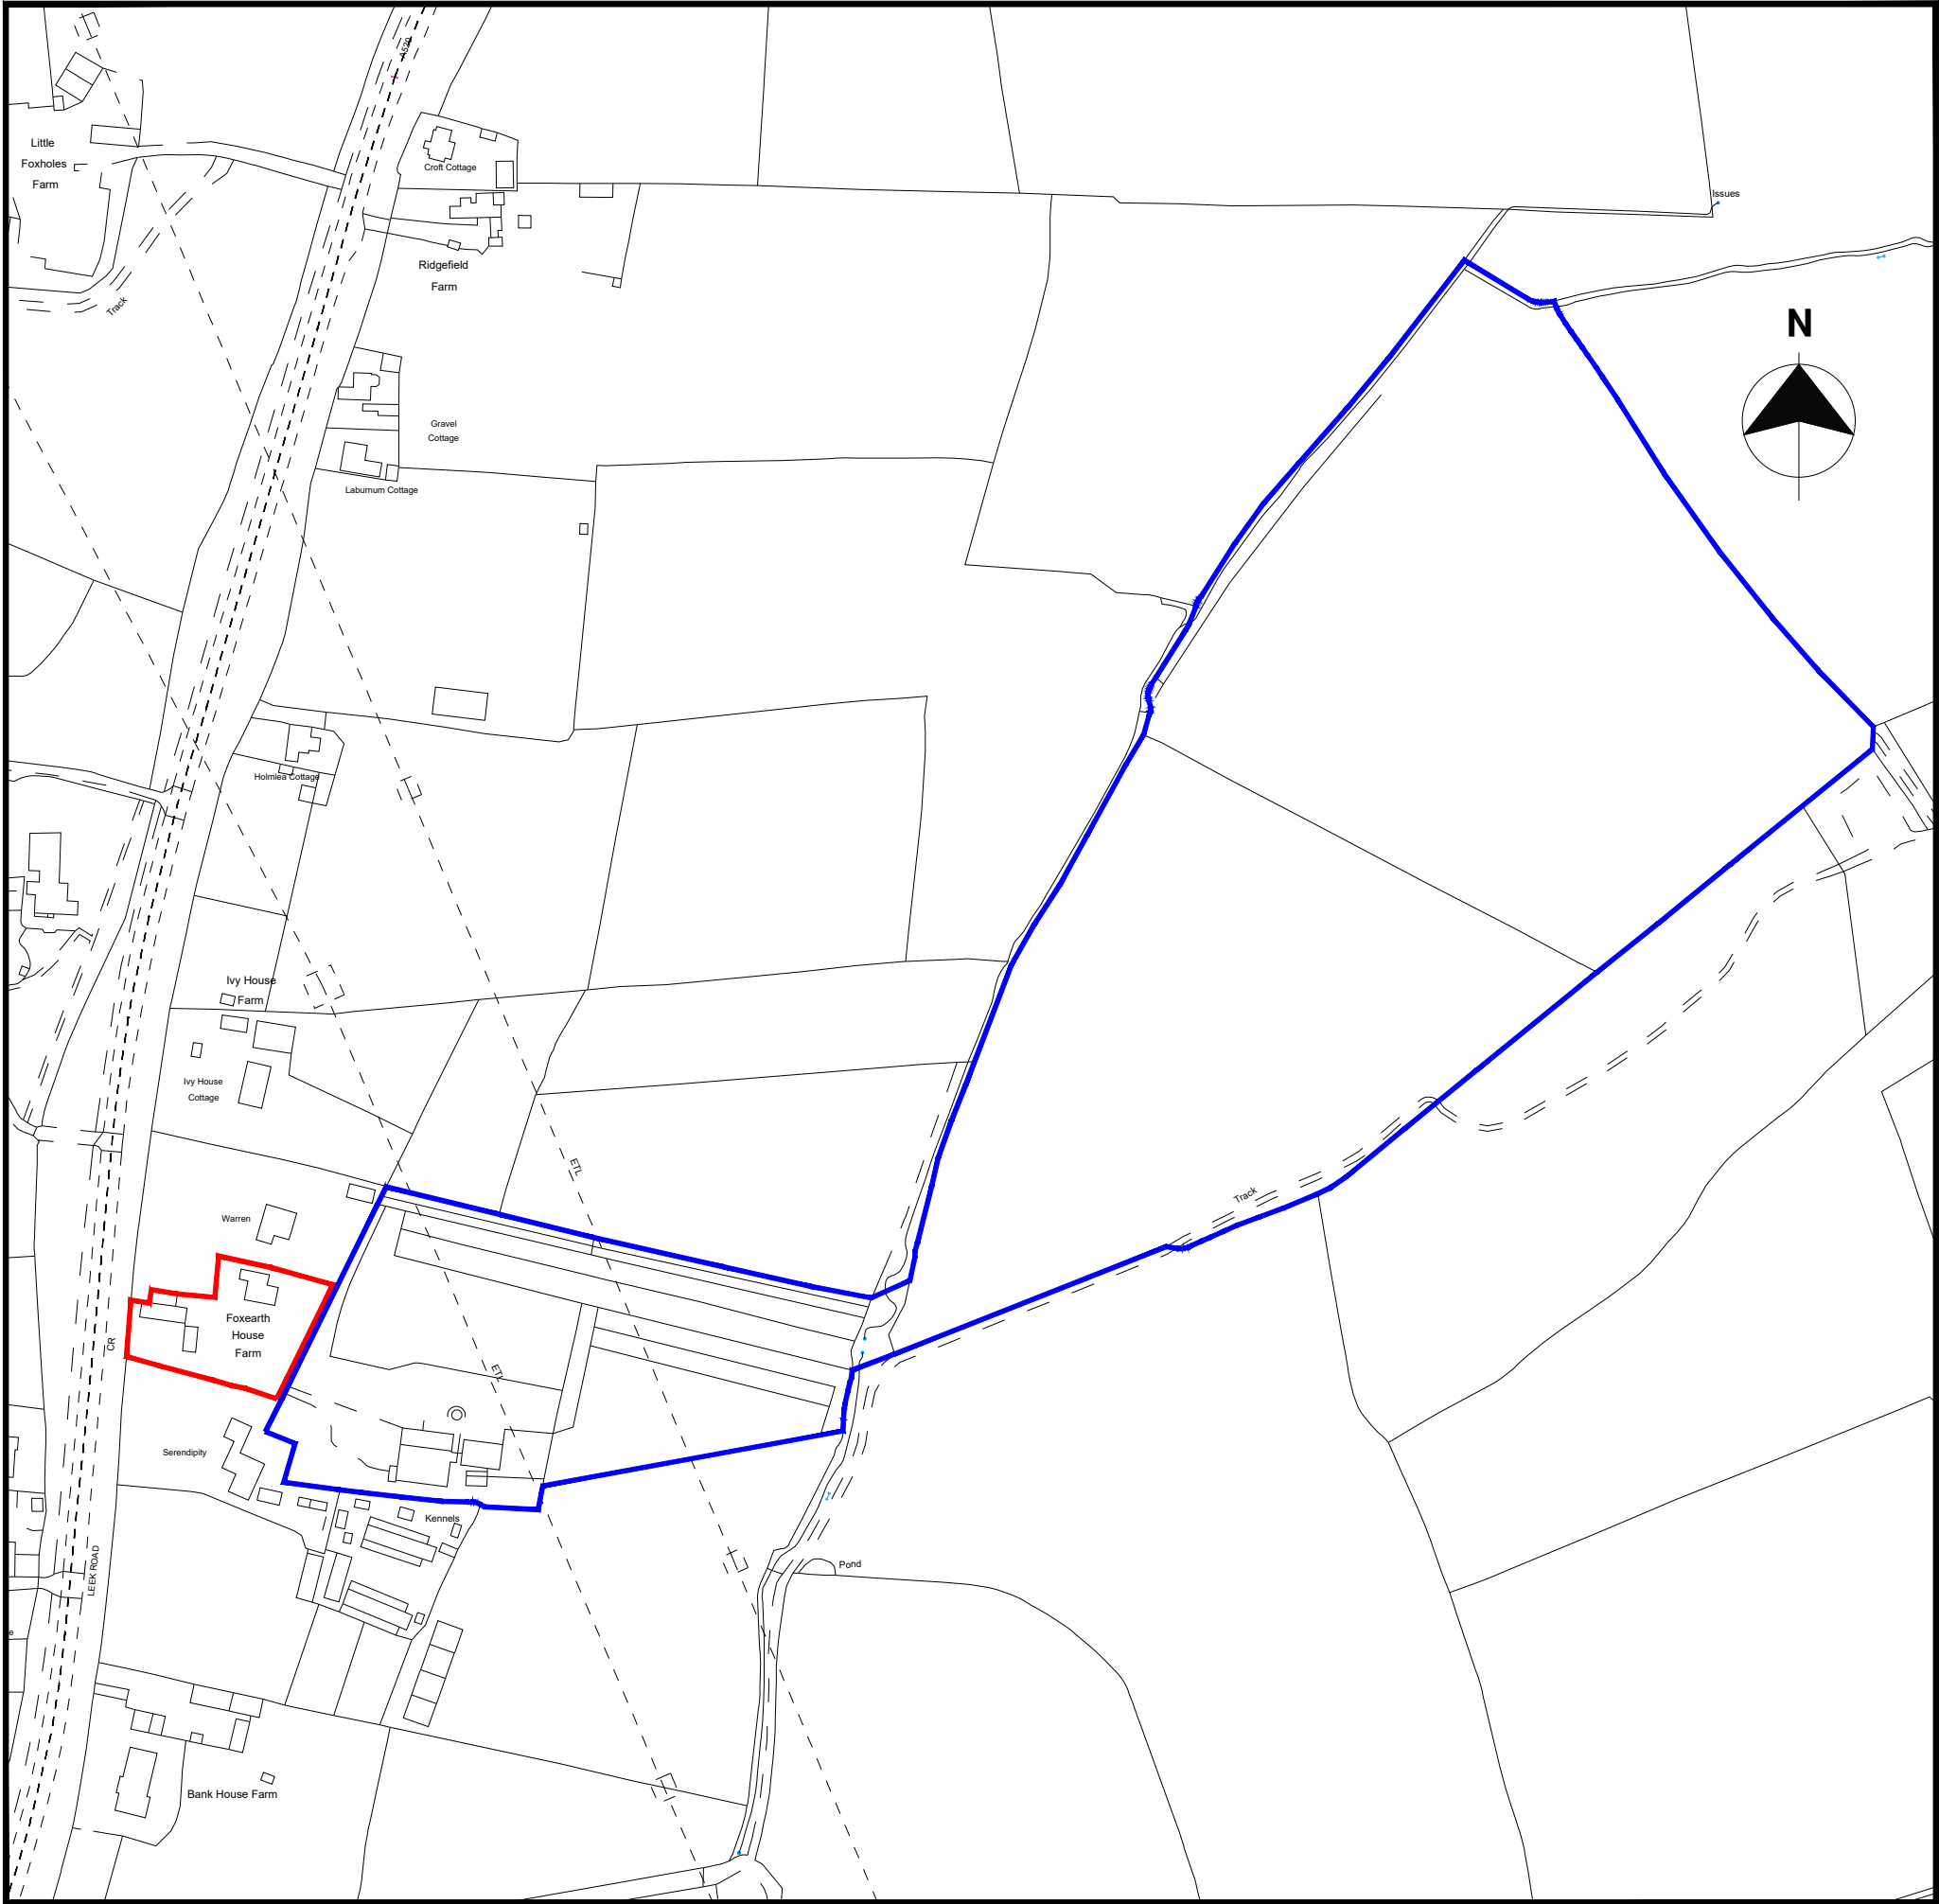

Tom Withers Architecture Ltd

Greenfield Industrial Estate, Congleton,
Cheshire, CW12 4TR.
Tel: 01260 277175

Email: info@tomwithersarchitecture.co.uk

Project Details:

Proposed alterations and extension to
existing bungalow:

Foxearth Farm, Leek Road, Werrington,
Stoke-On-Trent, ST9 0DG.
For: Mr & Mrs White

Revisions: P1 Scale revised. 24.09.2021
P0 Planning Application Issue. 22.09.2021

Date: Sep 2021	Status: As Existing	Sheet No: Planning Drawings 070721-003-P1
Scale: 1:2500 @ A3 Location Plan	Drawn By: MC	