


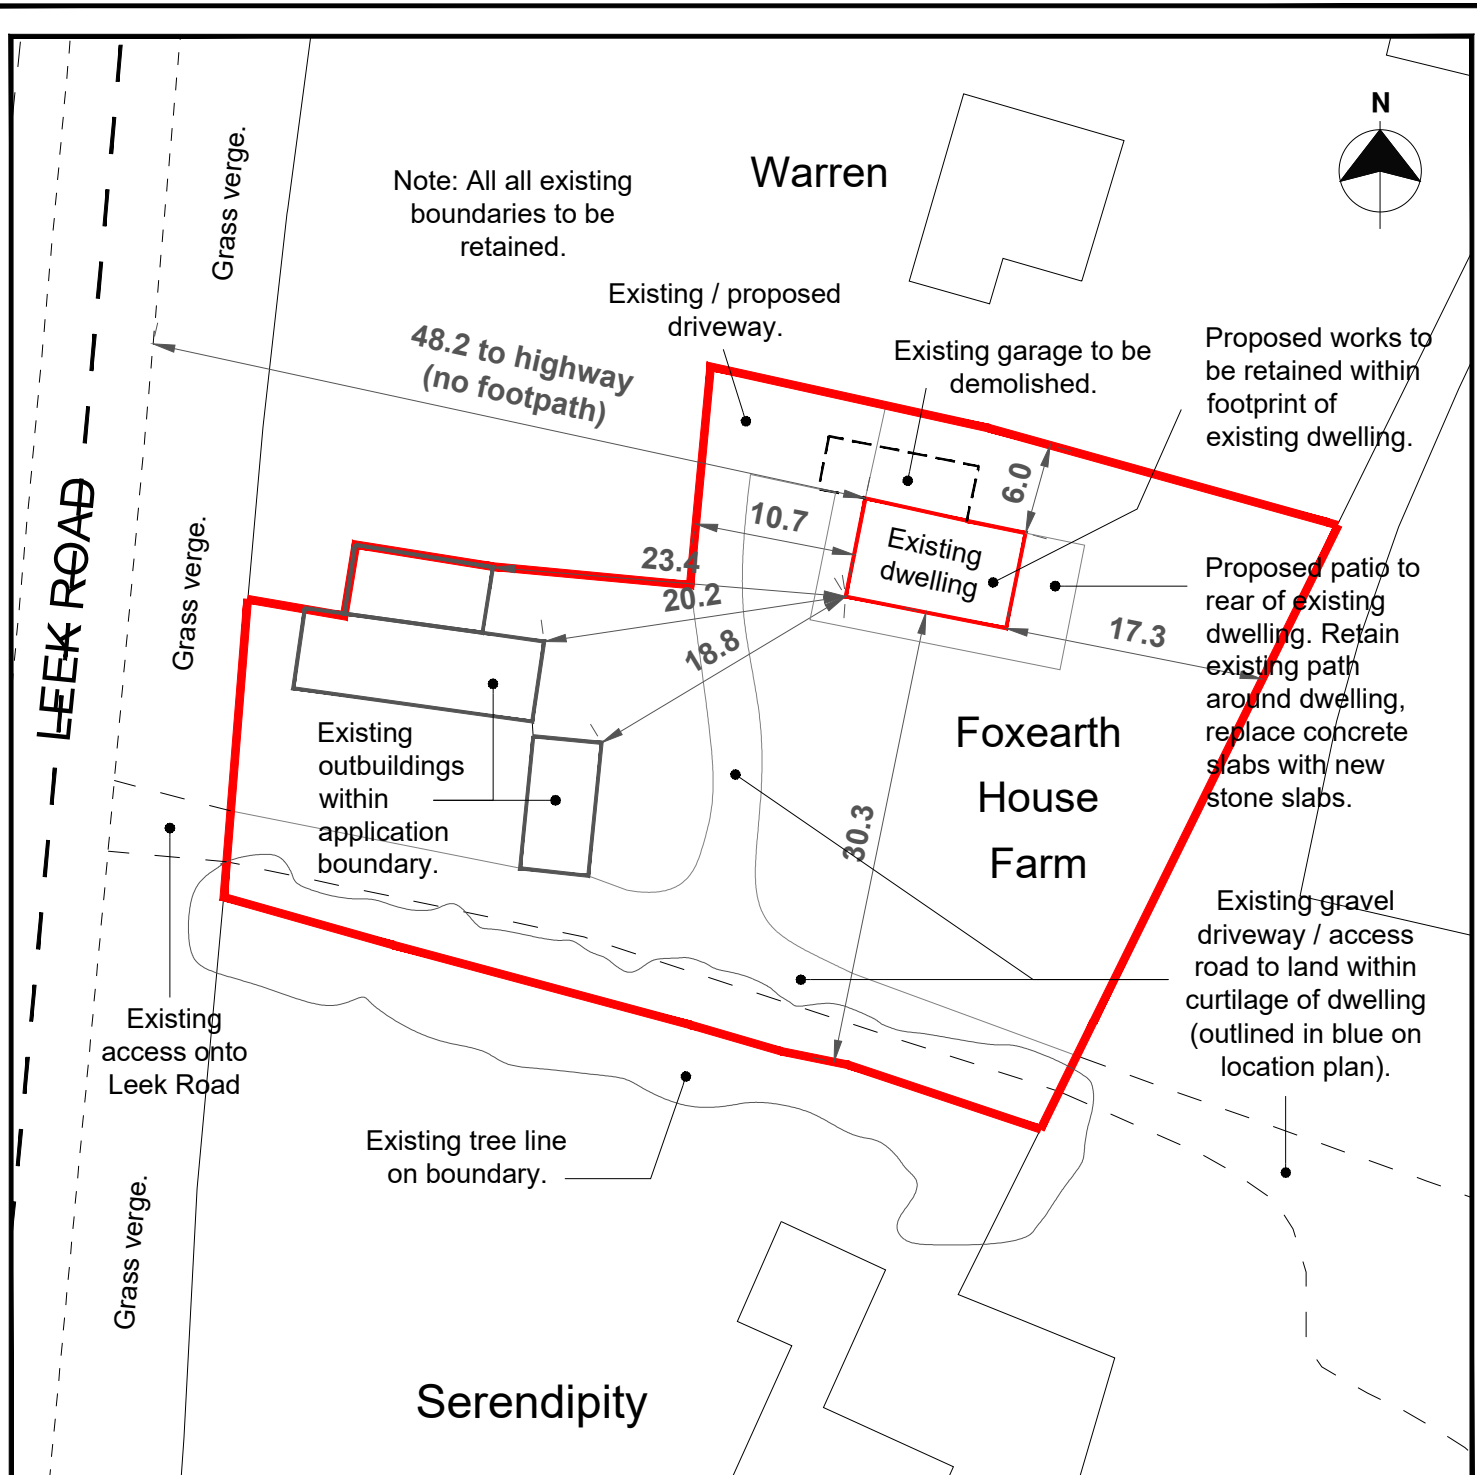

TWA TOM WITHERS
— ARCHITECTURE —

Tom Withers Architecture Ltd

Greenfield Industrial Estate, Congleton,
Cheshire, CW12 4TR.
Tel: 01260 277175

Email: info@tomwithersarchitecture.co.uk

Project Details:

Proposed alterations and extension
to existing bungalow:

Foxearth Farm, Leek Road,
Werrington, Stoke-On-Trent,
ST9 0DG.

For: Mr & Mrs White

Revisions:

P1	Scale revised, addition info added.	24.09.2021
P0	Planning Application Issue.	22.09.2021

Date: Sep 2021

Status: As Proposed

Scale: 1:500 @ A4 Block Plan

Drawn By: MC

Sheet No: Planning Drawings
070721-004-P1