


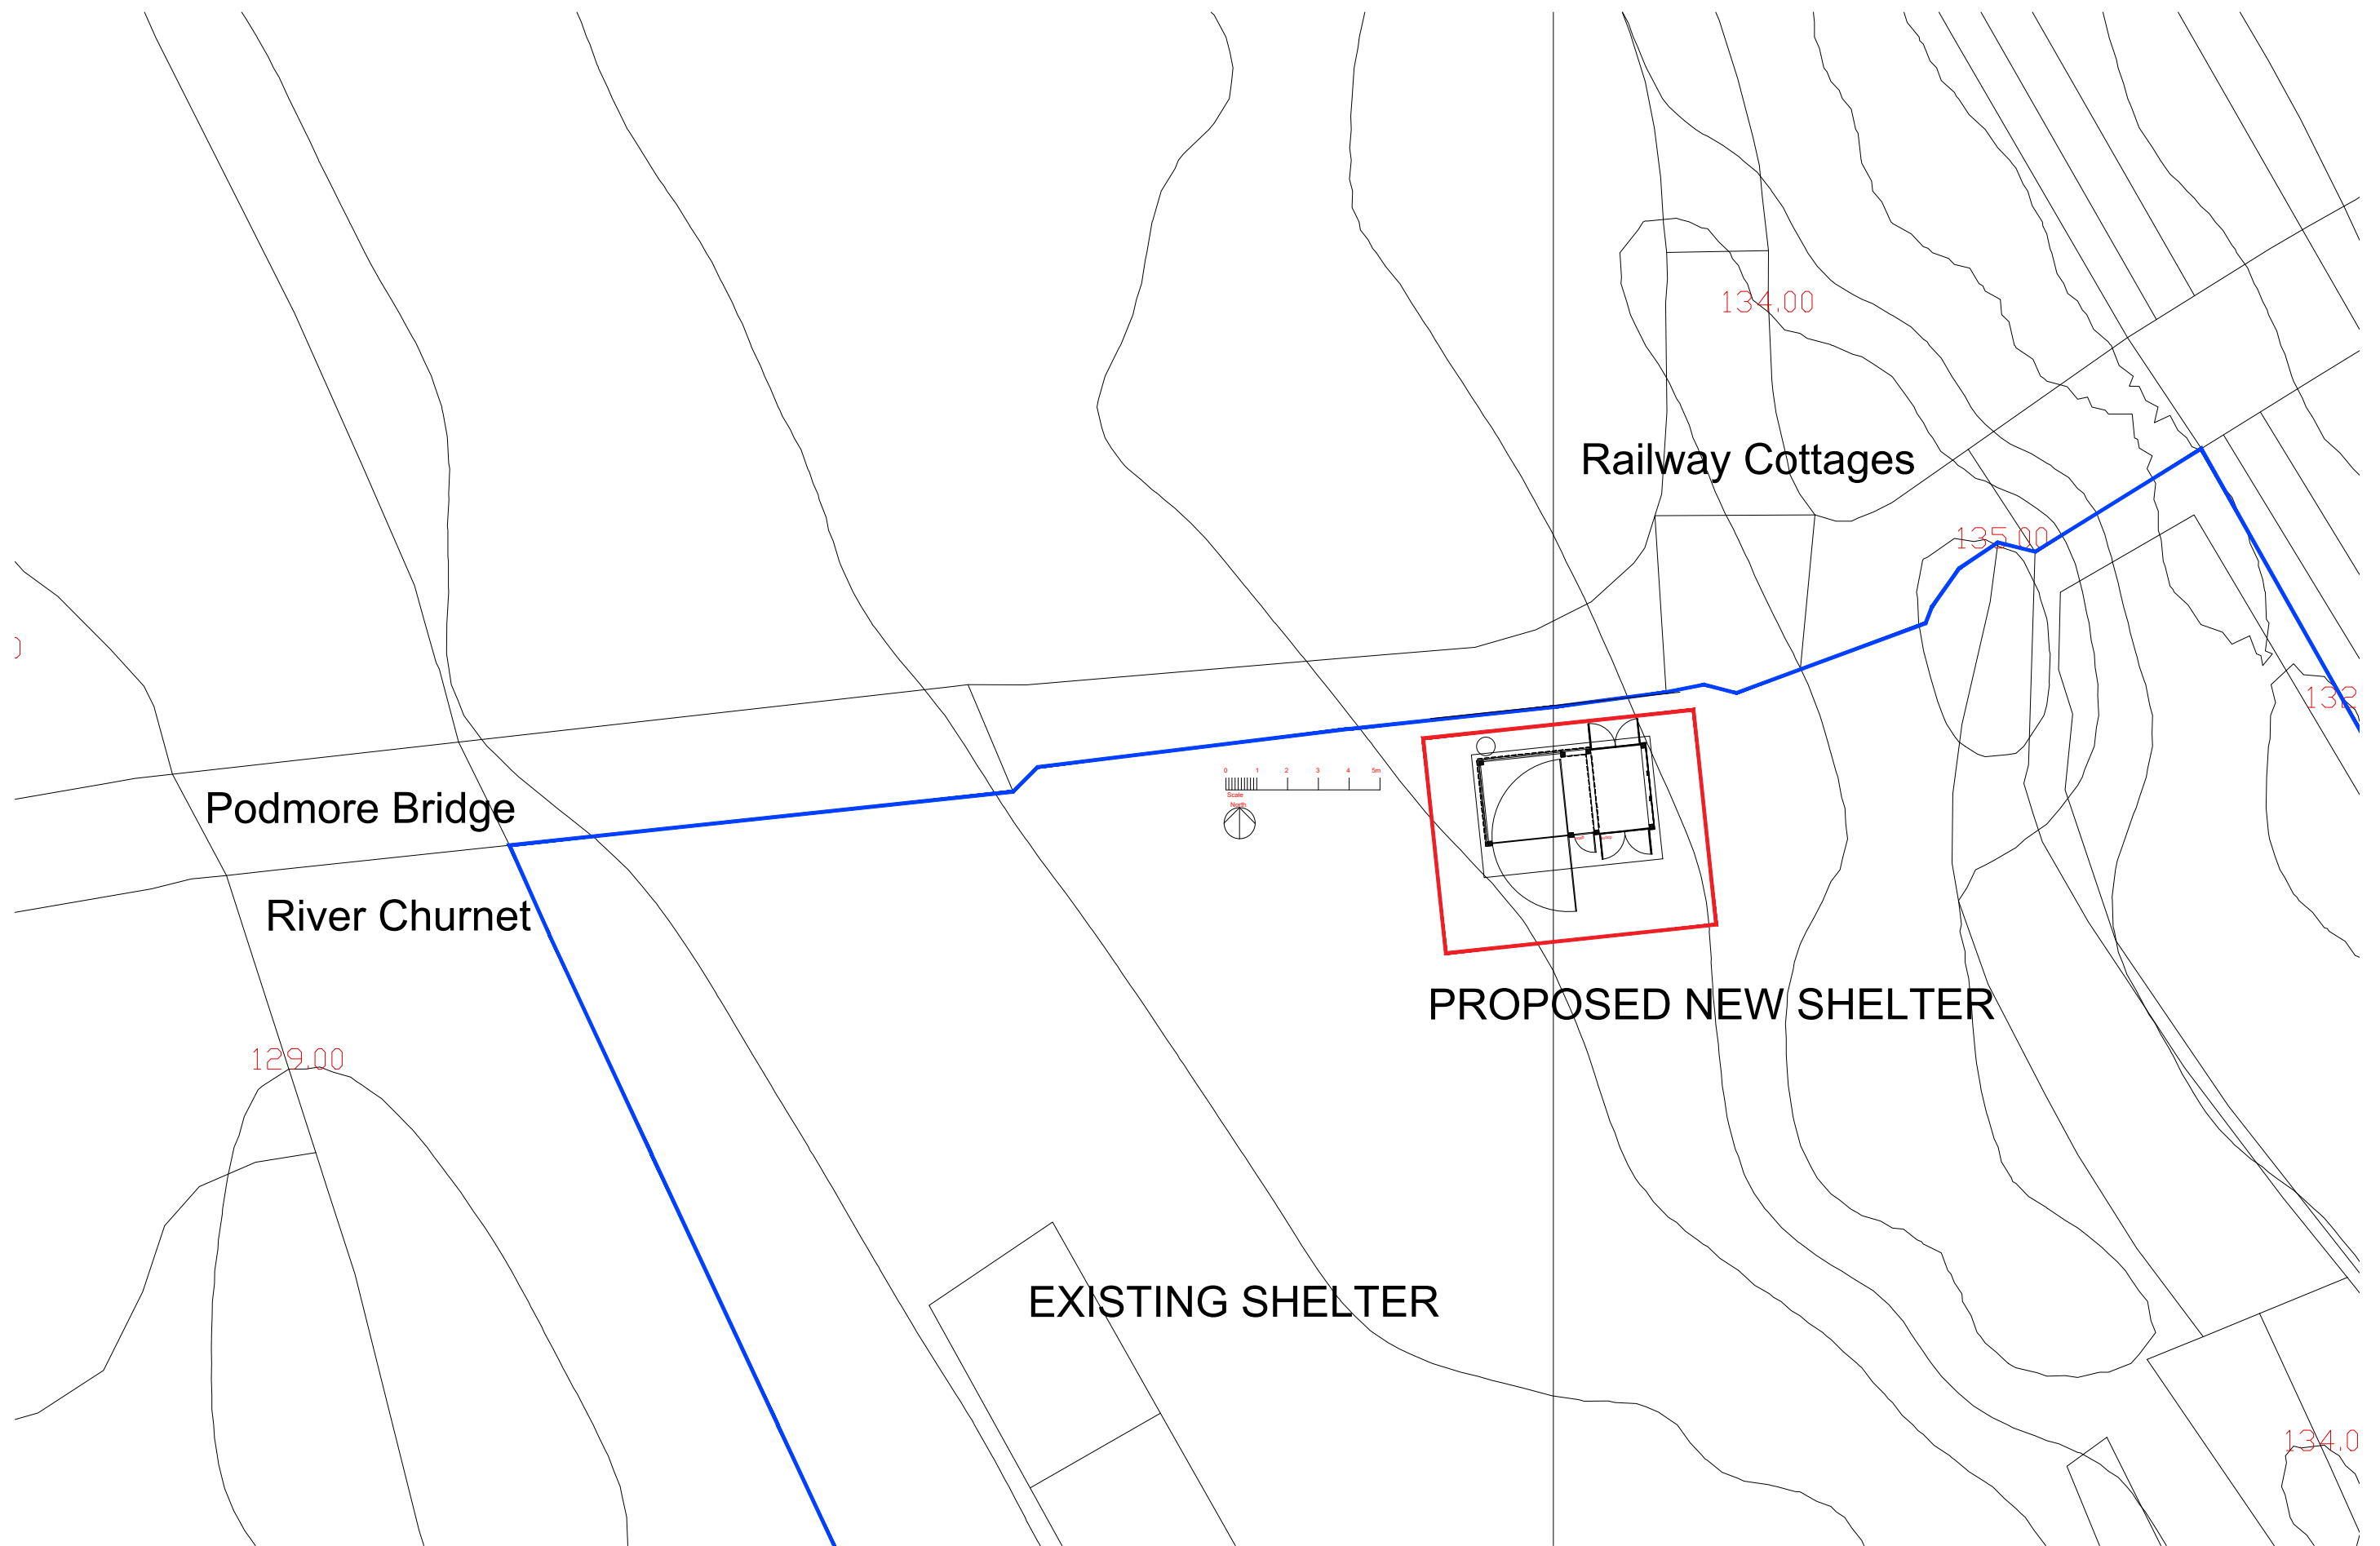

Proposed animal shelter
on land near to 1 Railway Cottages, Consall Forge, Wetley Rocks ST9 0A
Block Plan / Site Plan

2257 SK07 P02 26.9.21 Scale 1/200 @A3

HSSA

2.19 GRAND UNION STUDIOS
332 LADBROKE GROVE
LONDON W10 5AD
T: +44 (0)20 8 065 9 2 2 8
E: rs.hssa@btinternet.com