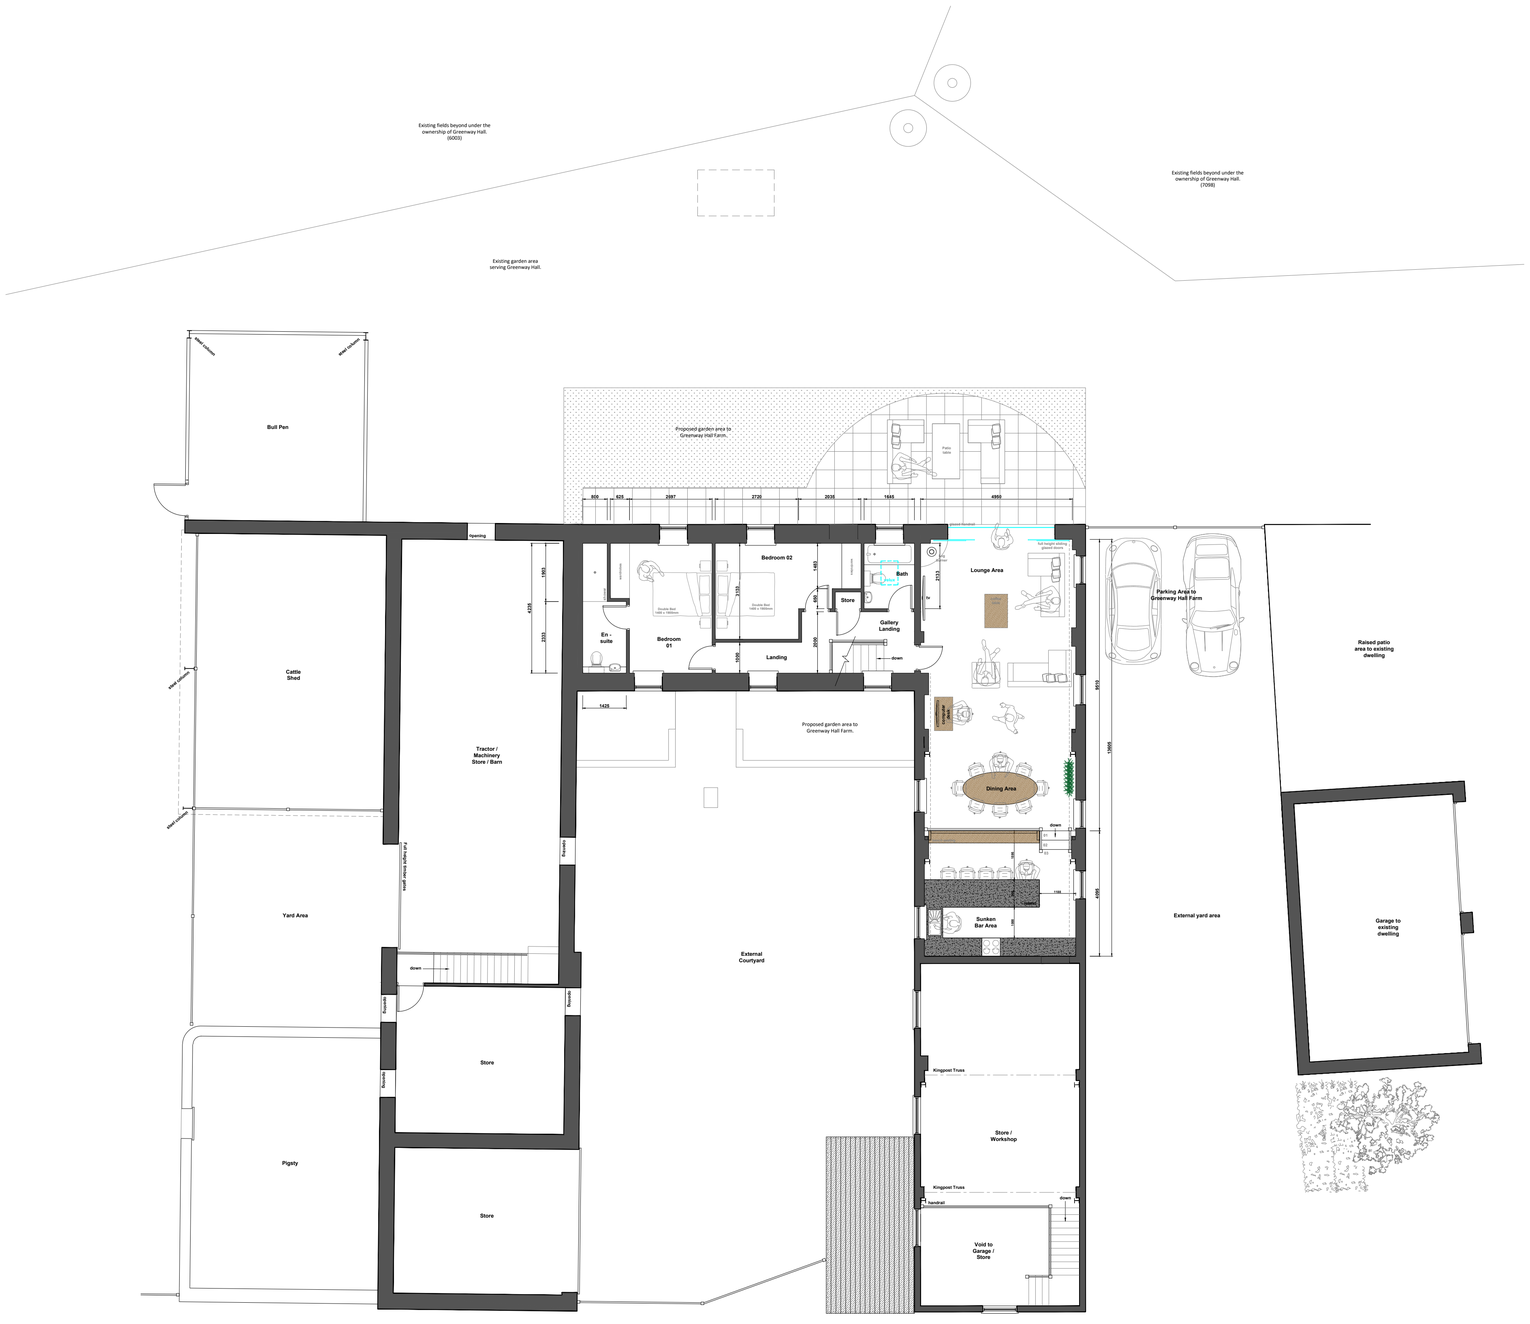
Existing fields beyond under the ownership of Greenway Hall. (6003)
Existing fields beyond under the ownership of Greenway Hall. (7008)
Existing garden area serving Greenway Hall.
Bull Pen
Cattle Shed
Tractor / Machinery Store / Barn
Yard Area
Pigsty
Store
Store
Store
External Courtyard
Proposed garden area to Greenway Hall Farm.
Proposed garden area to Greenway Hall Farm.
Patio table
Bedroom 02
Bedroom 01
En - suite
Landing
Store
Bath
Gallery Landing
down
Lounge Area
Soft wood stairs
Soft height skirting glazed doors
Parking Area to Greenway Hall Farm
Raised patio area to existing dwelling
Dining Area
Sunken Bar Area
External yard area
Garage to existing dwelling
Kingpost Truss
Store / Workshop
Void to Garage / Store
handrail
Rooflight
Roof Void
Roof Void
Roof Void