

Scale 1:100

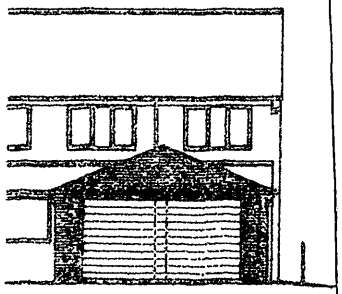


Part Front Elevation

Scale 1:100

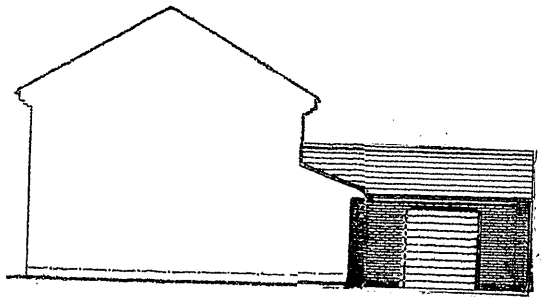

Cross Section / Elevation


Scale 1:100

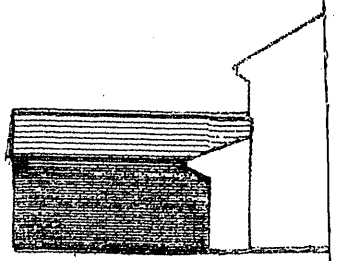

Part Side Elevation

MISTRA, SCHOOL ROAD, BAGNALL

DETAIL OF VERGES & EAVES.

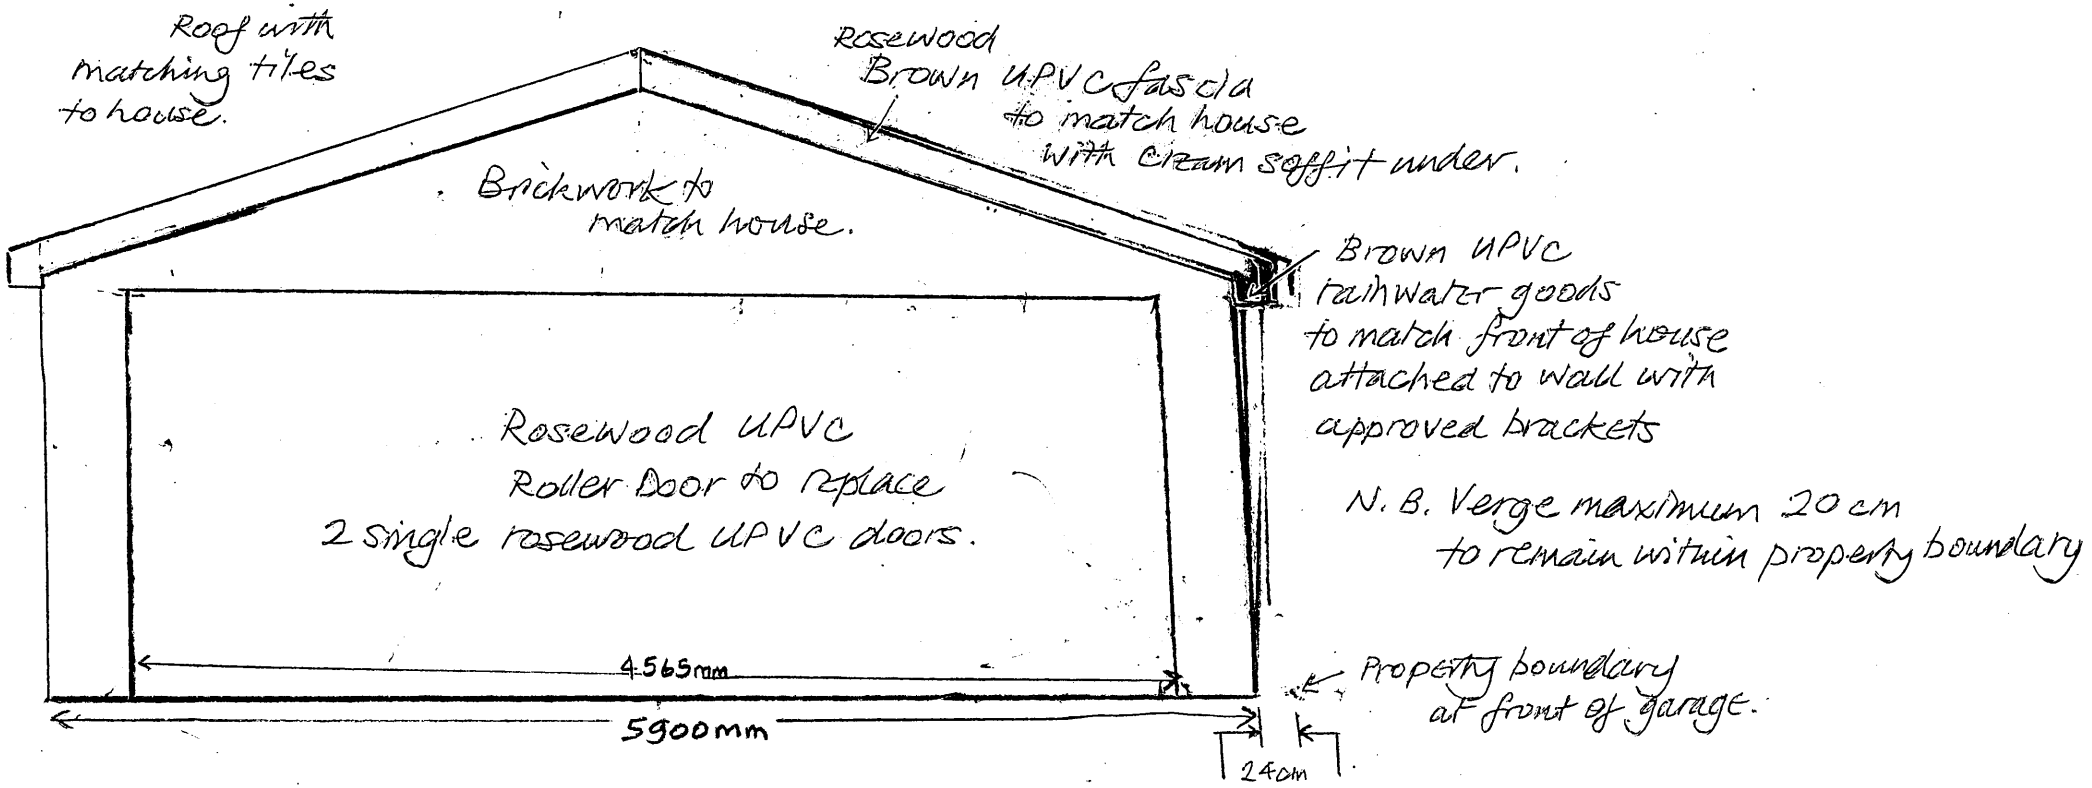

N. B. Verge maximum 20 cm to remain within property boundary